
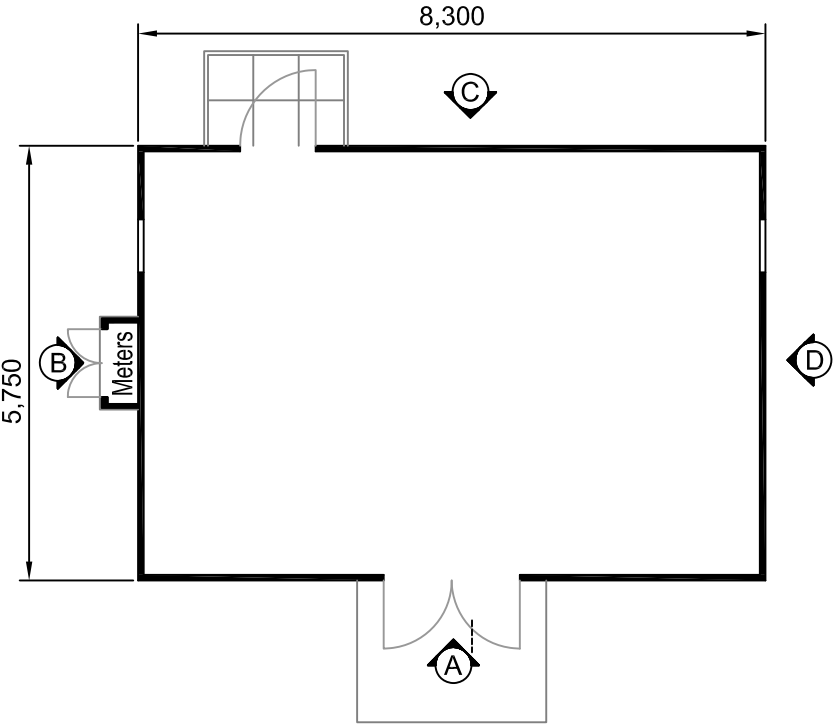


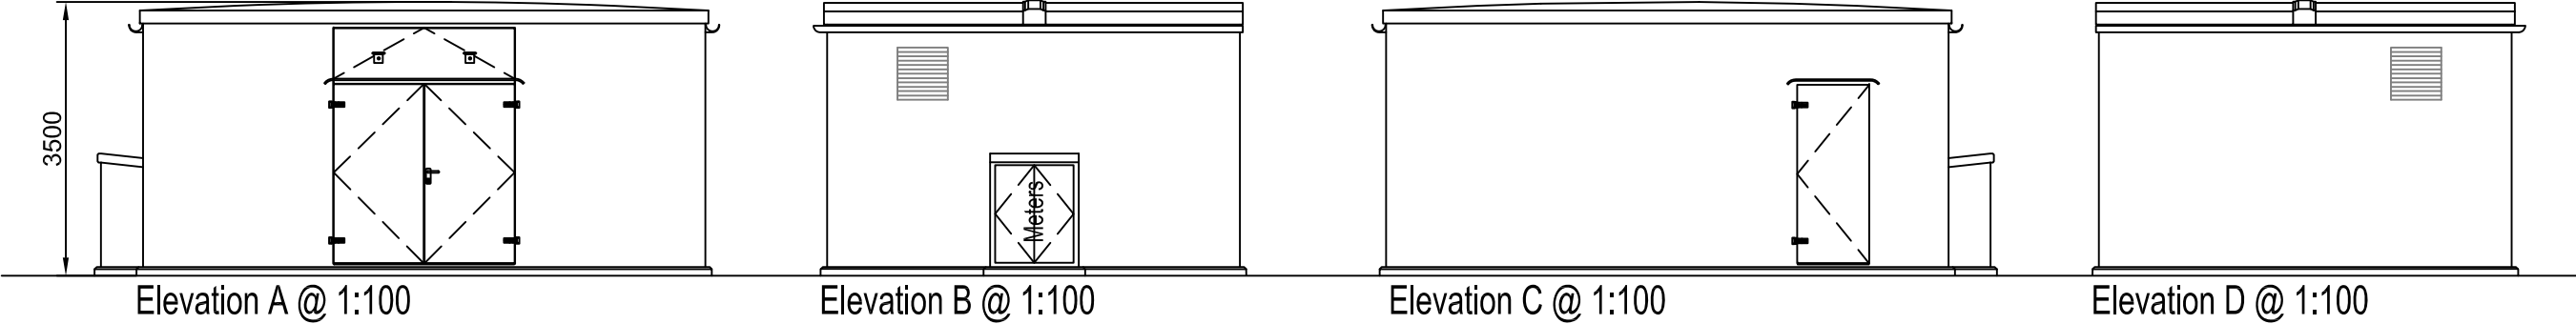

Typical DNO 33kV GRP Switchroom Plan 1:100

C- 12/05/2015 - Non Material Amendments (GS)
B- 31/03/2015 - Alterations made to Substation (GS)
A- 27/11/2014 - NMA (JL)

Revision:

Project:

Decoy Solar Farm
Decoy Farm
Crowland
Peterborough

Client:

Push Energy

Drawing Title:

Substation Plans and Elevations

Project Ref: / Drawing No.

15/PA007C

Scale: Date: Drawn: Checked:

1:100@ A3 19/03/2014 JL JK

push energy

PUSH ENERGY
1&2 Tollgate Business Park
Tollgate West
Stanway
Colchester
CO3 8AB
Tel: 01206 203253
Web: www.pushenergy.co.uk

Do not scale this drawing. Work to figured dimensions only. This drawing is copyright of Push Energy Ltd and should only be reproduced with their express permission.