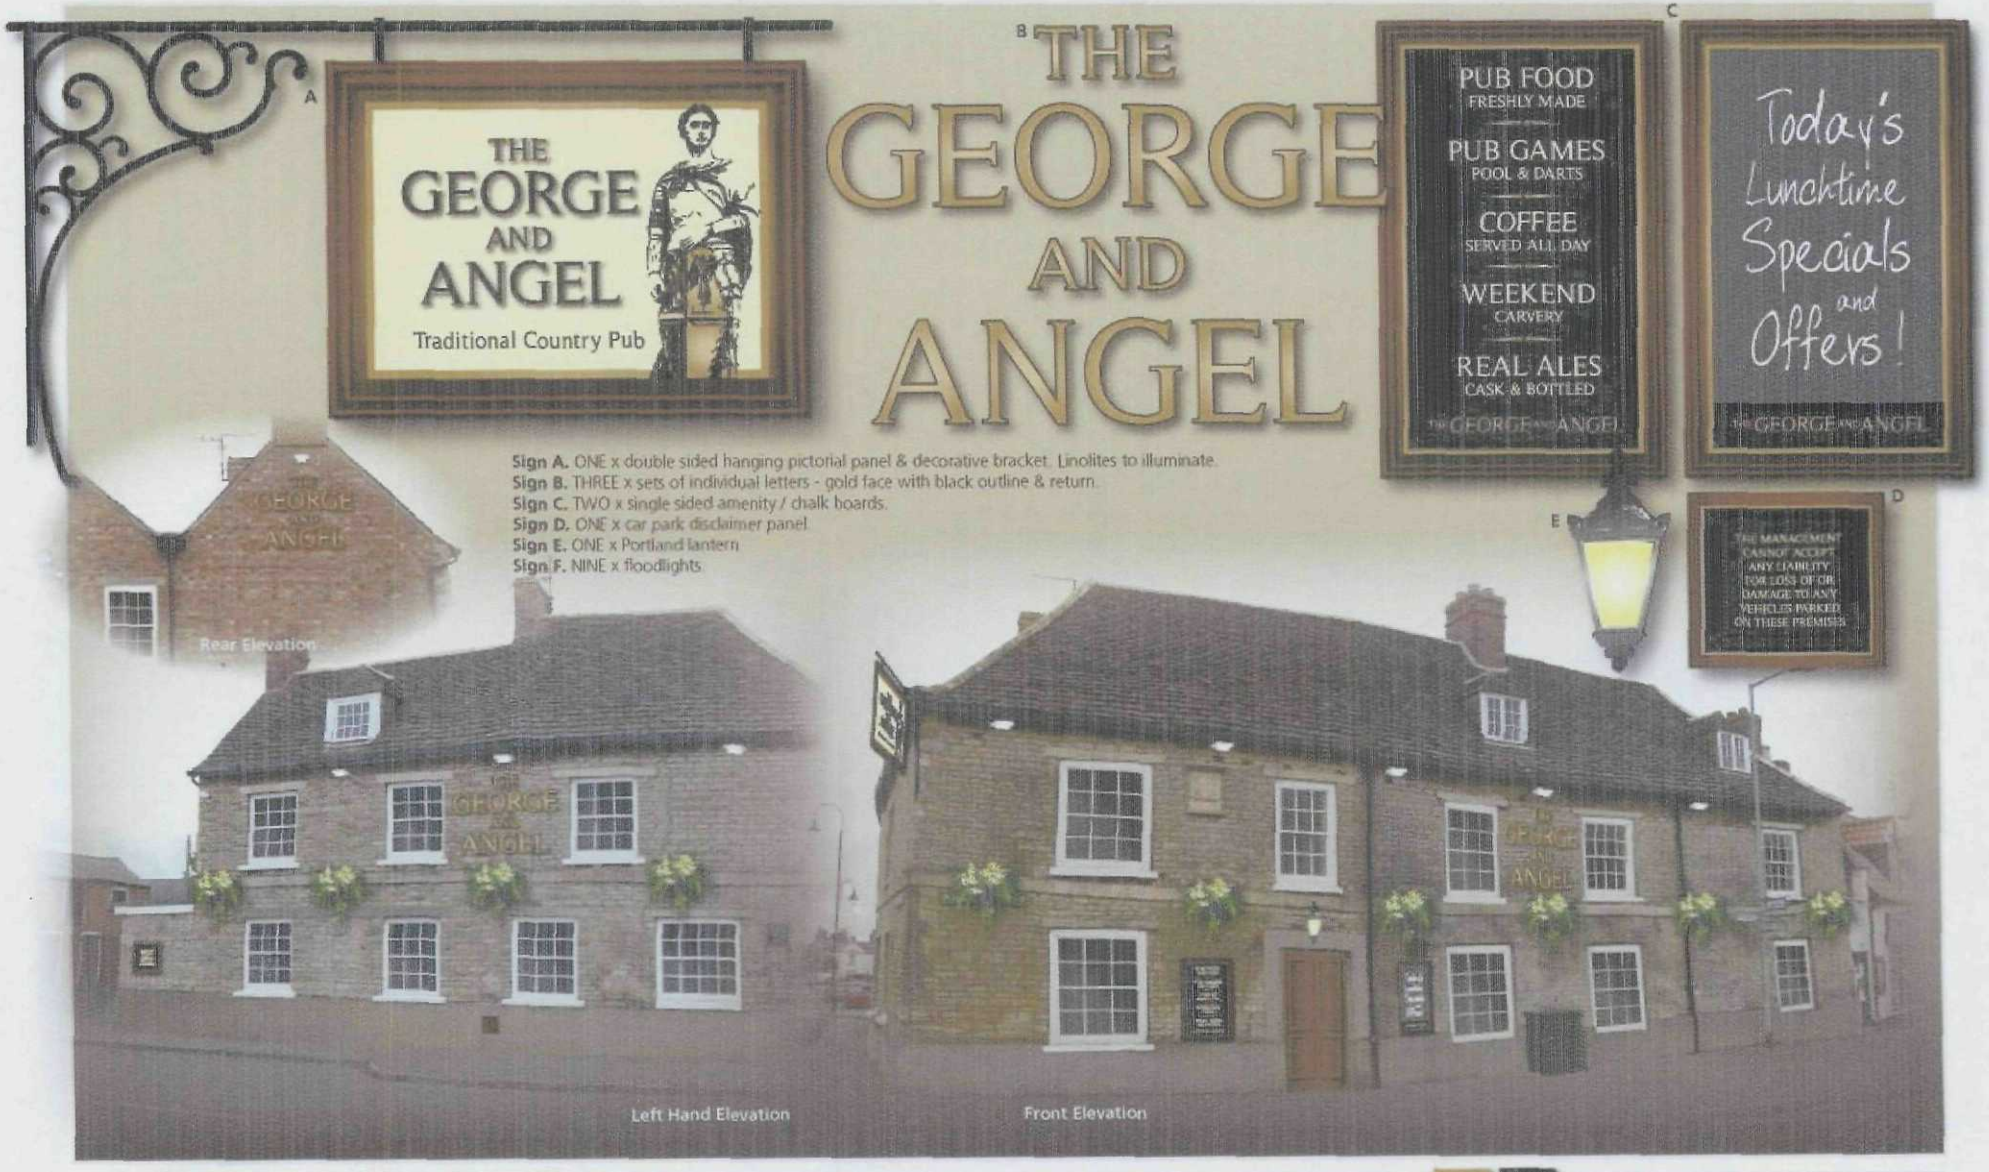


signs limited
signs of experience
Wortley Moor Lane, Leeds. LS12 4HX
0113 2798256
0113 2794414
sales@sr-signs.co.uk

Site: THE GEORGE AND ANGEL

Address: 2 North Street
Crowland
Peterborough

Planting for visual purposes only

Scale: -
Client: Jane Rhodes
Drawn by: JW19.5.09
Saved as: 24480-Scheme
Typefaces: Timeless
Amended:

Colours: Gold, Black

Building

DESIGN COPYRIGHT
This drawing should not be reproduced unless by explicit consent.

NOTE: Printed colours may not show true representation.

SUPERSEDED