


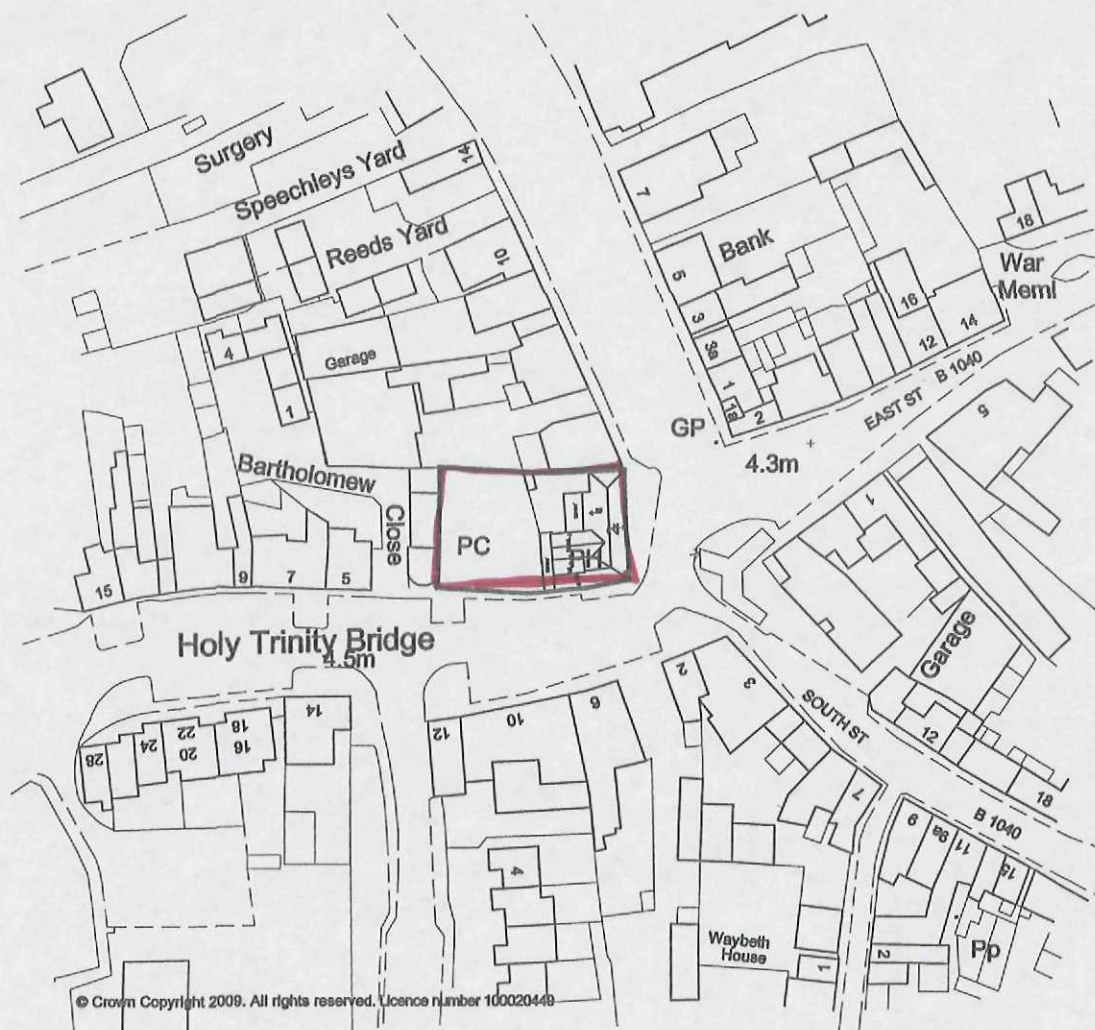

SHDC
Planning & Development
15 JUN 2009
Ref: 0432/09

MR+P
ARCHITECTS

MELLING RIDGEWAY + PARTNERS LTD
CHARTER HOUSE MOORE STREET
SHEFFIELD S3 7UR
t: (0114) 2723321
f: (0114) 2727395
e: info@mrp-architects.co.uk

PROJECT
ENTERPRISE INNS PLC
GEORGE & ANGEL
2 NORTH STREET, CROWLAND
PETERBOROUGH, PE6 0EF

TITLE
SITE LOCATION PLAN


DRAWING STATUS
PLANNING

DRAWN BY: KJB

DATE: MAY 2009


SCALE: 1:1250@A4

DRAWING No. 4566/405

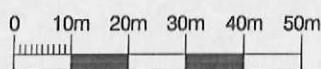


1:1250

**DETERMINED
PLAN**

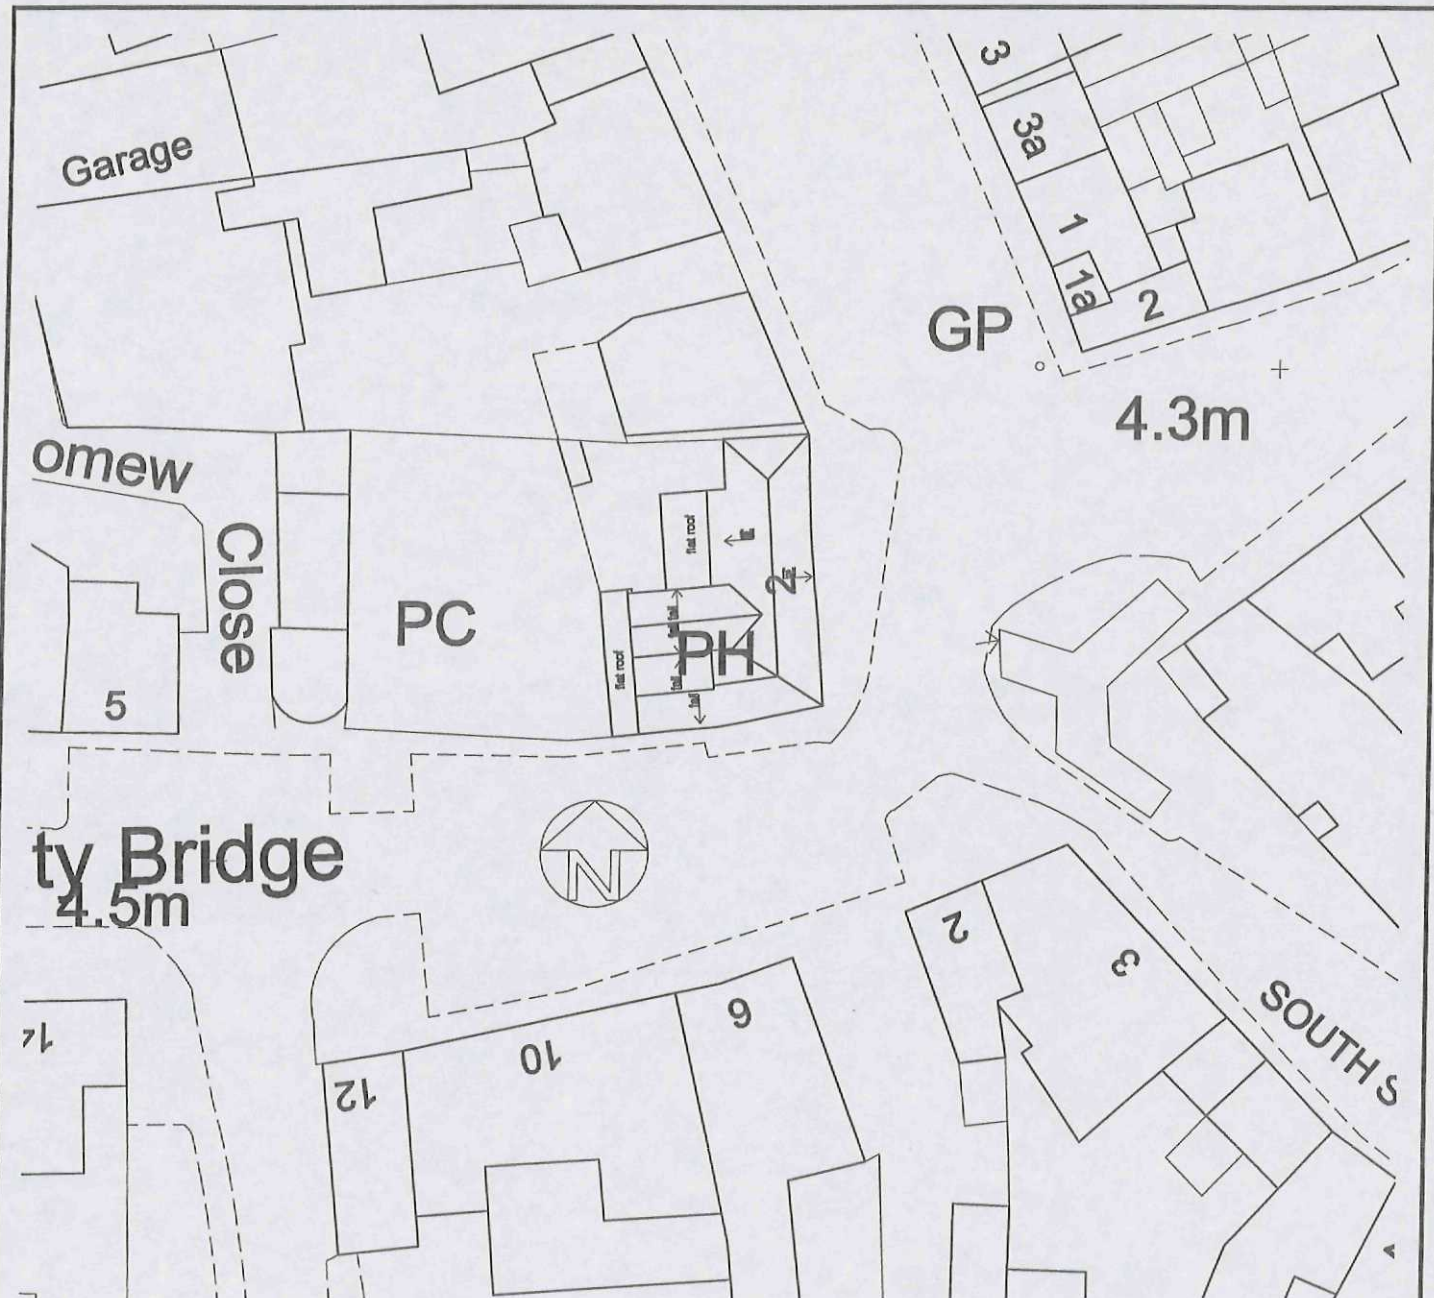

SHDC
Planning & Development
15 JUN 2009
Ref: 0432/09

**DETERMINED
PLAN**

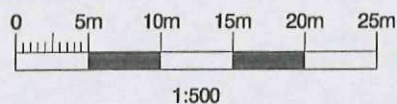

MR+P
ARCHITECTS

MELLING RIDGEWAY + PARTNERS LTD
CHARTER HOUSE MOORE STREET
SHEFFIELD S3 7UR
t: (0114) 2723321
f: (0114) 2727395
e: info@mrp-architects.co.uk

PROJECT
ENTERPRISE INNS PLC
GEORGE & ANGEL
2 NORTH STREET, CROWLAND
PETERBOROUGH, PE6 0EF

TITLE
BLOCK PLAN

DRAWING STATUS
PLANNING

DRAWN BY:	KJB
DATE:	MAY 2009
SCALE:	1:500@A4
DRAWING No.	4566/404