
NOTES

1. All discrepencies to be referred to the Architect before commencing.
2. This drawing is copyright.
3. Do not scale this drawing. Only figured dimensions shall be used.

THESE DRAWINGS ARE INTENDED FOR PLANNING APPLICATION ONLY

Crown Copyright and database rights 2025. OS AC0000814278 National Map Centre. Purchased 16/09/2025 1 year licence.

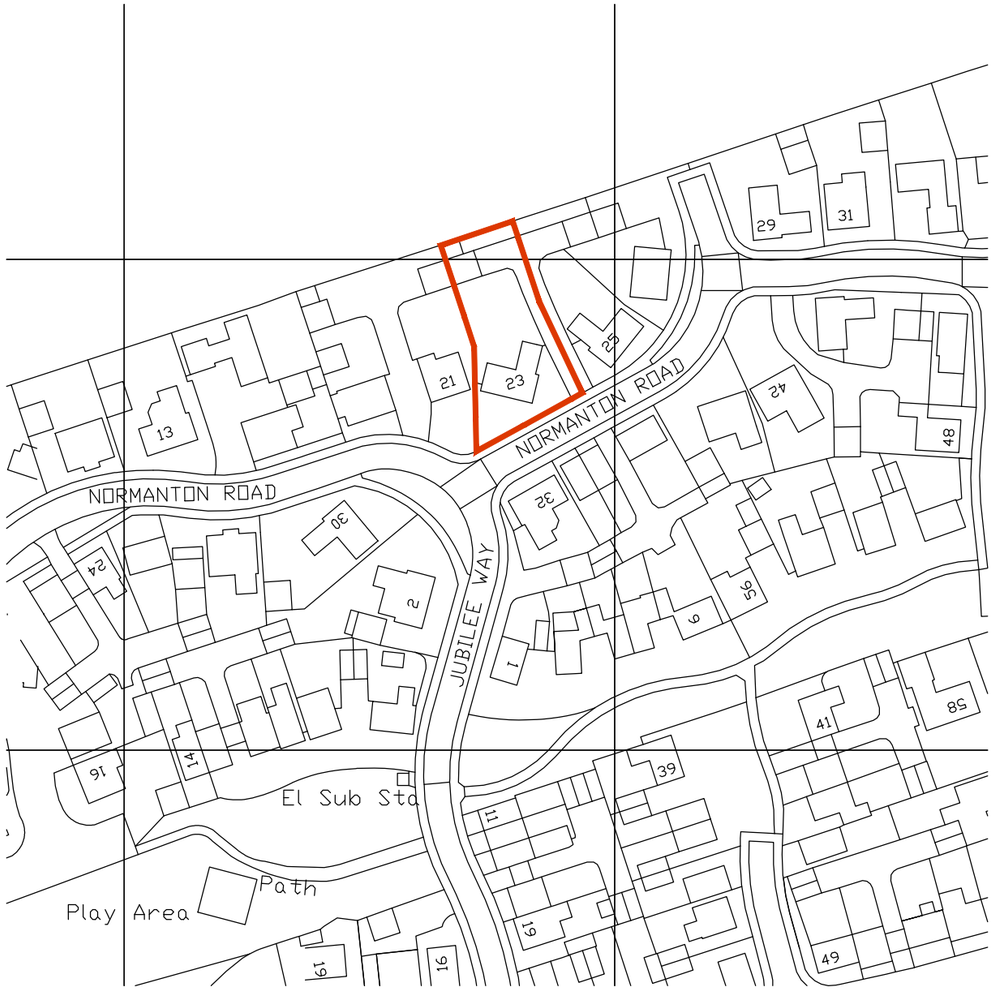

Scale

0 5m 10m 25m 50m 100m

North

Client: Dr L. Edensor		Project: Proposed extension and alterations at 23 Normanton Road Crowland		
Drawing: Location Plan				
Date: April 2026	Scale: 1:1250 @ A3	Project No.: 596b	Drawing No.: –	Revision: –