

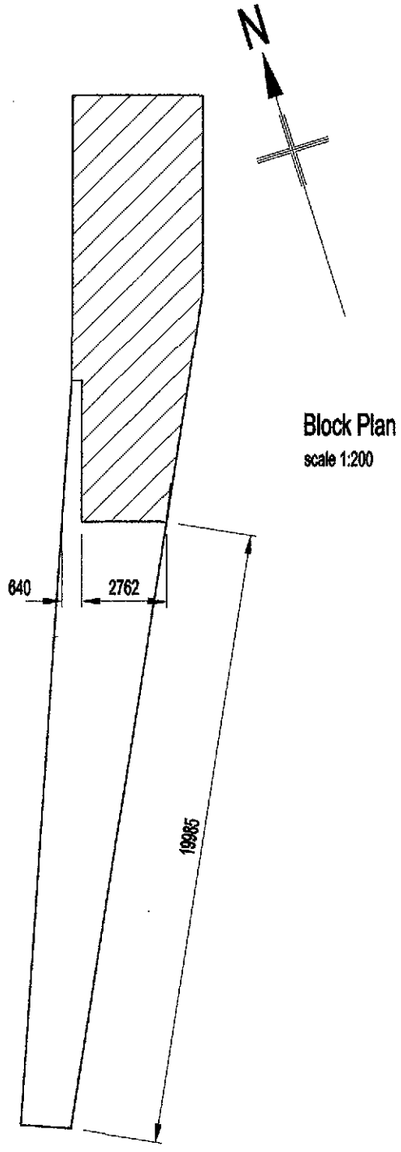



Block Plan
scale 1:200

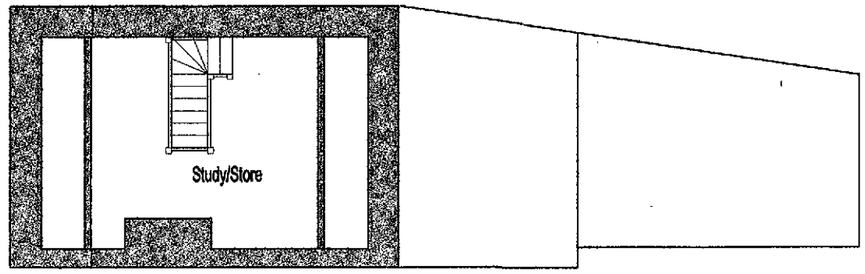

Proposed Loft

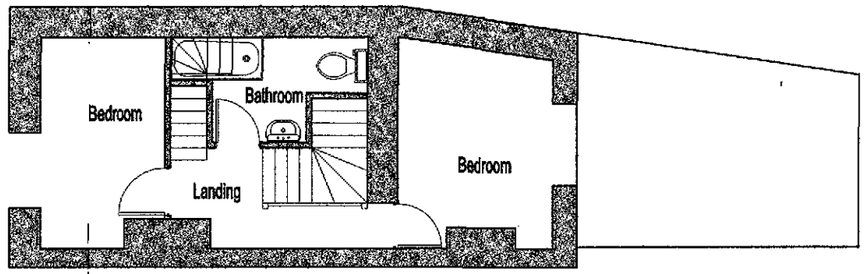

Proposed First Floor

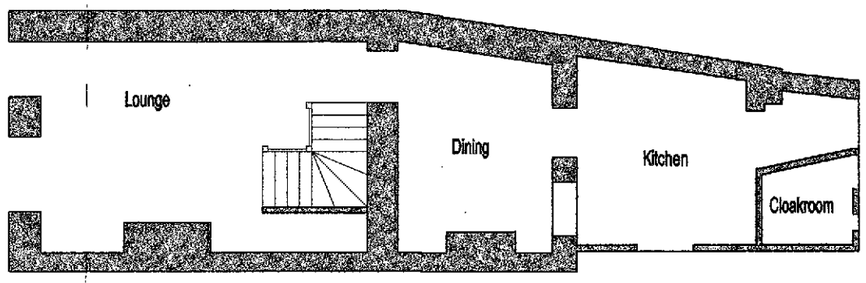

Proposed Ground Floor

SHDC
Planning & Development
13 JUN 2011
Ref: 0437-11

0 10 20
Meters: scale 1:250

0 5 10
Meters: scale 1:100

No.	Revision/Issue	Date

Project Name and Address
31 SOUTH STREET
CROWLAND
PETERBOROUGH
PE6 0AH

Title EXISTING DORMER ROOF REPLACED WITH FLAT ROOF - GROUND FLOOR EXTENSION REROOFED - INTERIOR REDESIGNED

Date 07-06-11

Drawing Number 2011-339-PC

Scale 1:100

Sheet 1 of 2 sheets