

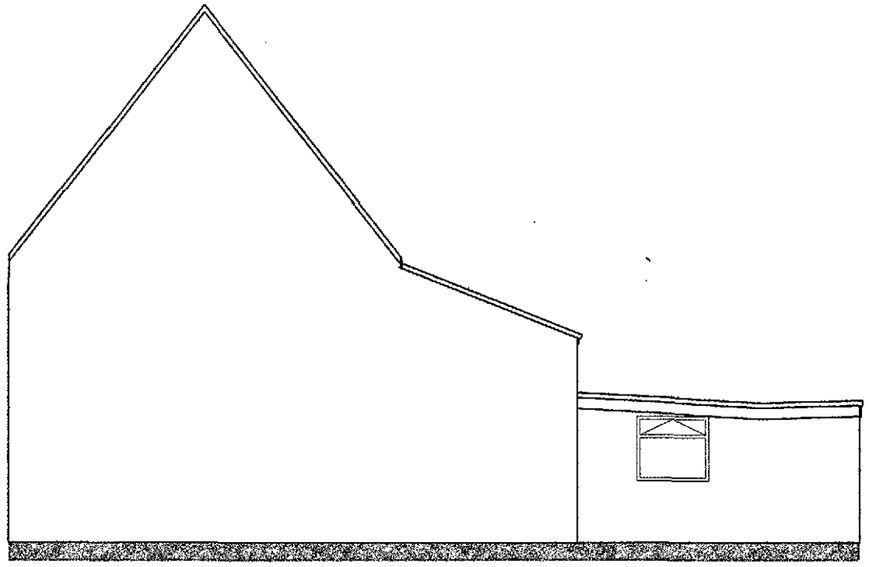


Existing Side Elevtion

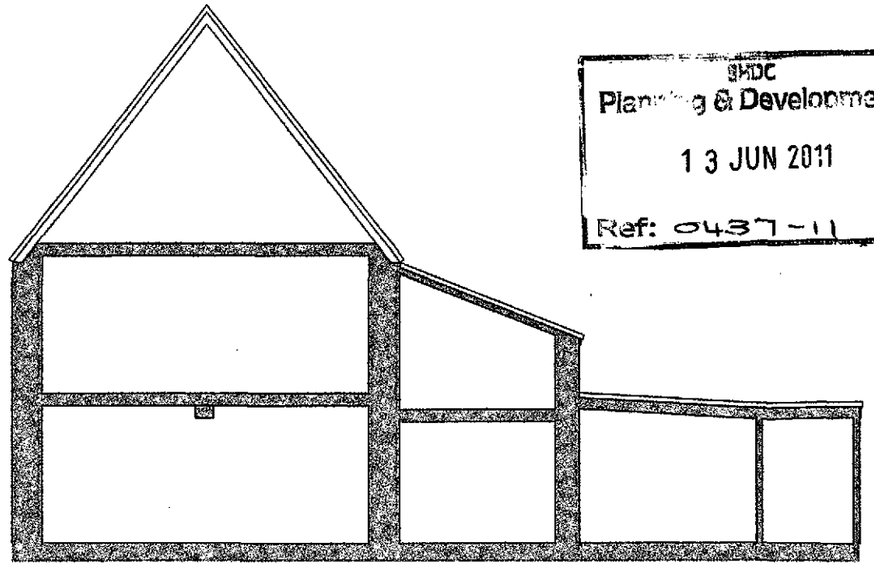


Existing Sectional Side Elevtion


GHDC
Planning & Development
13 JUN 2011
Ref: 0437-11

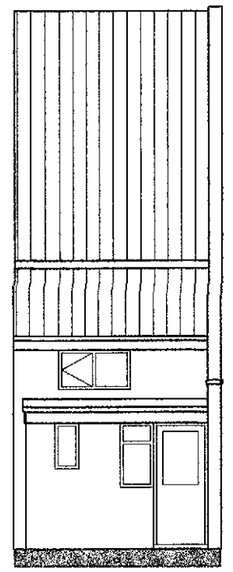


Existing Rear Elevtion

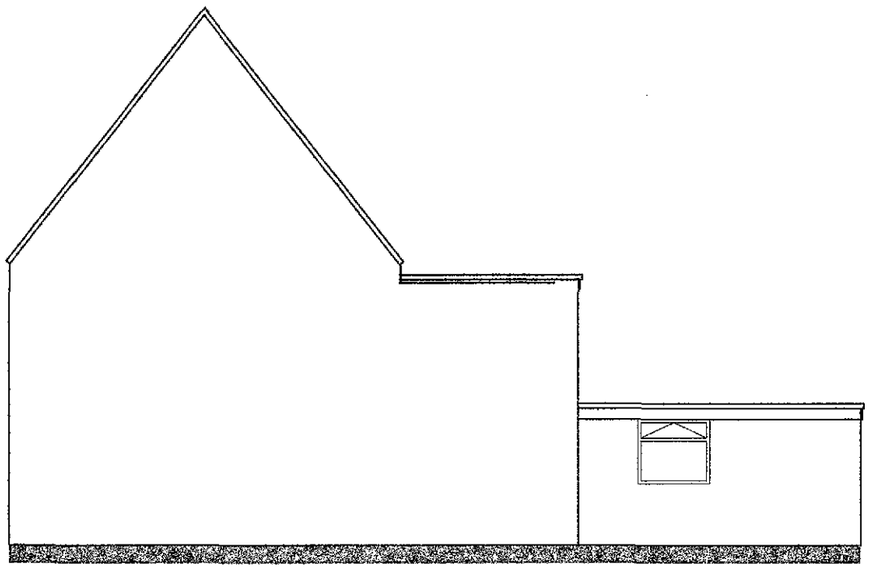

Proposed Side Elevtion

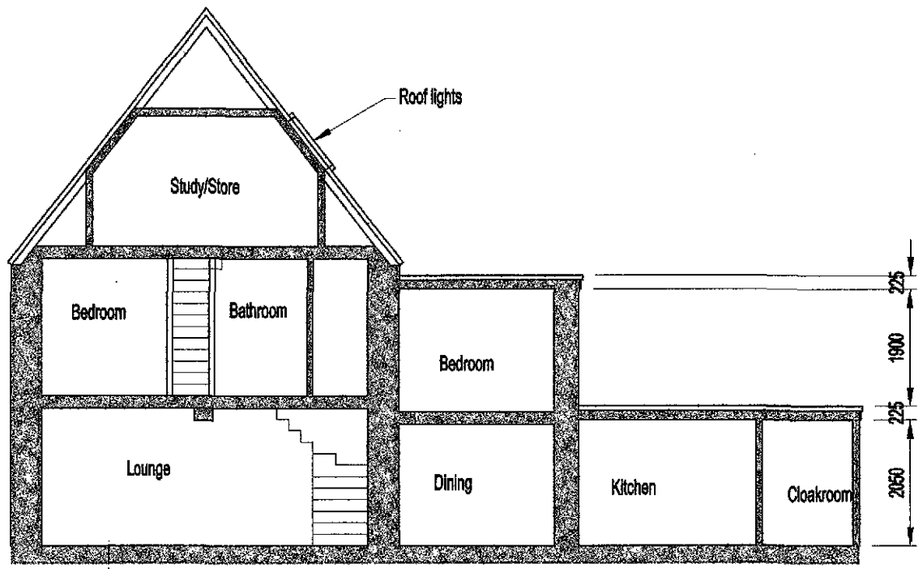

Proposed Sectional Side Elevtion

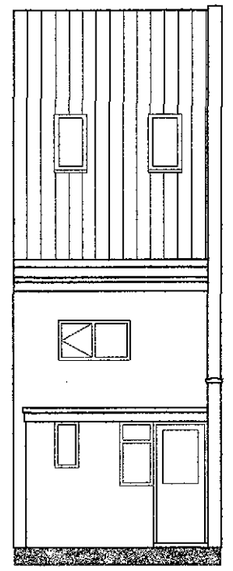

Proposed Rear Elevtion

0 5 10

Meters: scale 1:100

No.	Revision/Issue	Date

Project Name and Address
31 SOUTH STREET
CROWLAND
PETERBOROUGH
PE6 0AH

Title EXISTING DORMER ROOF REPLACED WITH FLAT ROOF - GROUND FLOOR EXTENSION REROOFED - INTERIOR REDESIGNED

Date 07-06-11

Scale 1:100

Drawing Number 2011-339-PC

Sheet 1 of 2 sheets