

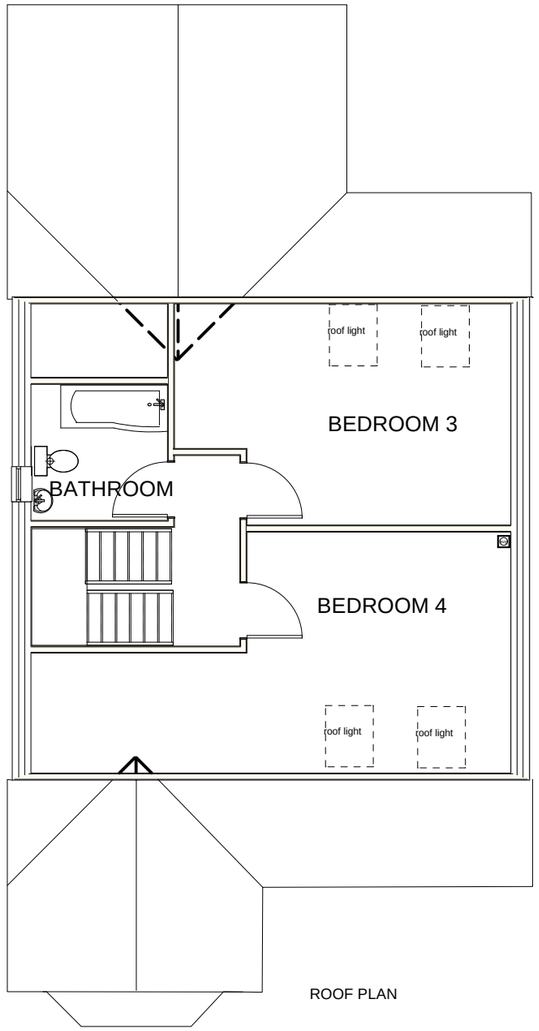


ROOF PLAN

ATTIC PLAN

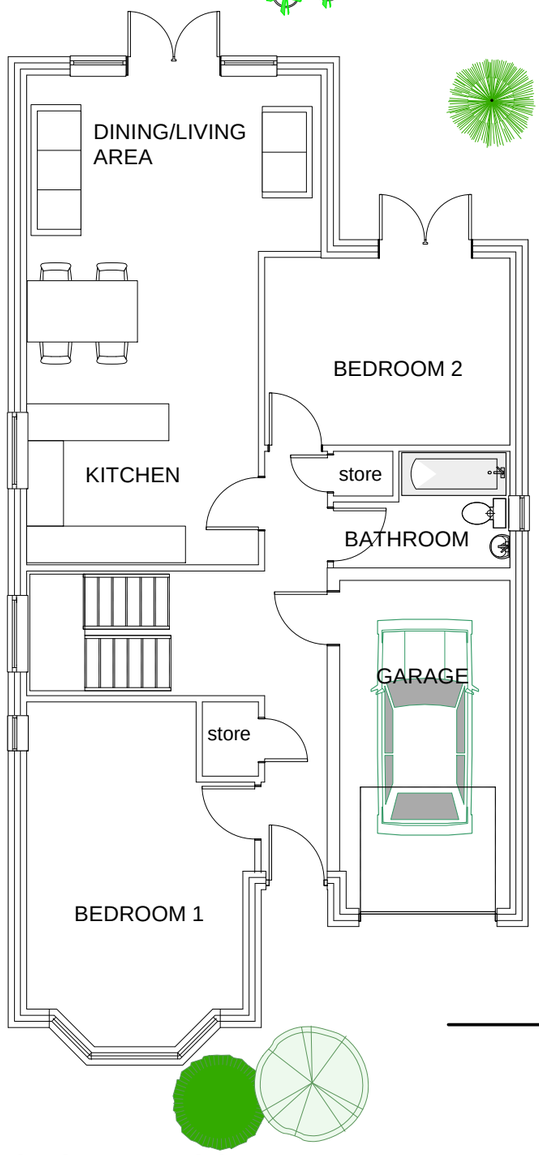


GROUND FLOOR PLAN

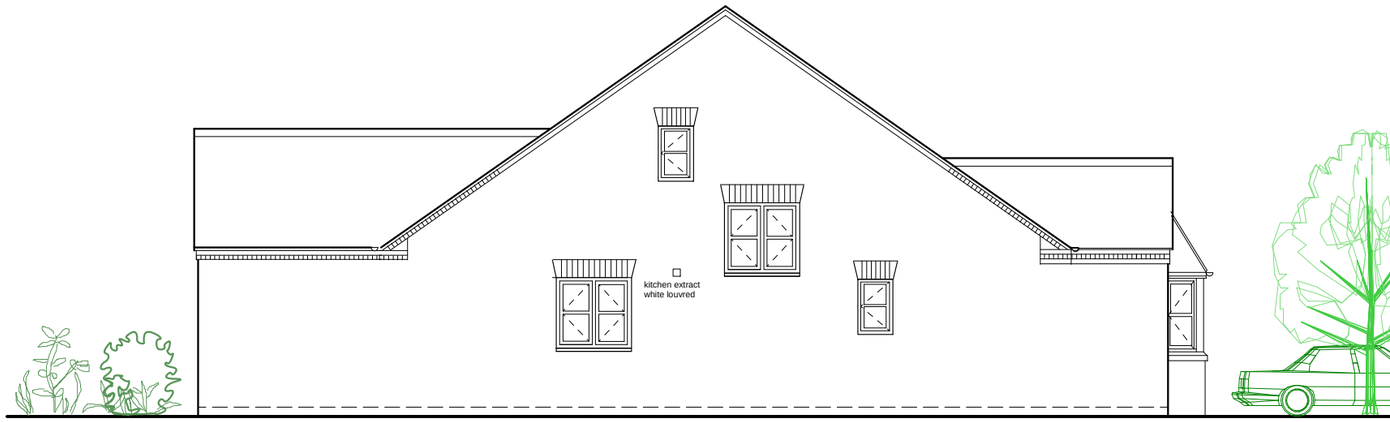

SIDE ELEVATION

soil & vents pipes and bath extracts
to terminate at tile vents

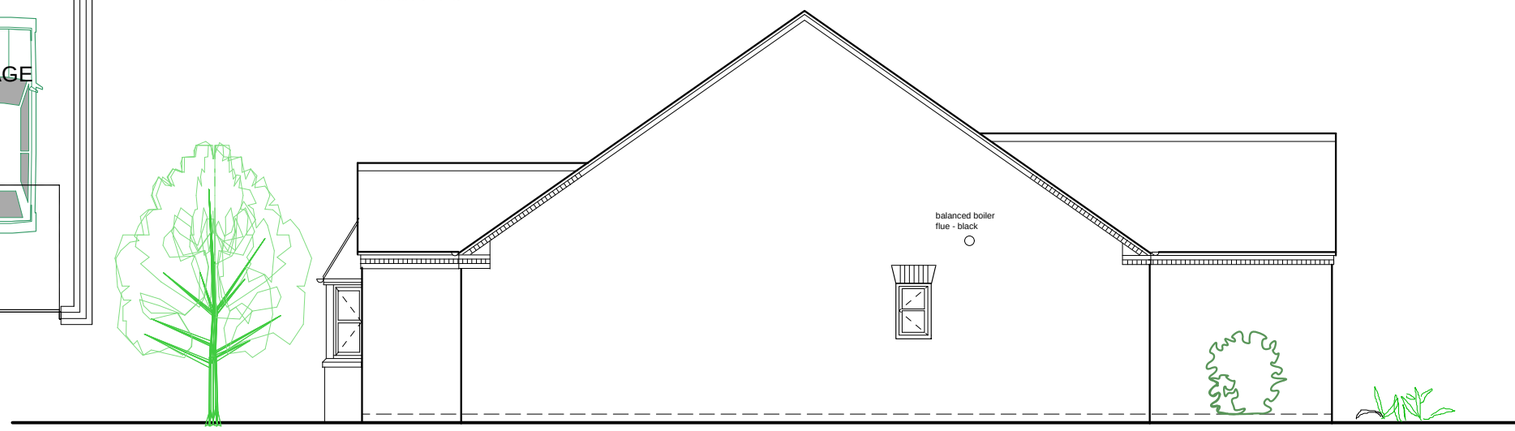


SIDE ELEVATION

soil & vents pipes and bath extracts
to terminate at tile vents



FRONT ELEVATION

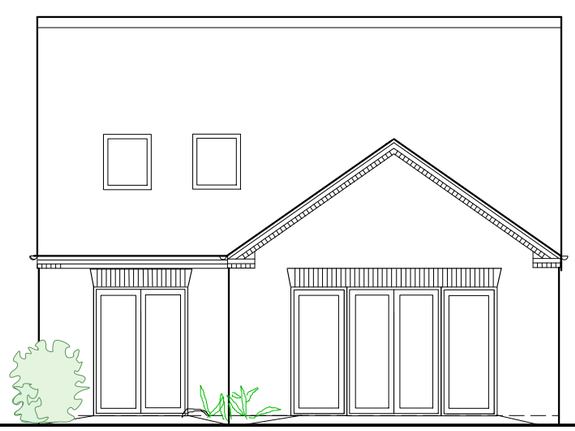

REAR ELEVATION

Project
EASTLANDS
CROWLAND

Title

PLOT 1
FLOOR PLANS
& ELEVATIONS

Scale	Date	Job No	
1:100	April 2018	194	
Category	CiSfb Element	Sequential No	Revisions
D	(--)	02	

Aspect
Architectural
Design

Architectural
Designer

29A Church Street
Northborough
Peterborough PE6 9BN
Telephone 07907030047

© Copyright