


51 sqm floor area


FIRST FLOOR PLAN

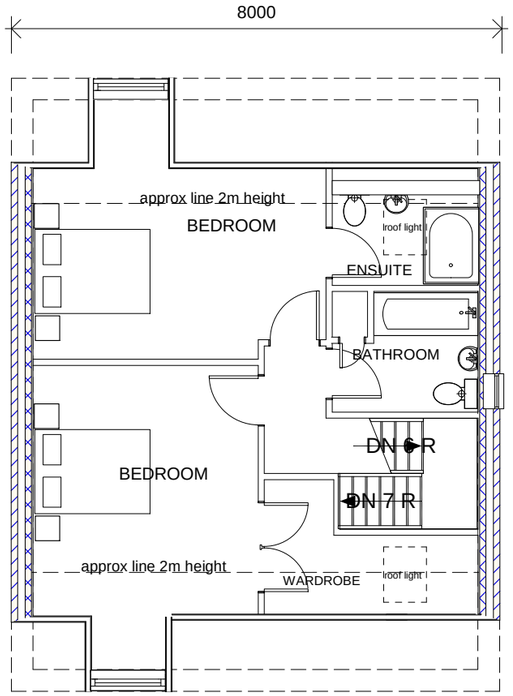

FRONT ELEVATION




REAR ELEVATION

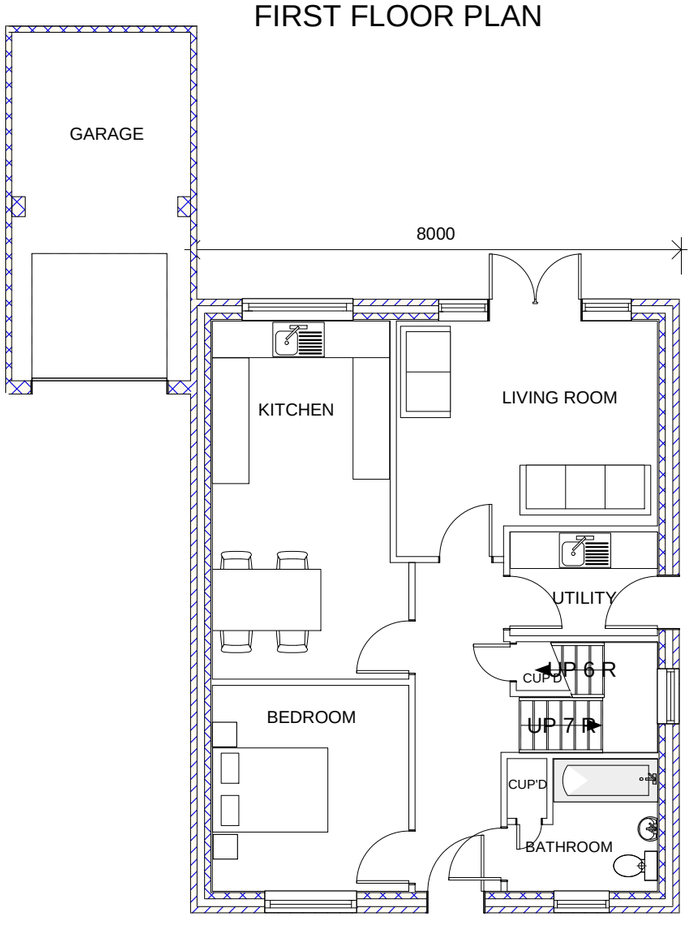


68 sqm floor area

GROUND FLOOR PLAN

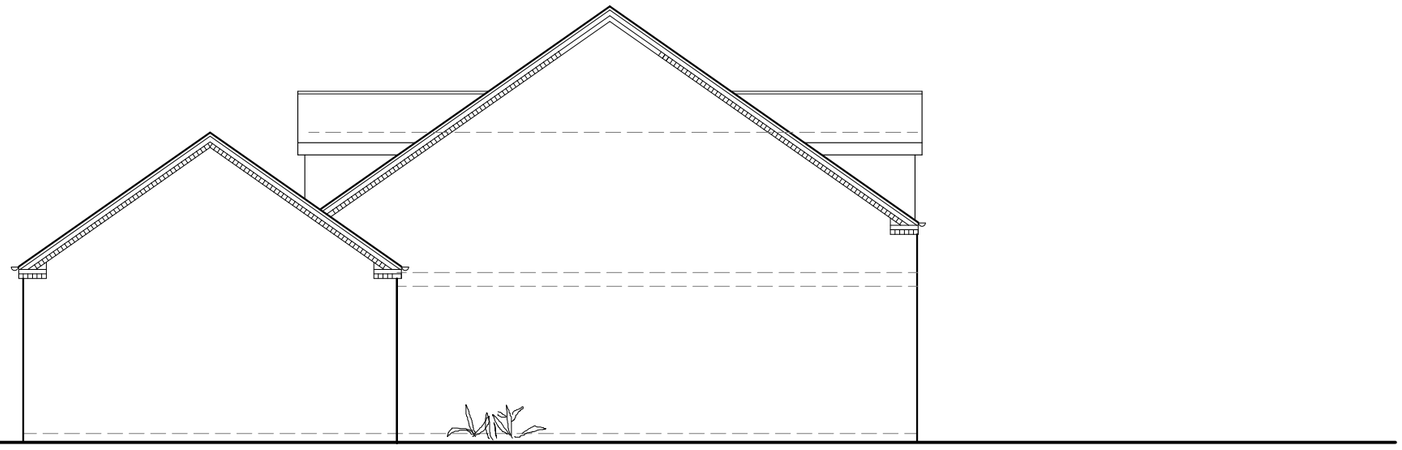

SIDE ELEVATION

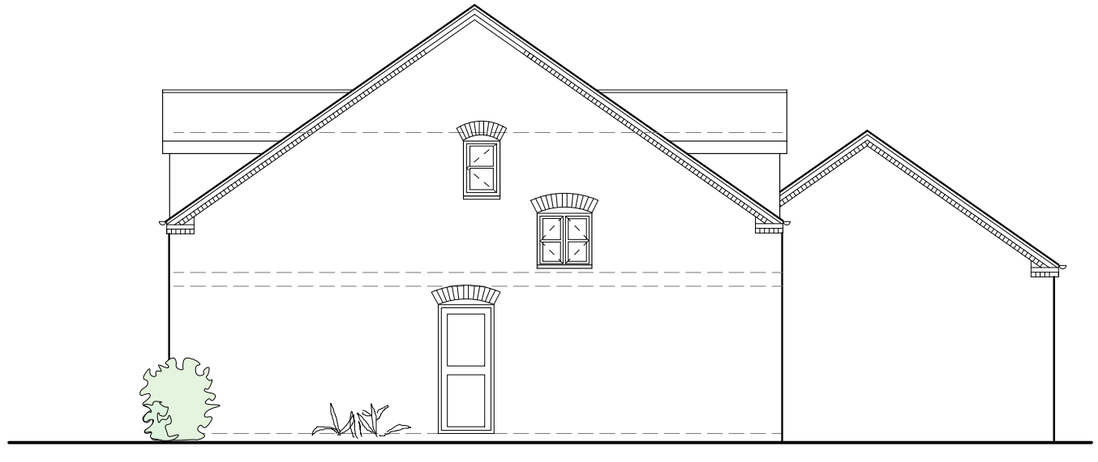

SIDE ELEVATION

Project
EASTLANDS
CROWLAND

Title

PLOT 2
FLOOR PLANS
& ELEVATIONS

Scale	Date	Job No	
1:100	Mar 18	194	
Category	CiSfb Element	Sequential No	Revisions
D	(--)	03	

Aspect
Architectural
Design

Architectural
Designer

29A Church Street
Northborough
Peterborough PE6 9BN
Telephone 07907030047

© Copyright