
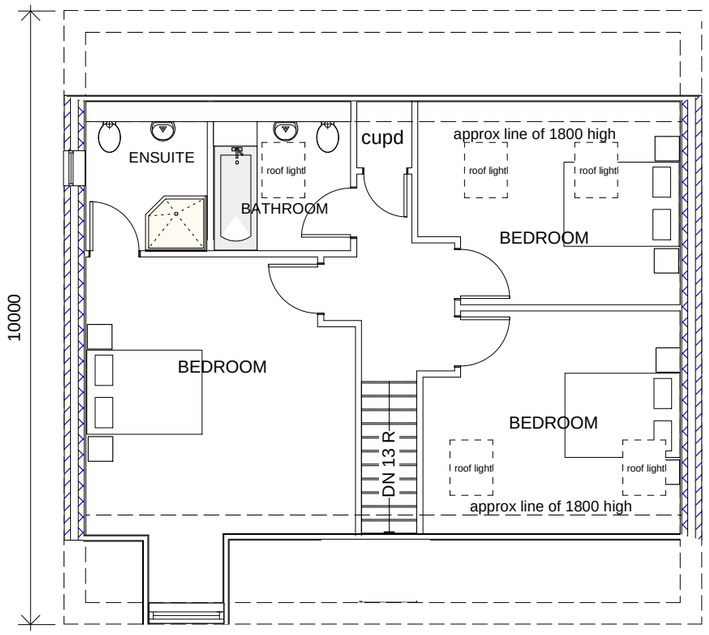



66 sqm floor area

FIRST FLOOR PLAN

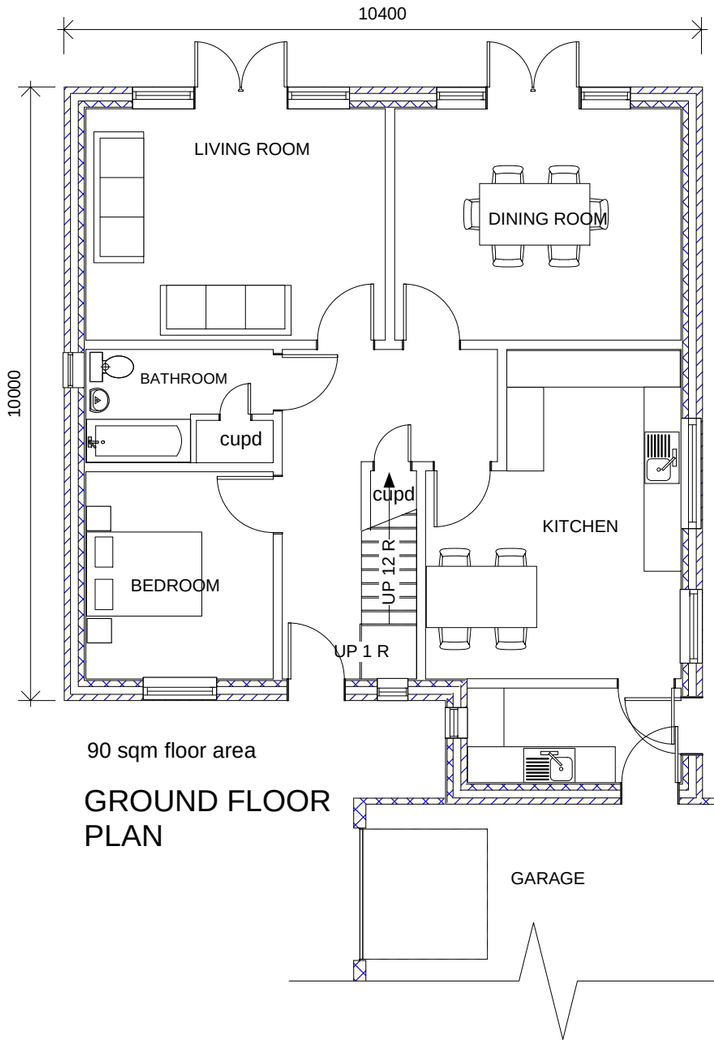


90 sqm floor area


GROUND FLOOR PLAN

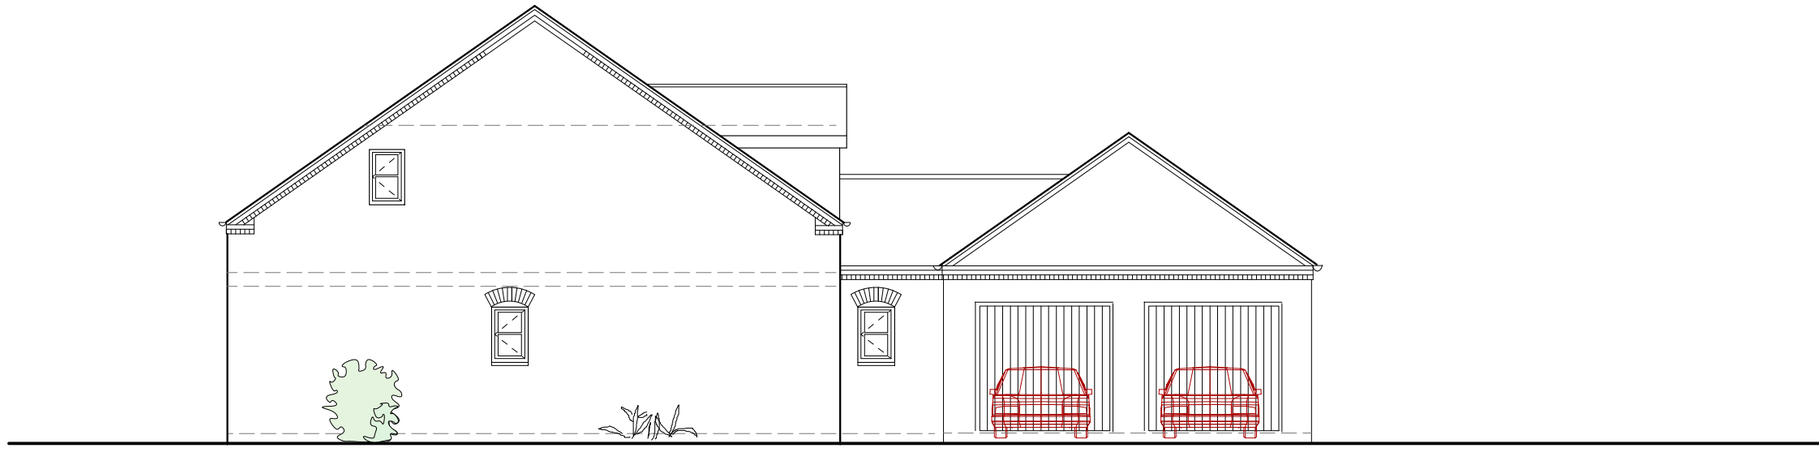

SIDE ELEVATION

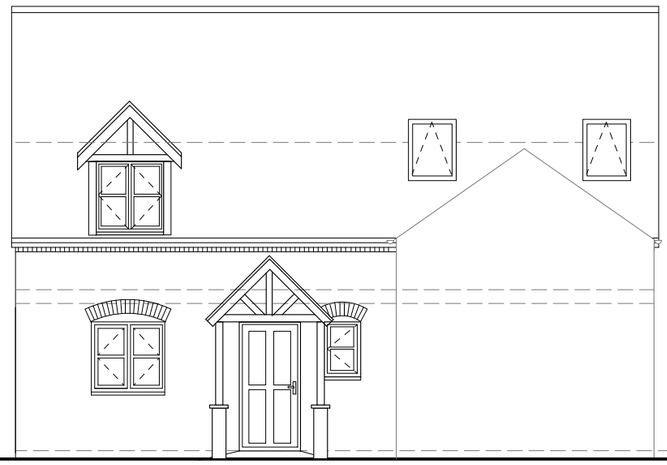

FRONT ELEVATION

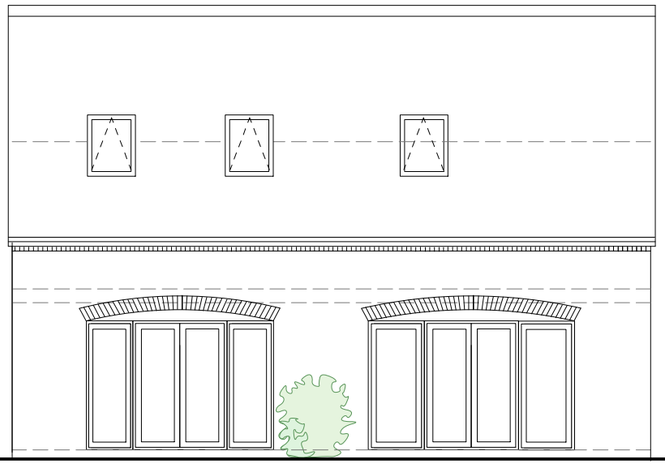

REAR ELEVATION



SIDE ELEVATION

Project
EASTLANDS
CROWLAND

Title

PLOT 3
FLOOR PLANS
& ELEVATIONS

Scale	Date	Job No	
1:100	Mar 18	194	
Category	CJSfb Element	Sequential No	Revisions
D	(--)	04	

Aspect
Architectural
Design

Architectural
Designer

29A Church Street
Northborough
Peterborough PE6 9BN
Telephone 07907030047

© Copyright