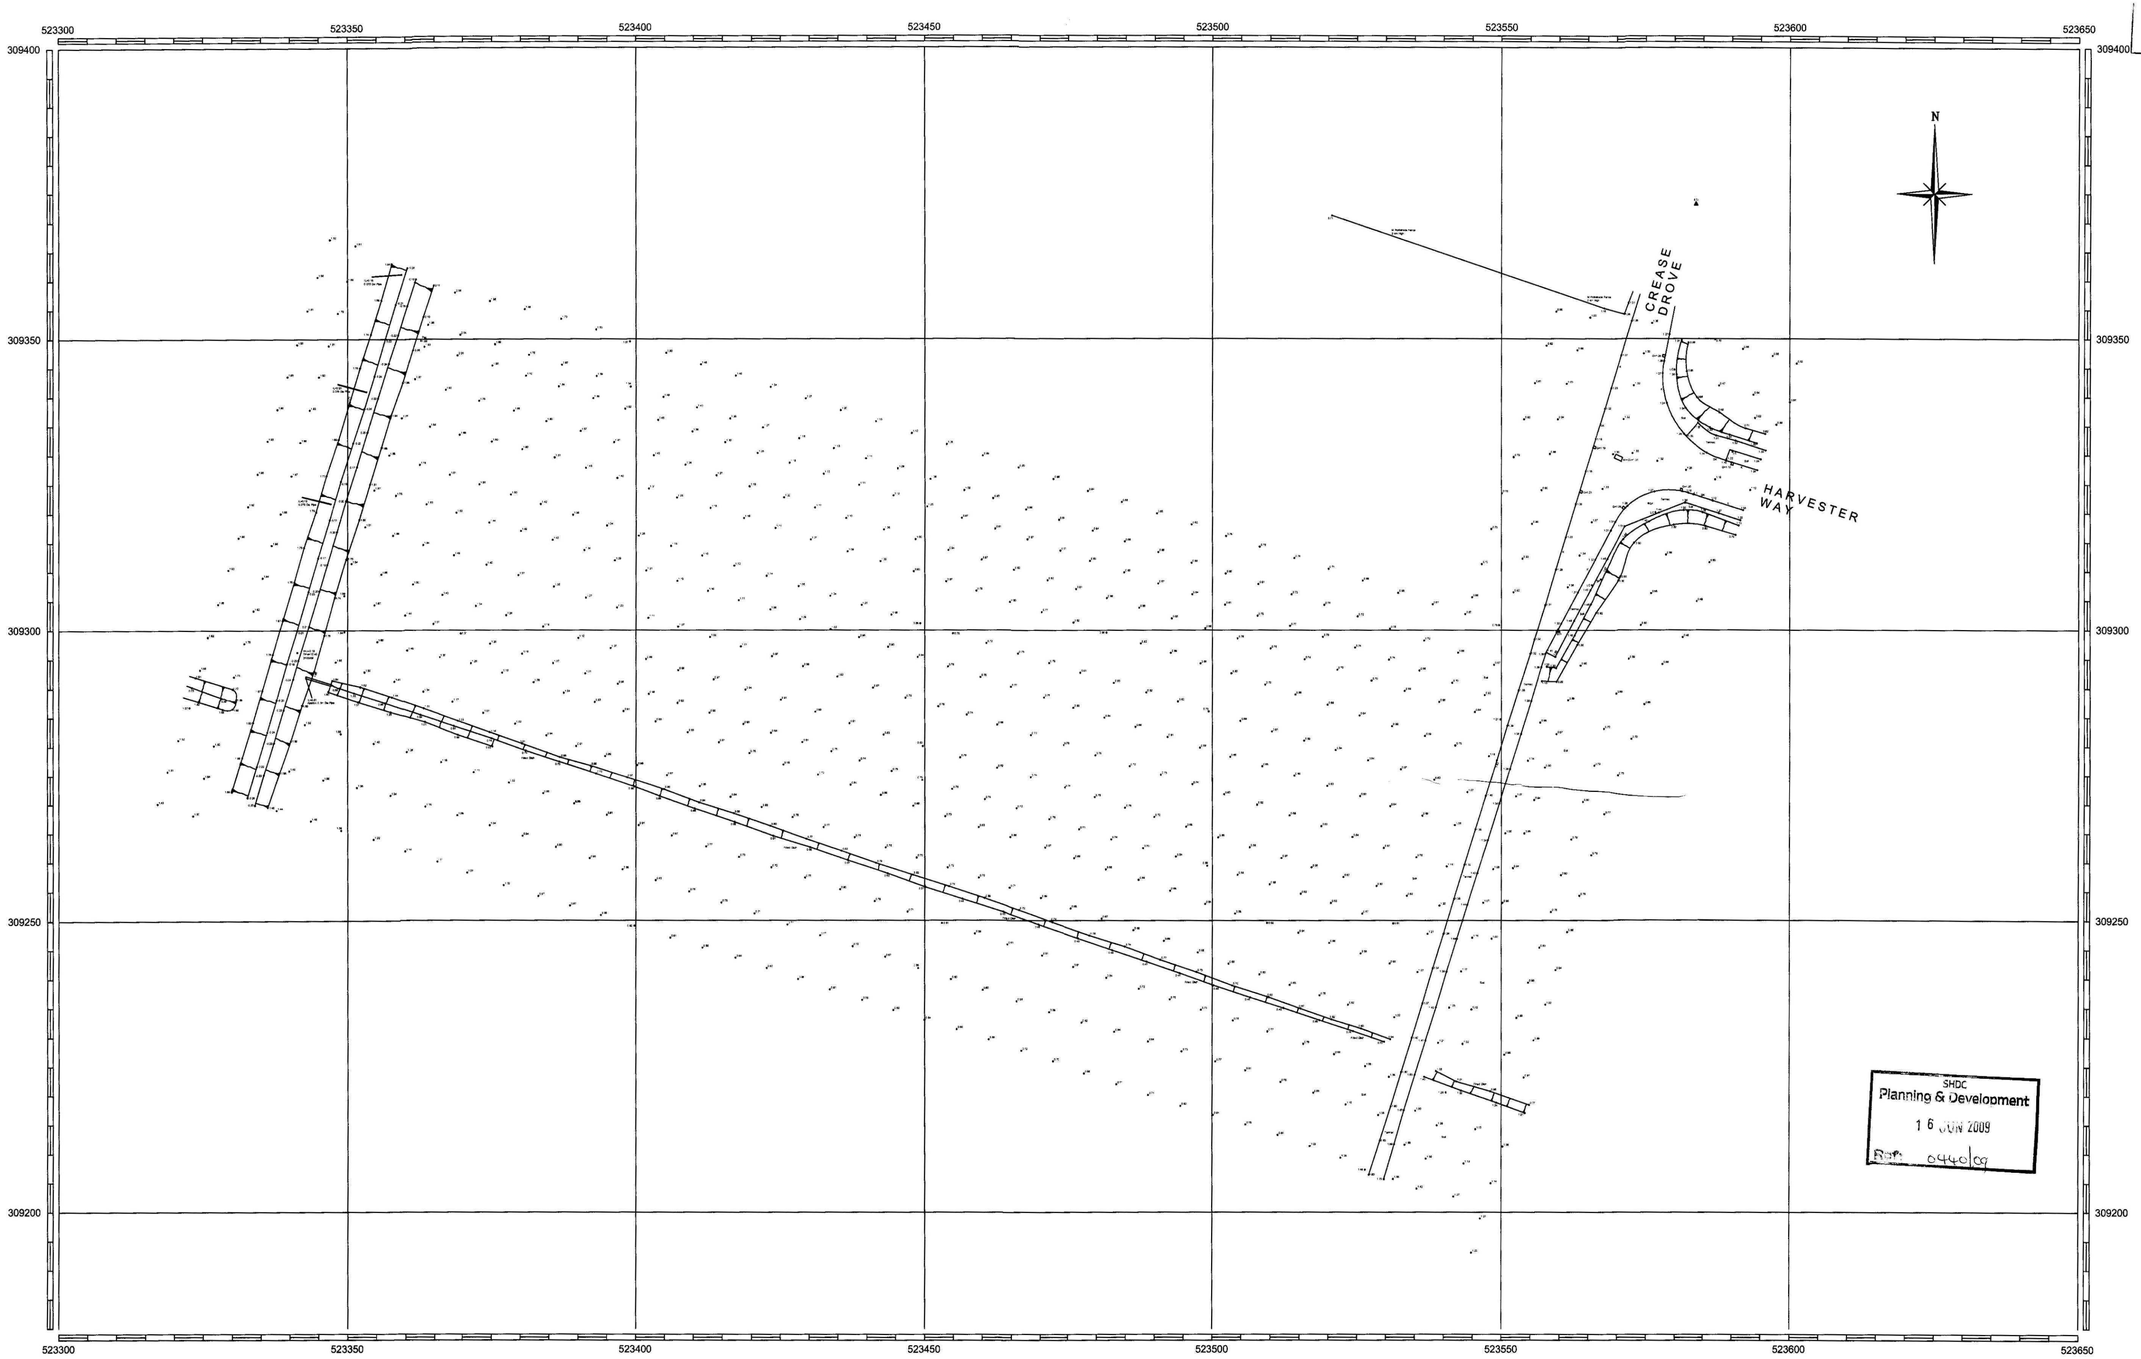


SHDC
Planning & Development
16 JUN 2009
Ref: 0440/09

NOTES

1. All co-ordinates are shown relative to Ordnance Survey National Grid System, established using GPS. (Global Positioning System).
2. All levels are shown relative to Ordnance Survey datum, established using GPS.

SURVEY STATIONS

Station Ref	Easting (m)	Northing (m)	Height (m)	
ST1	523559.757	309299.878	1.465	Nail
ST2	523583.670	309373.148	1.480	Nail

Fenceline Abbreviations

TP	Timber Post	R	Rail	WM	Wire Mesh
MP	Metal Post	P	Paling	CL	Chain Link
CP	Concrete Post	CB	Close Boarded	W	Wire
CI	Corrugated Iron	IR	Iron Railing	HM	Hit & Miss

Top / Bottom of Bank
Building / Overhead Canopy Line
Wall
Change of Surface
K DK Kerb / Dropped Kerb Line
Drainage Channel
Fence Line
Hedge Line
Tree / Scrub Canopy Line
T O/H Telephone Cable
E O/H Electricity Cables
Rock Face

- CL= Cover Level
- 10.15 Spot Leve
- UTL Unable to Lft
- BH 25.55 Borehoe (with level)
- FFL= Finished Floor Level
- IL= Invert Level
- T.PIT 22.55 Trial Pit (with level)

- Survey Station
- MH Manhole
- CP Catchpit
- IC Inspection Cover
- UTS Unable to Survey
- SC Service Cover
- FH Fire Hydrant
- GAS Gas' Cover
- WM Water Meter
- SV Stop Valve
- WV Water Valve
- Mrk Marker Post
- ER Earth Rod Cover
- RE Rodding Eye
- EL Electricity Cover
- BT British Telecom
- CTV Cable
- TP Telephone Post
- EP Electricity Post
- LC Lamp Column
- SP Sign Post
- RS Road Sign
- TL Traffic Light
- BB Ballahs Beacon
- Pulley
- KO Kerb Offset
- RWP Rain Water Pipe
- TCB Telephone Coll Box
- LB Litter Bin
- Tree

Rev	Description	Date	Signed

Revisions

Client : South Holland District Council

Project :
PROPOSED DEVELOPMENT,
CREASE DROVE,
SPALDING,
LINCOLNSHIRE.

Title : Topographical Survey

Drawn	Checked	
S.D.S.	C.A.G.	
Date Mar 2009	Scale 1:500	Original Size A1

Drawing No. SL2151/1

SURVEYLINE
GEOMATICS UK Limited
LAND & BUILDING SURVEYORS

1 Lyndon Business Park
Farrier Road
Lincoln
LN6 3RU

Tel: 01522 509400
Fax: 01522 509401
E Mail: mail@surveyline-uk.com
Web: www.surveylinegeomatics.co.uk