
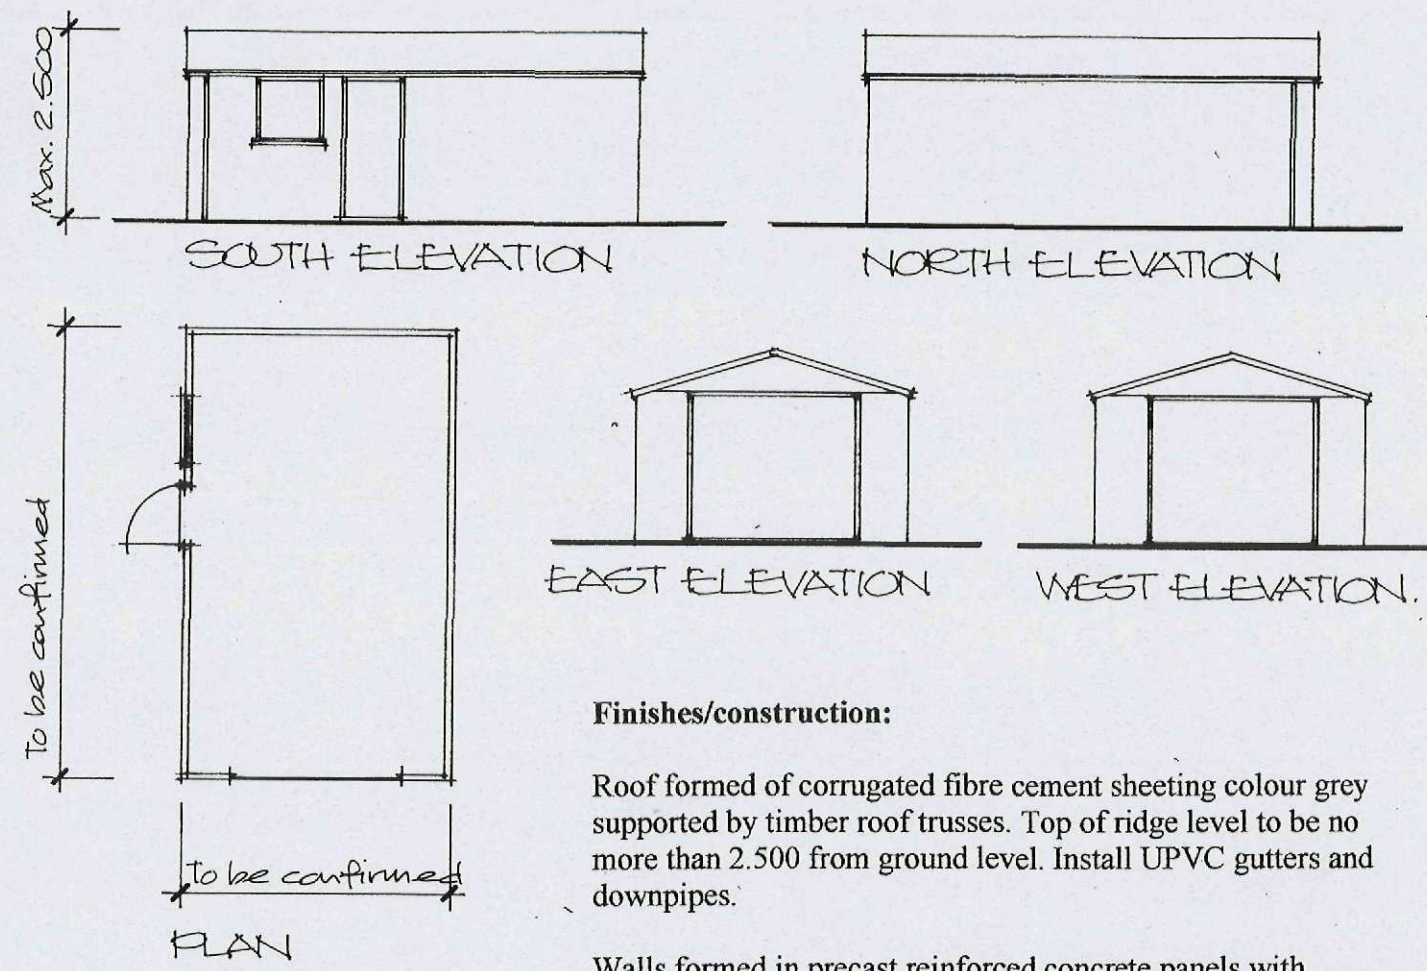
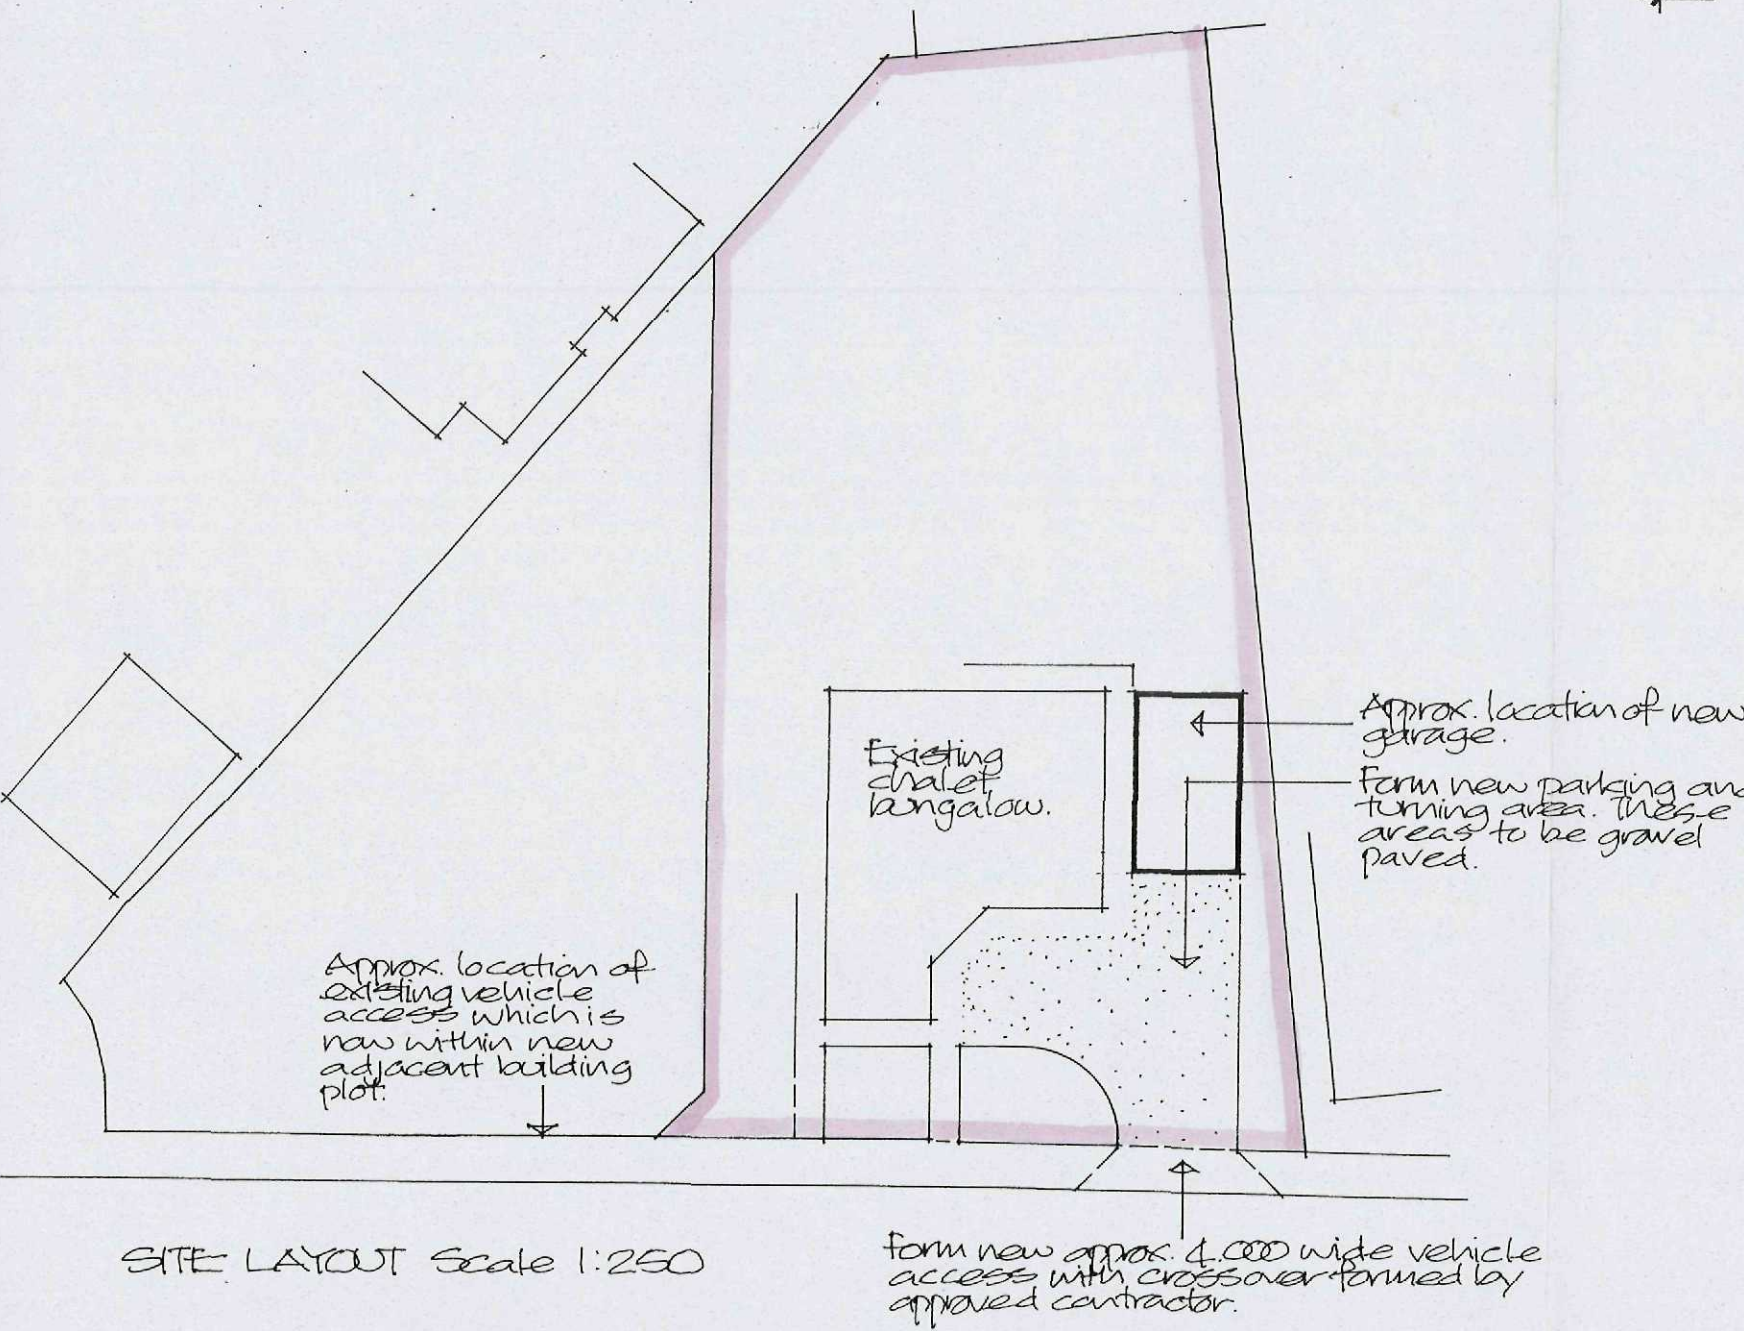


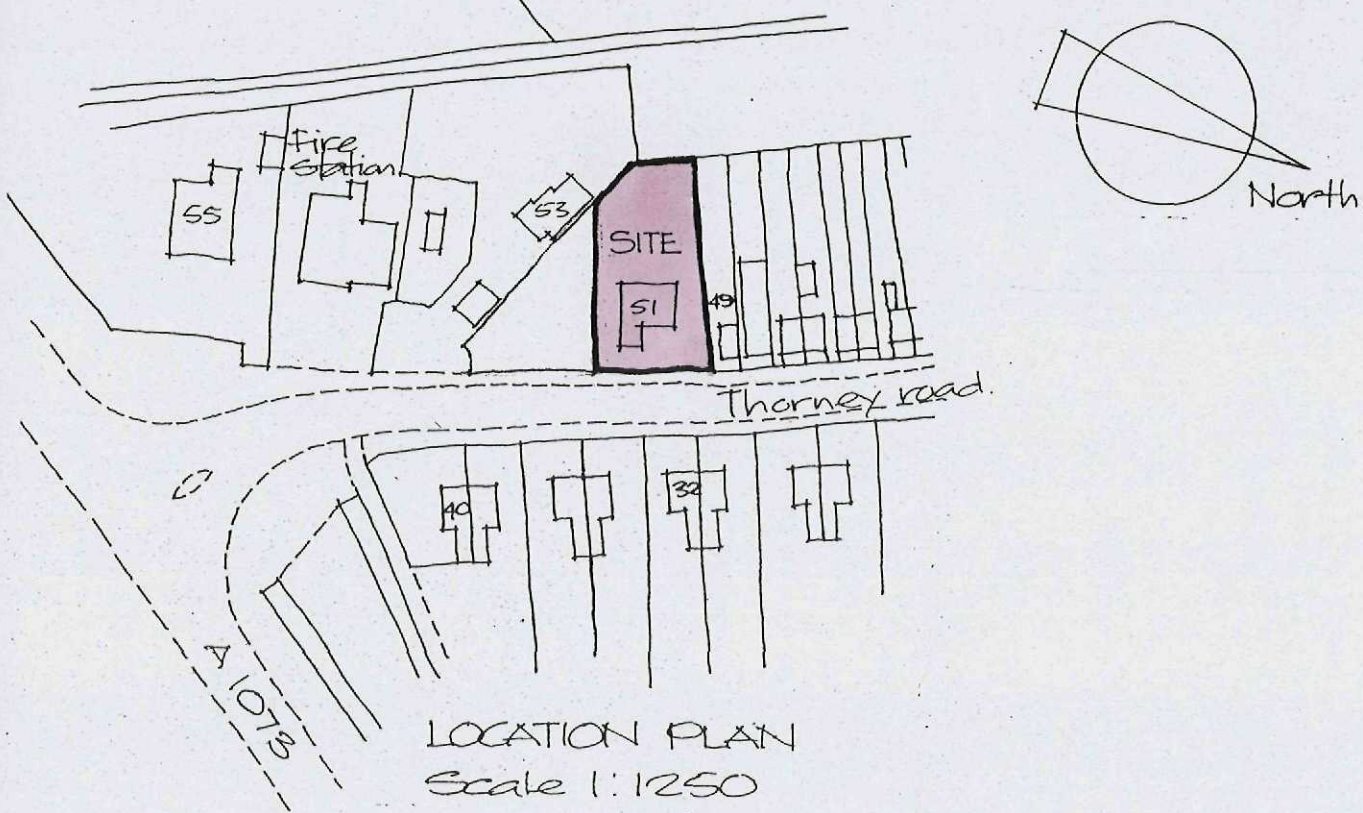

Finishes/construction:

Roof formed of corrugated fibre cement sheeting colour grey supported by timber roof trusses. Top of ridge level to be no more than 2.500 from ground level. Install UPVC gutters and downpipes.

Walls formed in precast reinforced concrete panels with simulated rustic brick finish and clad gables. (colours to be confirmed). Details of main garage door, personnel door and window to be confirmed. The maximum floor area of the garage should not exceed 30 sq. metres.

Project PROPOSED VEHICLE ACCESS TO NEW GARAGE AT 51 THORNEY ROAD, CROWLAND.	ALAN HORNSBY ARCHITECTURAL SERVICES LTD "Little Acre" 35 Peak Hill, Cowbit, Spalding, Lincs. PE12 6AW Tel. Holbeach (01406) 380591
Client MISS E SLATER	Scale 1:100, 1:250 & 1:1250 Drg. no. 14/20/03 Date May 2015