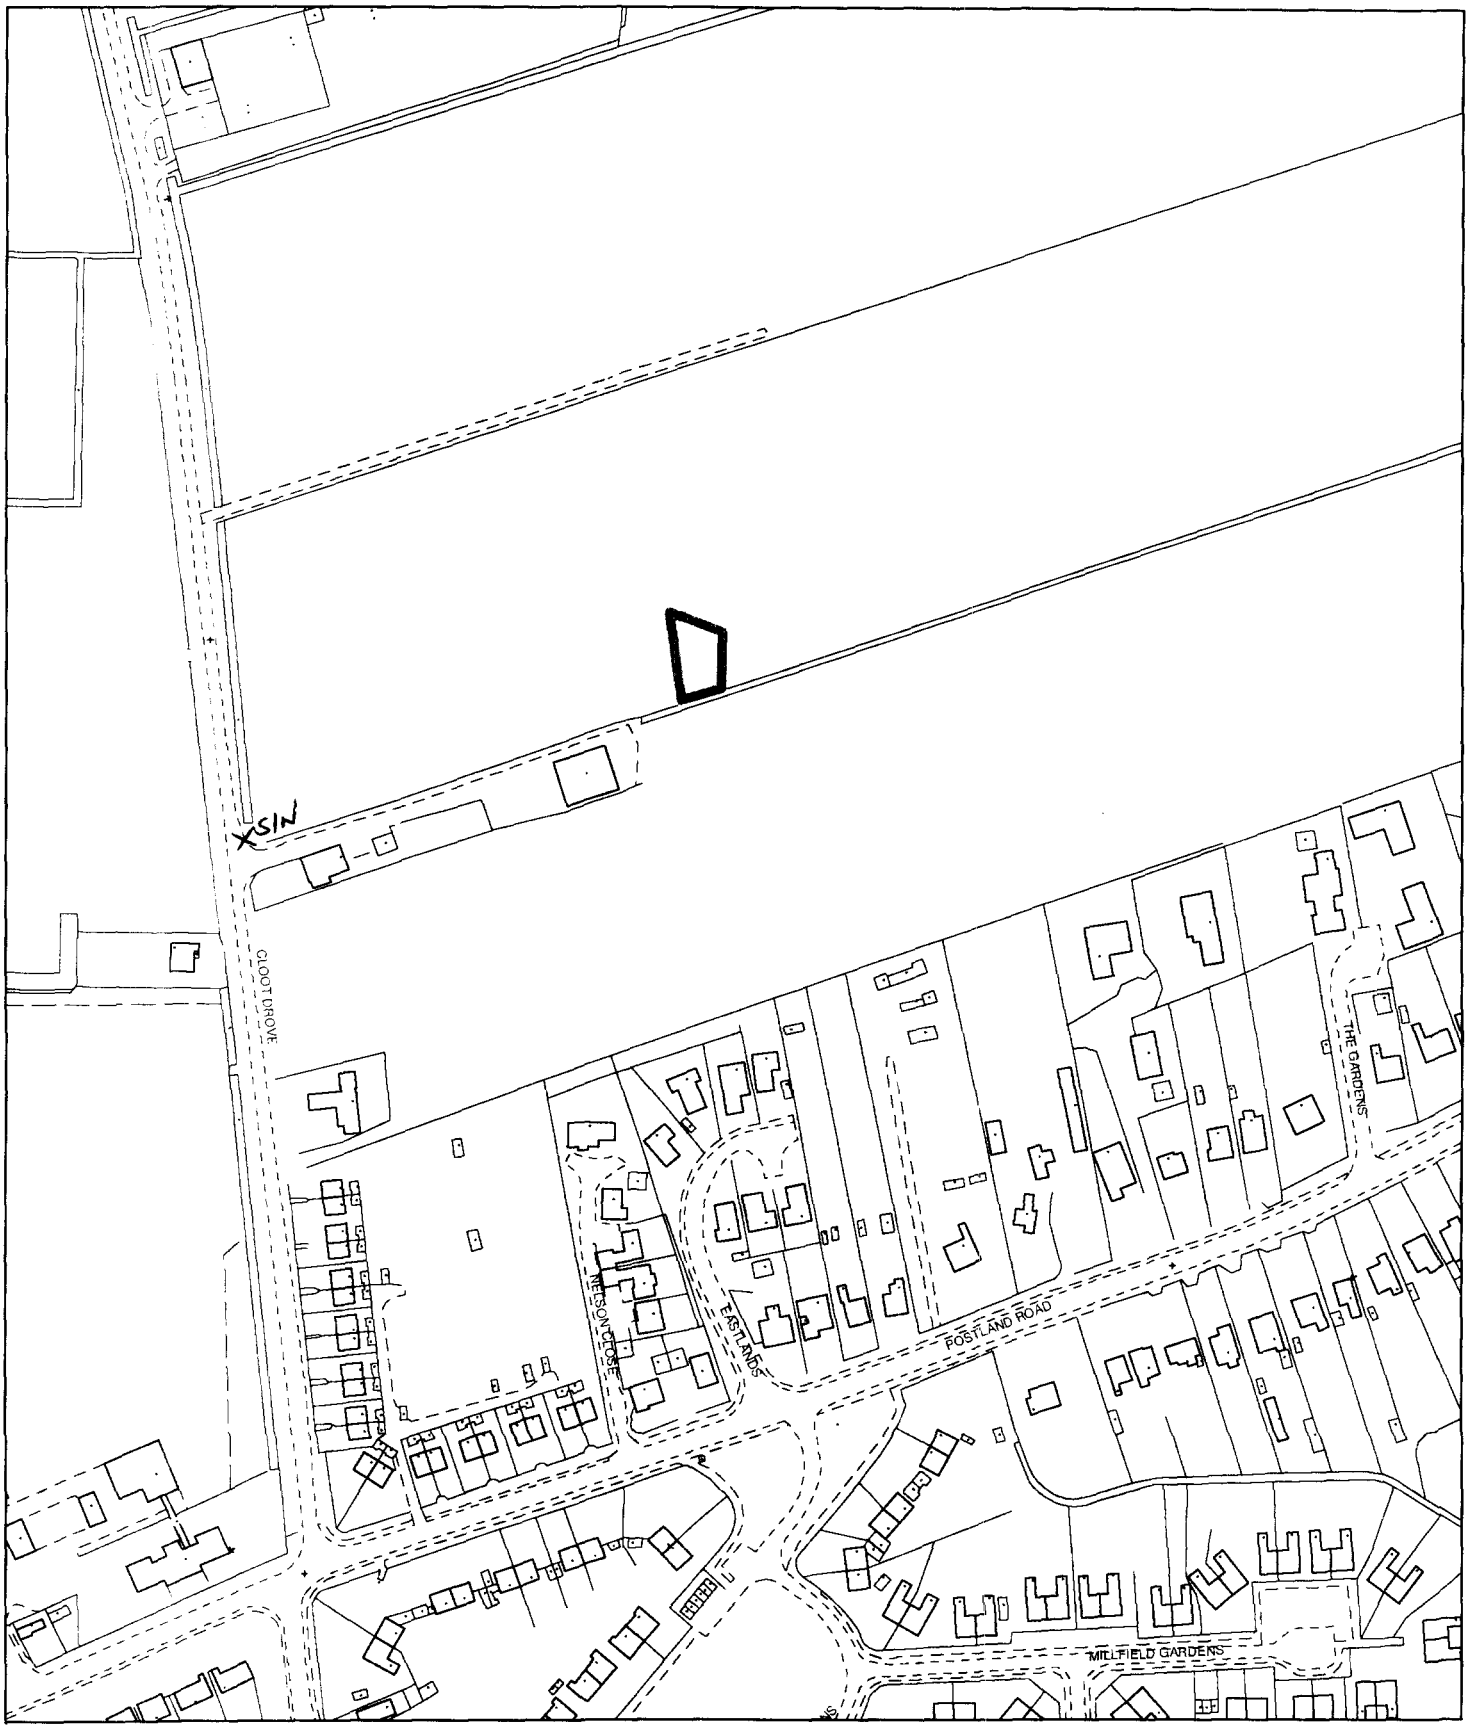


Planning Application Location Plan
Ward Member Notification

H02/0443/02


Scale: 1:2500

Planning and Development

Council Offices, Priory Road, Spalding, Lincolnshire
PE11 2XE

PLEASE DO NOT COPY THIS PLAN
This map is reproduced from Ordnance Survey material with permission of Ordnance Survey on behalf of Her Majesty's Stationery Office (c) Crown copyright. Unauthorised reproduction infringes Crown copyright and may lead to prosecution or civil proceedings. South Holland District Council LA079413 2002

N

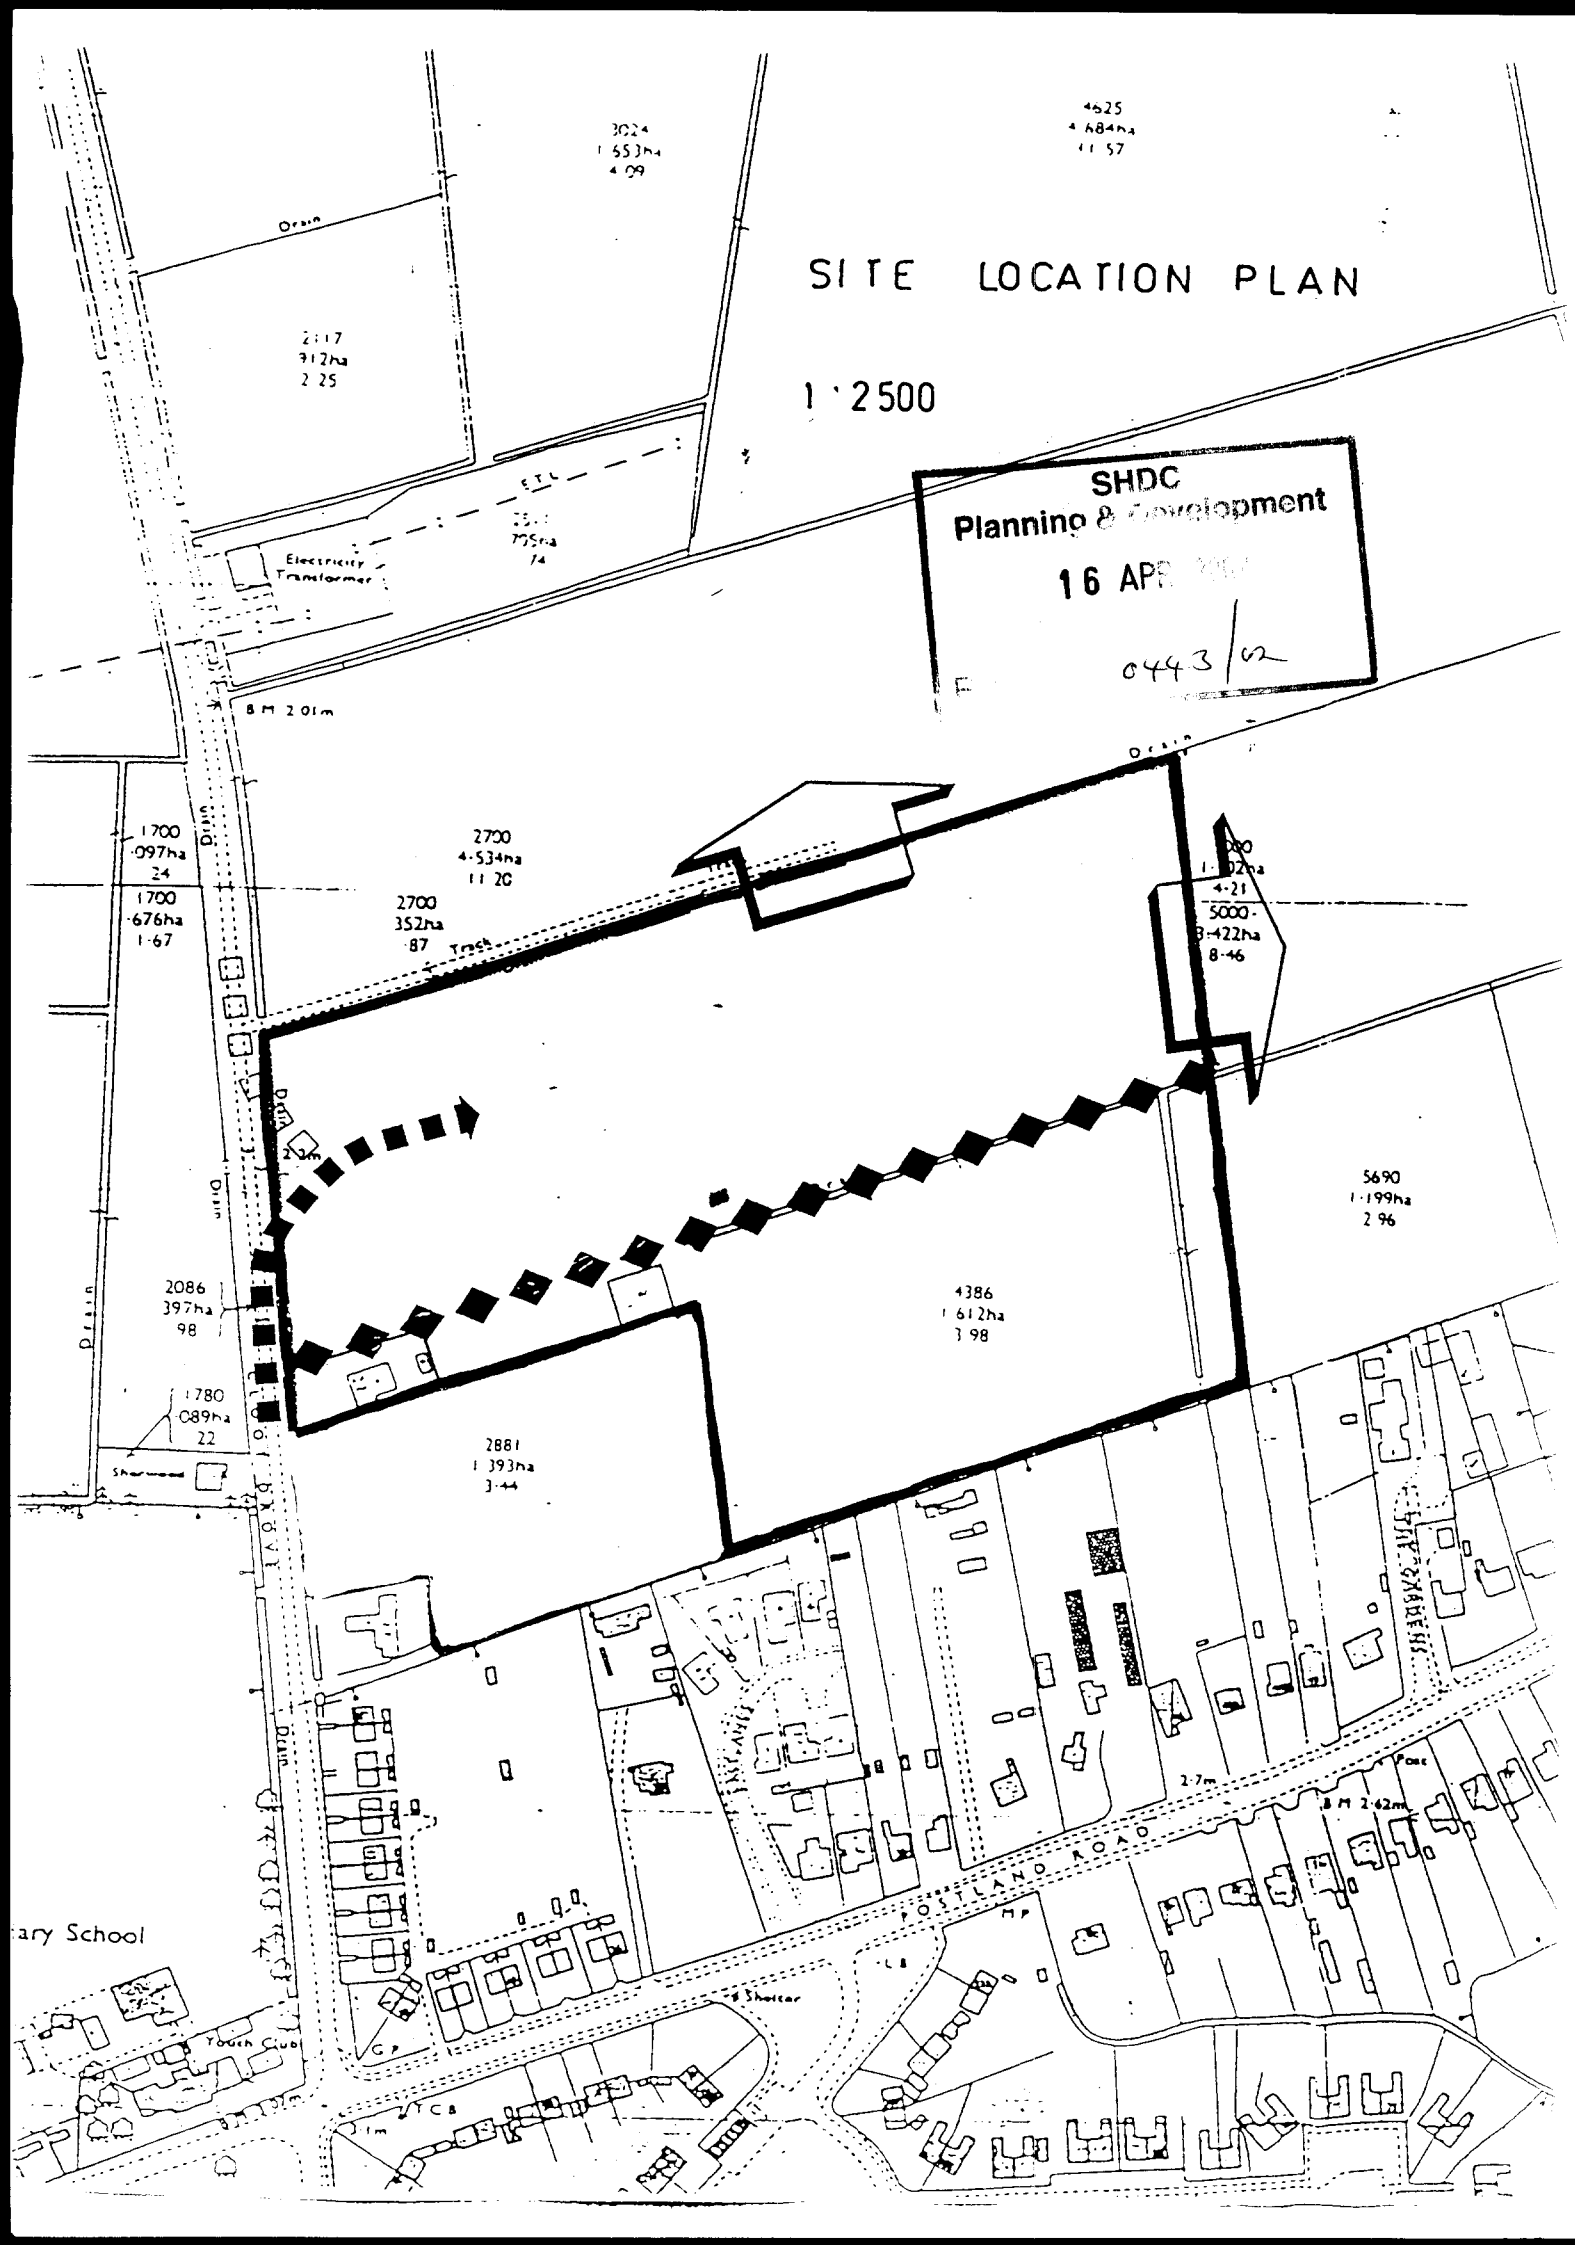
SITE LOCATION PLAN
1:2500
SHDC
Planning & Development
16 APR
0443/92
Drain
Track
Electricity Transformer
E.T.L.
8 M 2.01m
8 M 2.62m
POSTLAND ROAD
Shelter
Youth Club
GP
MP
TCB
Pond
Shower
ary School