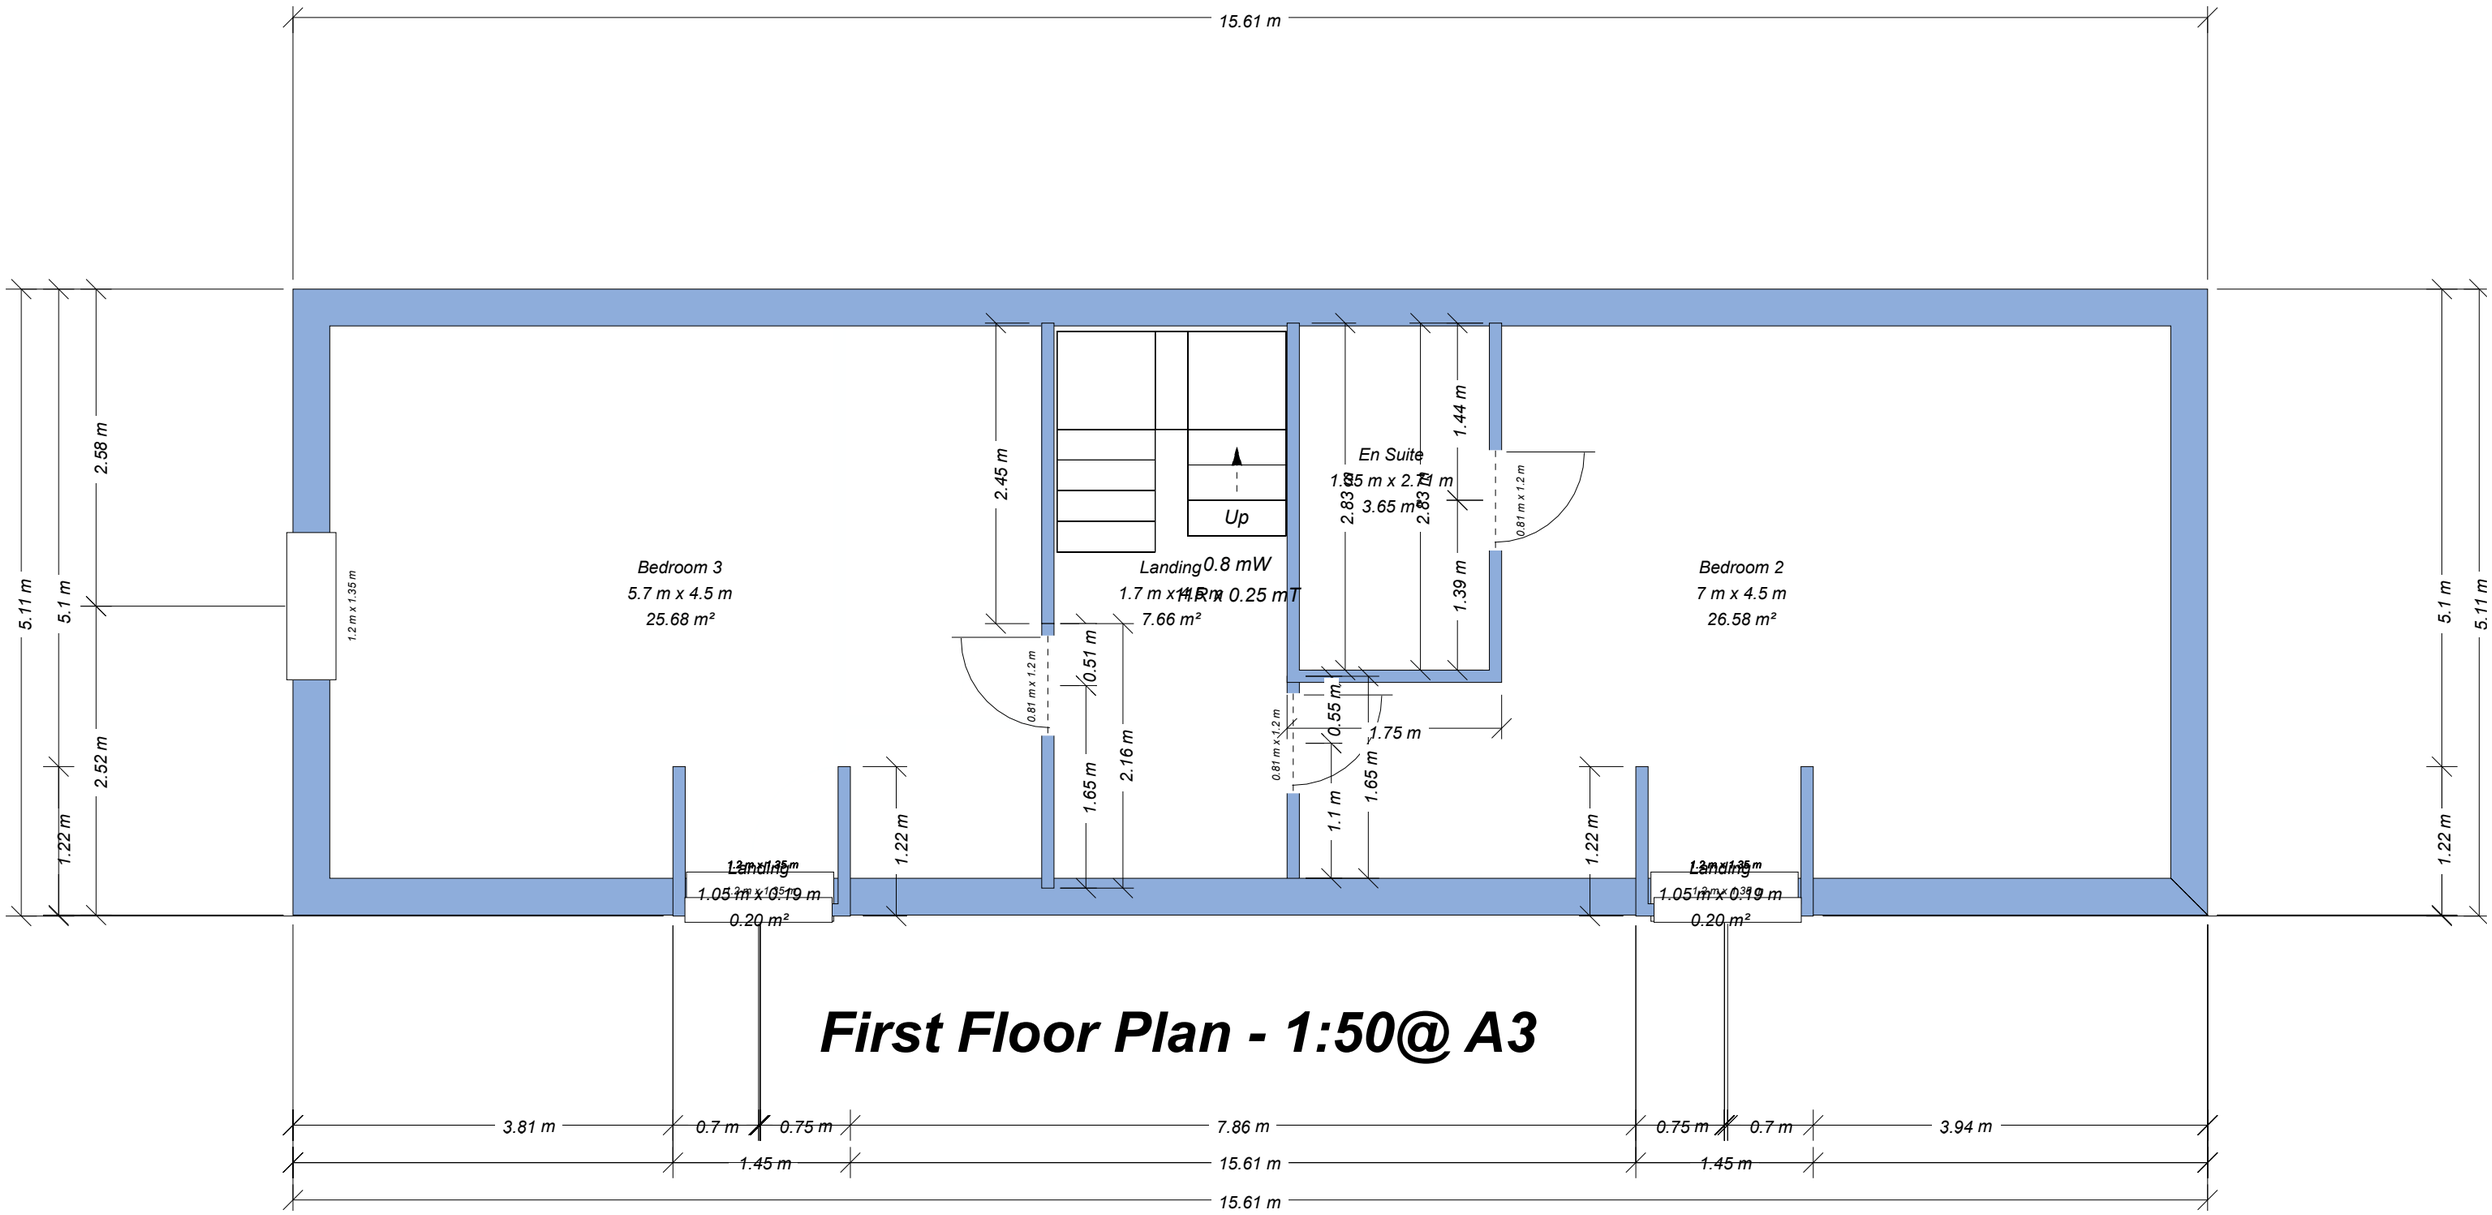


First Floor Plan - 1:50@ A3

Drawing 2055:2