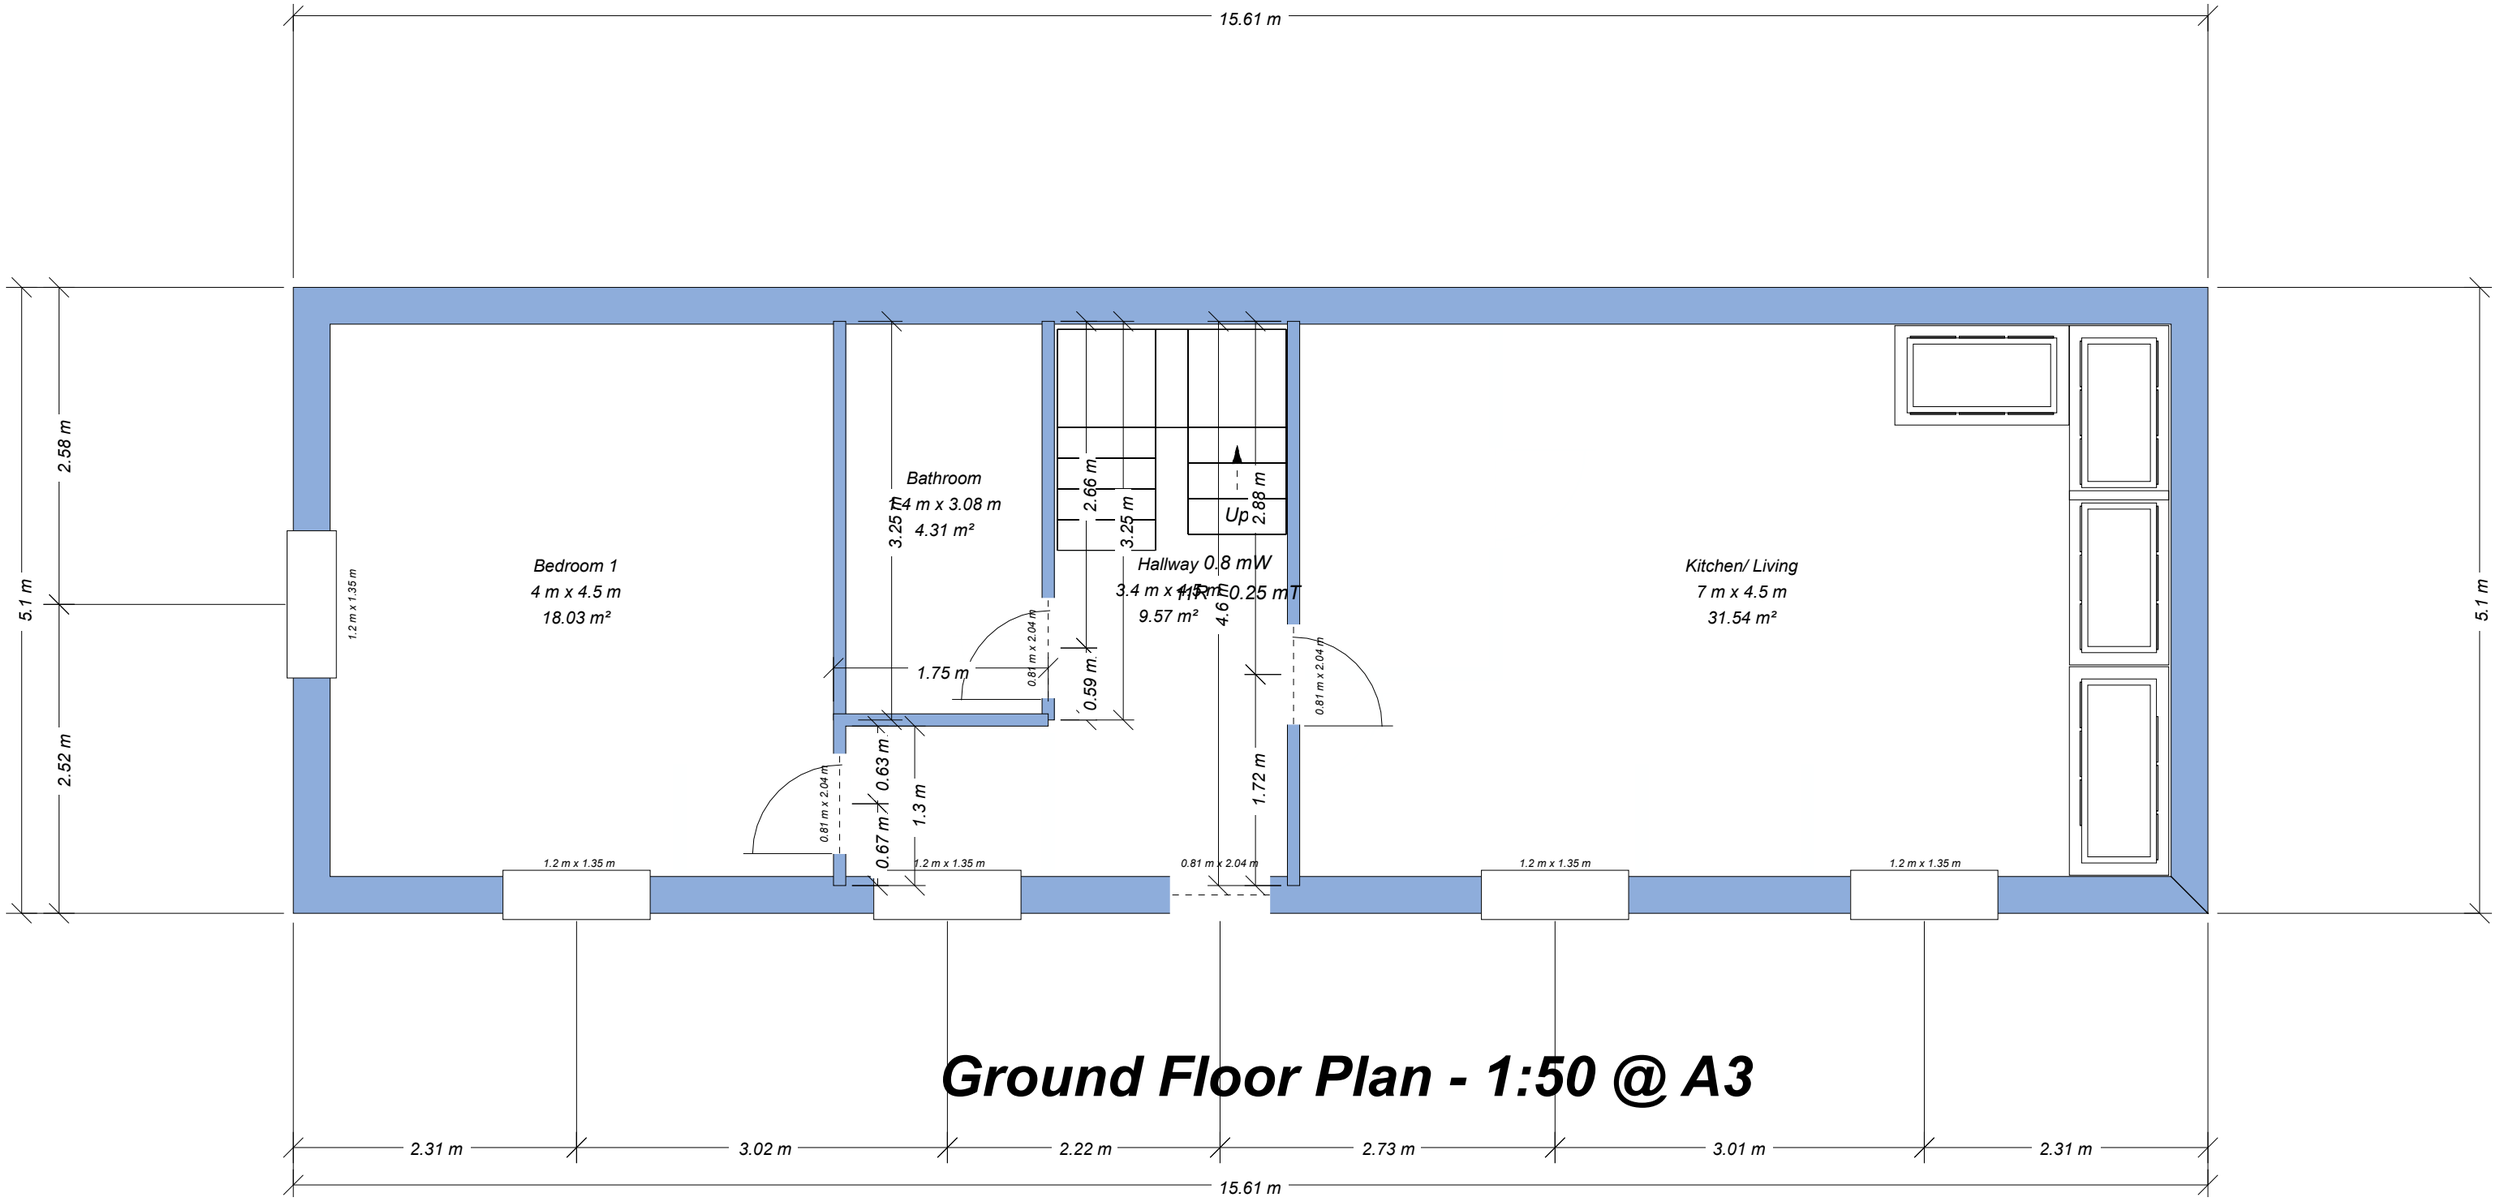


Ground Floor Plan - 1:50 @ A3

Drawing 2055:1