


This drawing is the copyright of **Lincs Design Consultancy** and must not be reproduced without written consent. The contractor is responsible for taking and checking all dimensions on site prior to commencement and reporting back to the architectural consultant any discrepancies. All materials specified on this drawing are to be used in strict accordance with manufacturers written instructions and current codes of practice.

All Details and Specification on this drawing and in relation to this specific project should be adhered to. If any deviation occur the contractor / client should inform **Lincs Design Consultancy** immediately as we cannot be held responsible for errors resulting from undeclared detail and specification changes

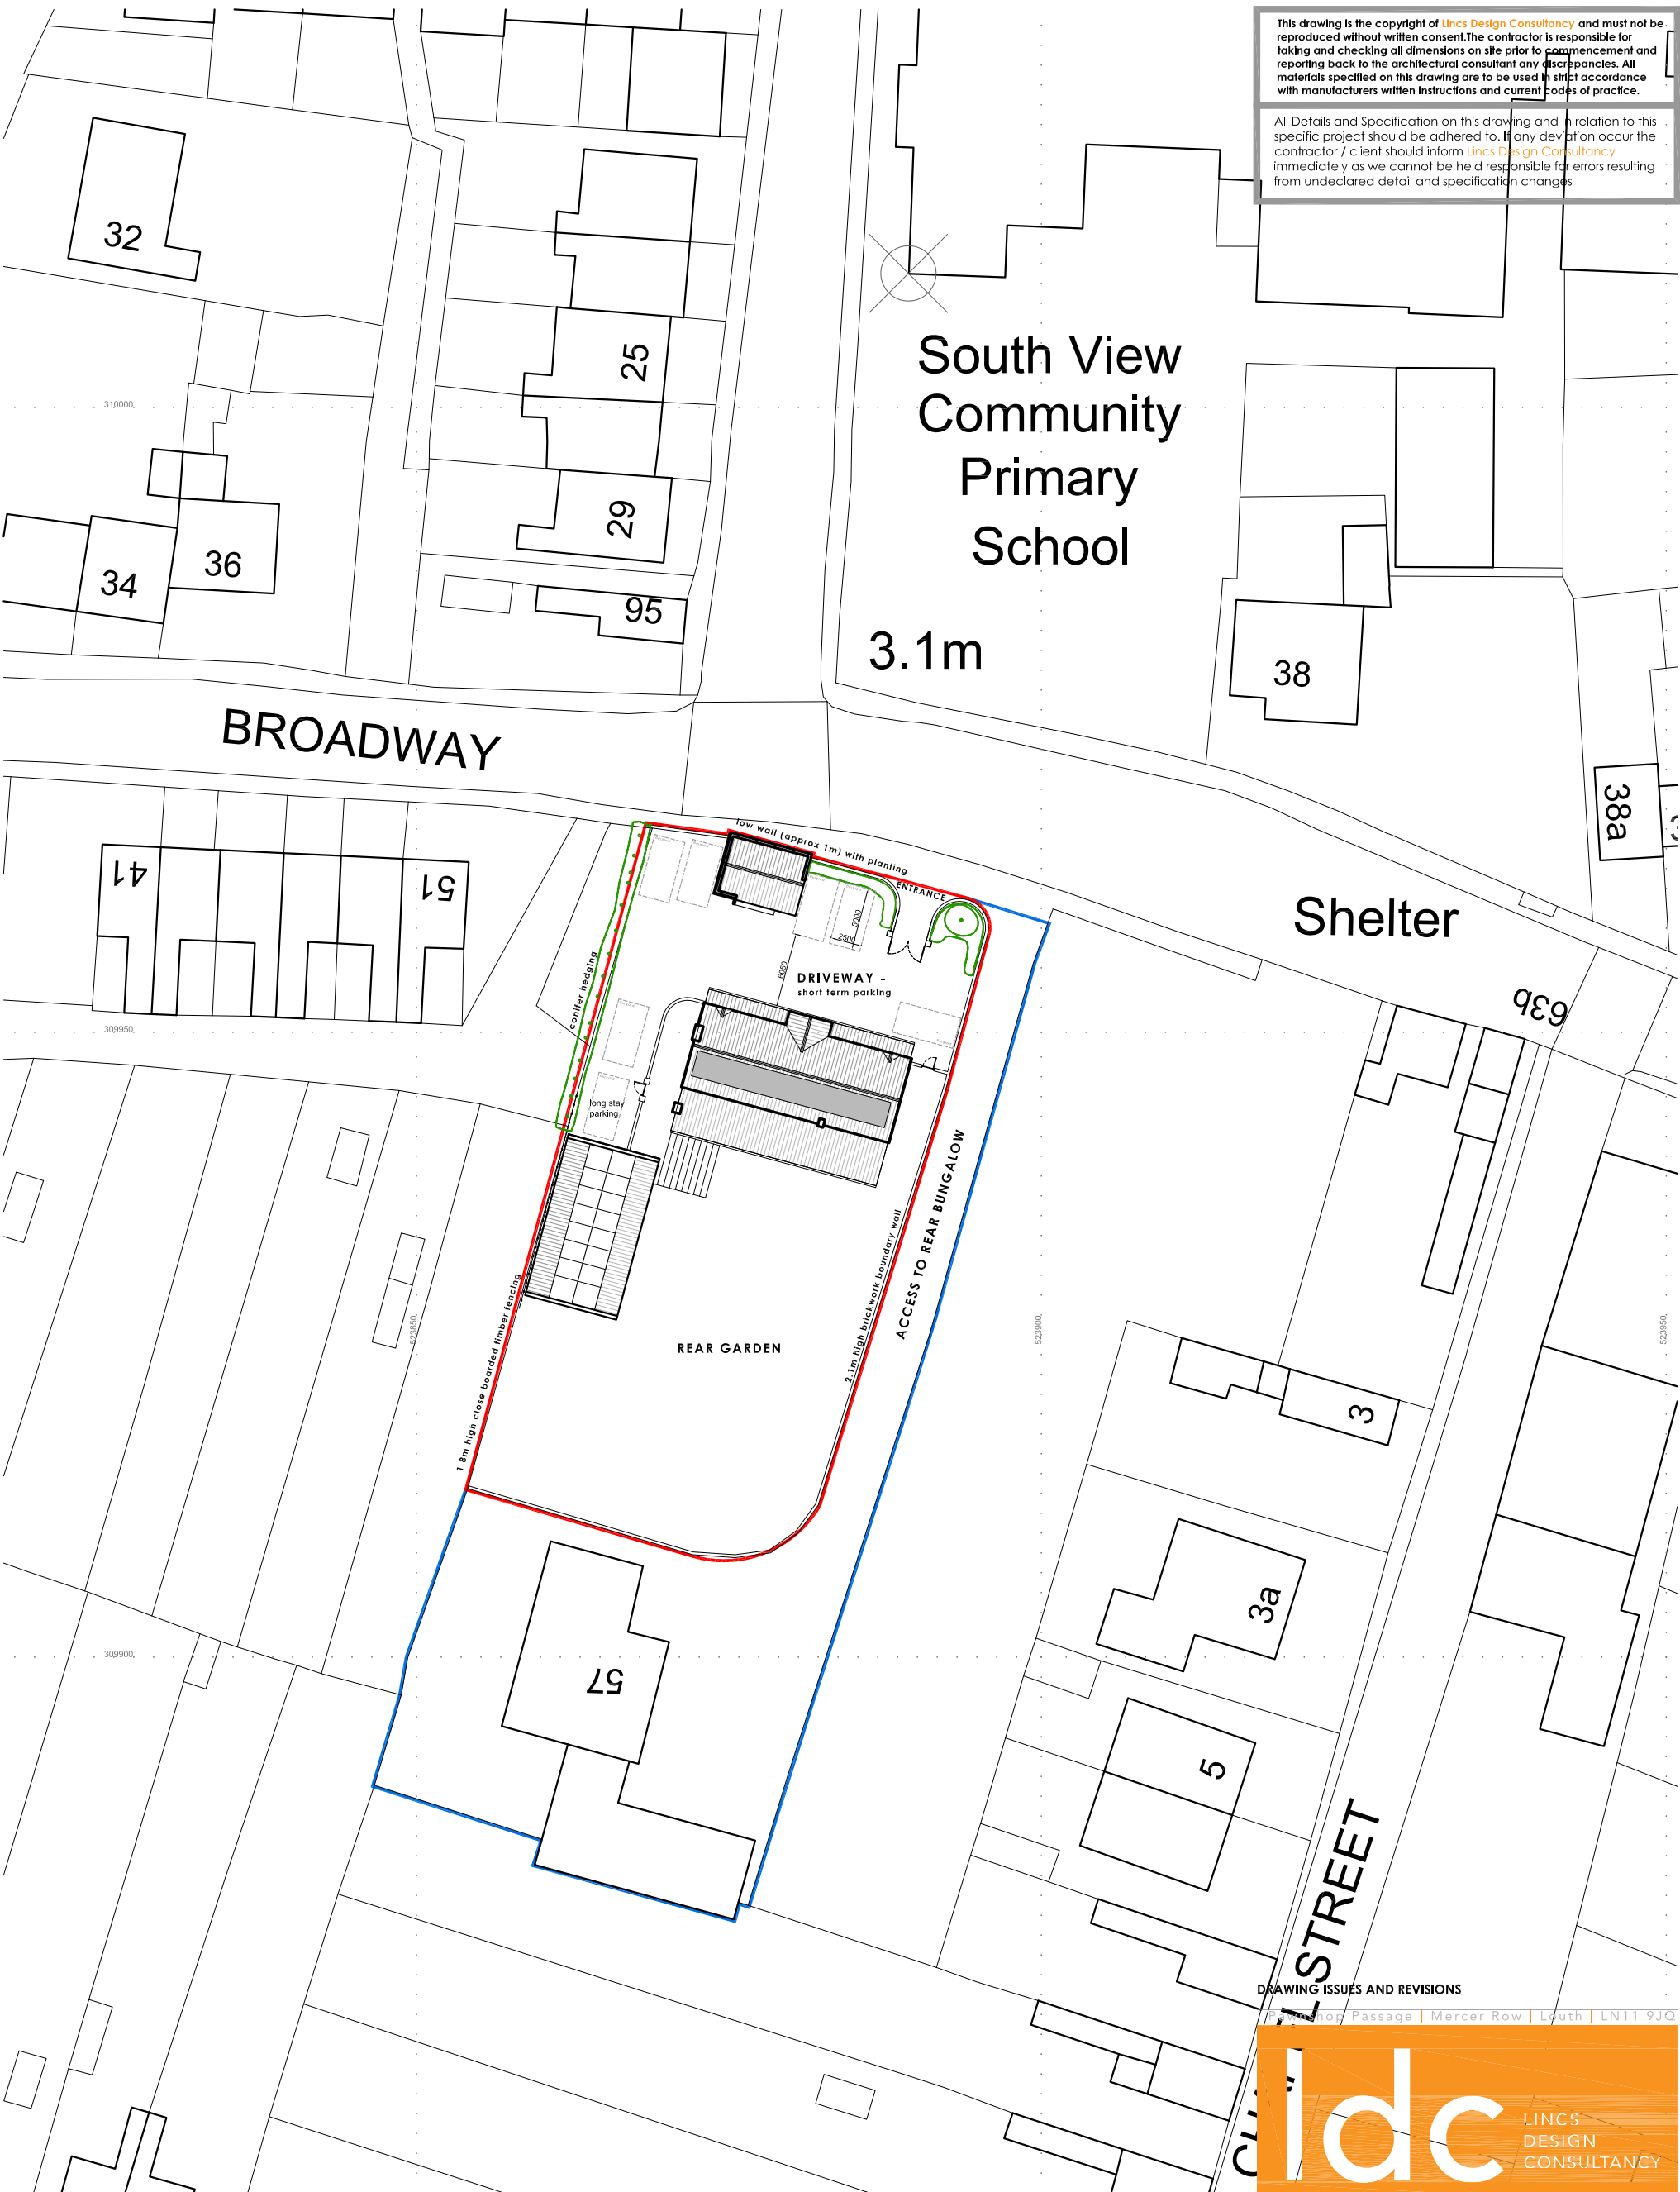

MON AMI CROWLAND scale 1:500
EXISTING BLOCK PLAN
Ordnance Survey, (c) Crown Copyright 2014. All rights reserved. Licence number 100022432



ldc Lincs Design Consultancy

T | 01507 611155 | E | admin@lincsdesignconsultancy.co.uk

PROJECT | Change of Use of Existing Dwelling to Chilcare Facility
55 Broadway, Crowland
Peterborough, PE6 0BH

DATE | May 2014

TITLE | Proposed Block Plan

SCALE | 1:500

ORIGINAL SIZE | A3

DRAWING NUMBER | ldc1030-04