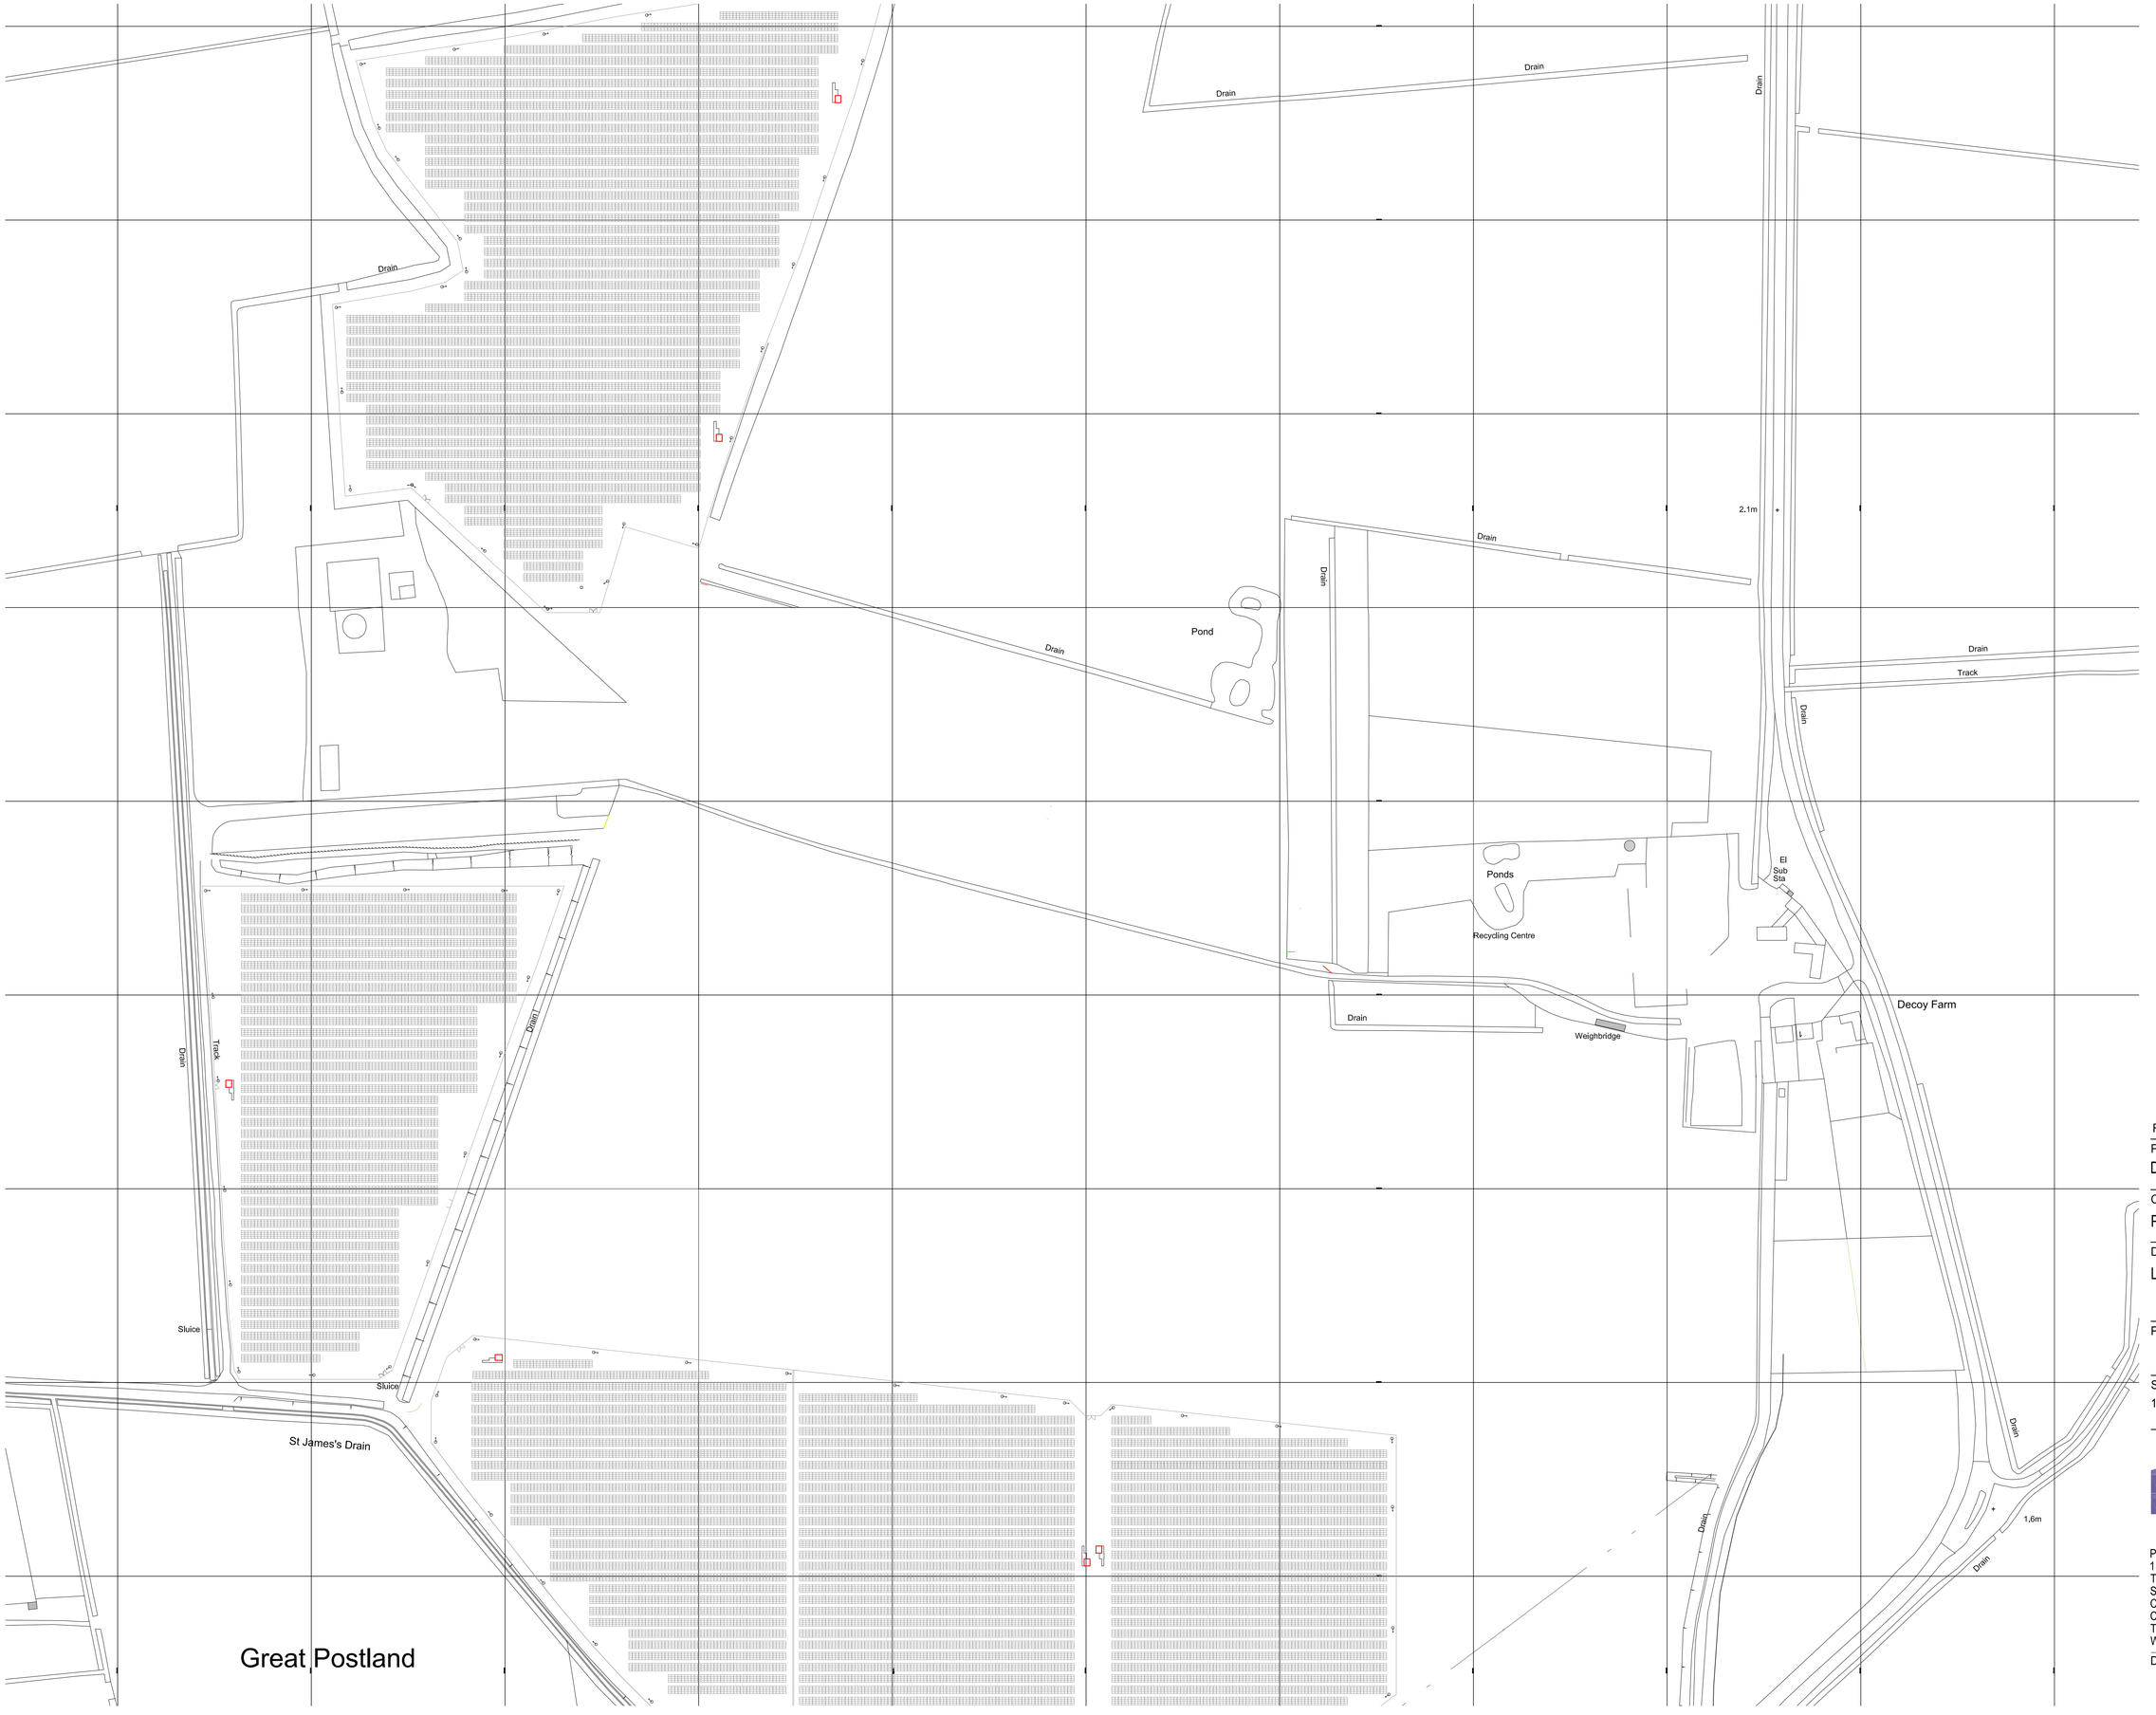


Revision:

Project:

Decoy Solar Farm

Client:

Push Energy

Drawing Title:

Location Plan

Project Ref: / Drawing No.

PA001

Scale:	Date:	Drawn:
1:1500 @ A1	05/05/2016	JL

PUSH ENERGY
1&2 Tollgate Business Park
Tollgate West
Stanway
Colchester
CO3 8AB
Tel: 01206 203253
Web: www.pushenergy.co.uk

Do not scale this drawing. Work to figured dimensions only. This drawing is copyright of Push Energy Ltd and should only be reproduced with their express permission.