

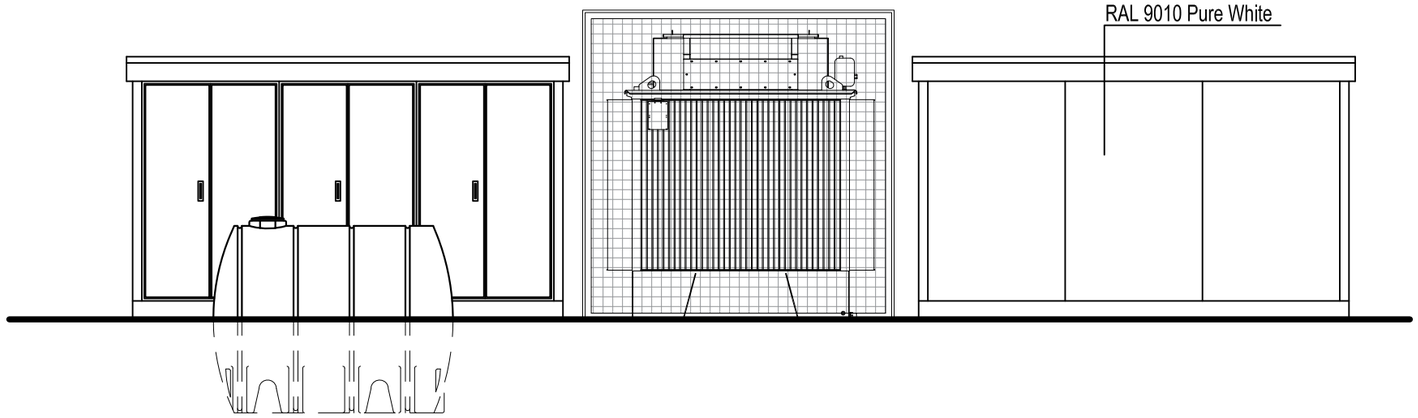


Elevation A 1:50

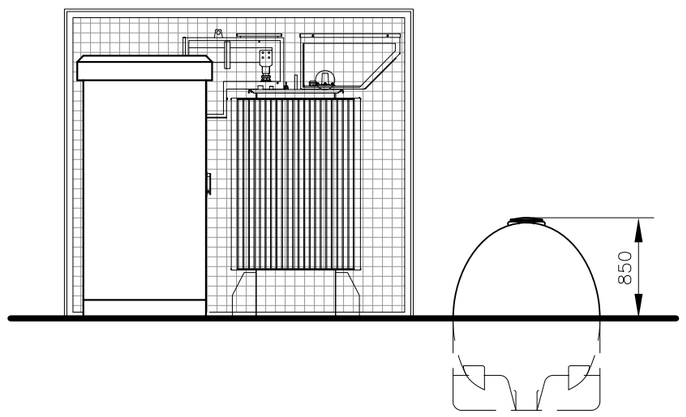

Elevation B 1:50

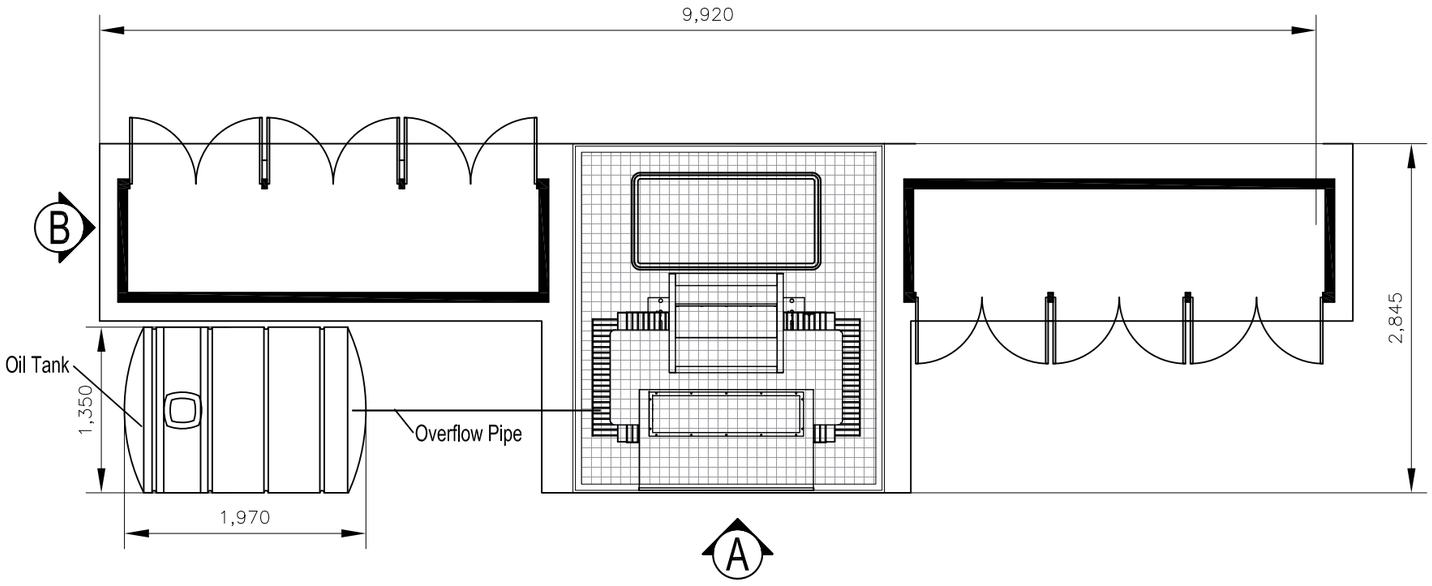

Plan 1:50
Typical Invertor/Transformer Station

Revision:

Project:
Birch / Decoy / Hall Solar Farms

Client:
Push Energy

Drawing Title:
Overflow Tank Plan and Elevations

Project Ref: / Drawing No.
PA002

Scale:	Date:	Drawn:
1:50 @ A3	05/05/2016	JL

PUSH ENERGY
1&2 Tollgate Business Park
Tollgate West
Stanway
Colchester
CO3 8AB
Tel: 01206 203253
Web: www.pushenergy.co.uk

Do not scale this drawing. Work to figured dimensions only. This drawing is copyright of Push Energy Ltd and should only be reproduced with their express permission.