


THIS DRAWING IS FOR THE
PURPOSE OF OBTAINING
PLANNING PERMISSION ONLY

CDM NOTE:


The design has been undertaken as far as possible to avoid risks to health and safety or to reduce and control the effects of any unavoidable risks.

All relevant information identifying the unavoidable risks has been passed to the planning supervisor for inclusion in the Health & Safety plan.


The Health & Safety plan will be issued by the planning supervisor with these drawings.

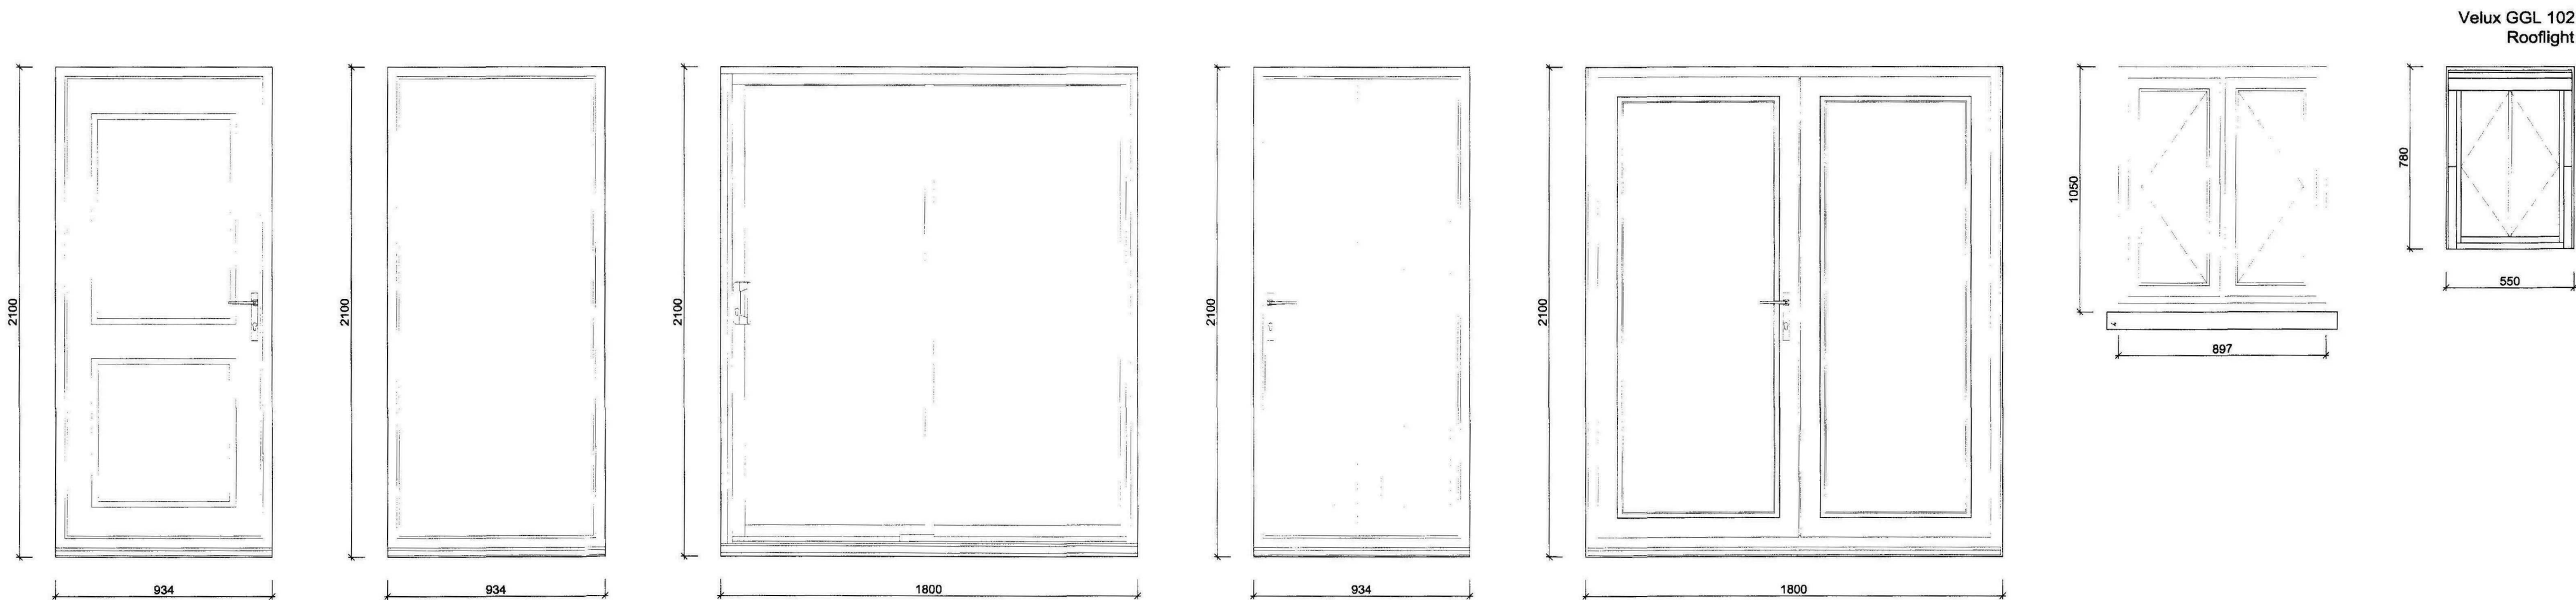


Door & Window Elevations 1:20

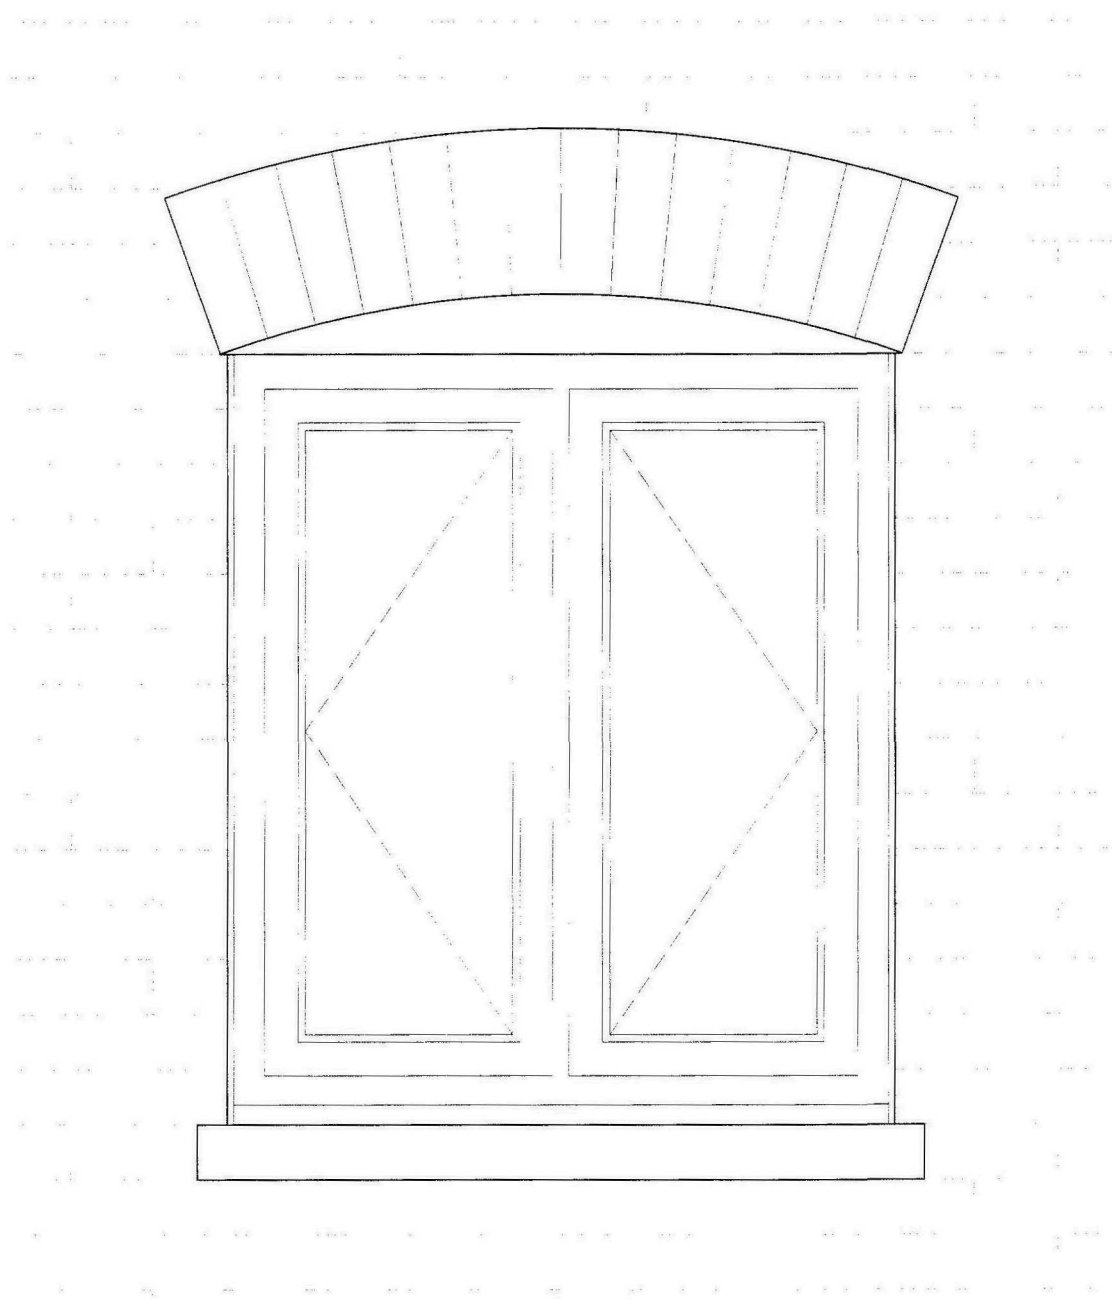


Window Detail Elevation 1:10

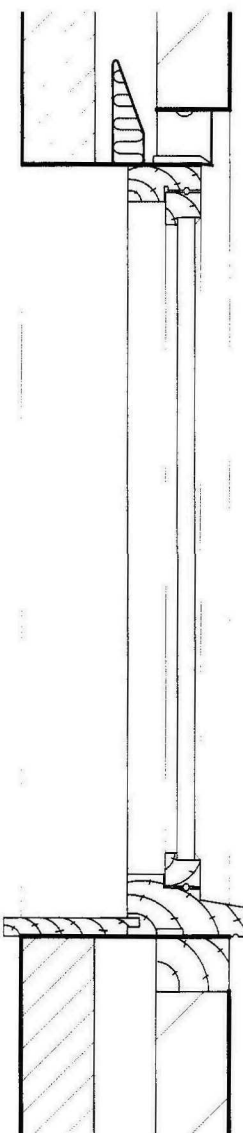


Window Section

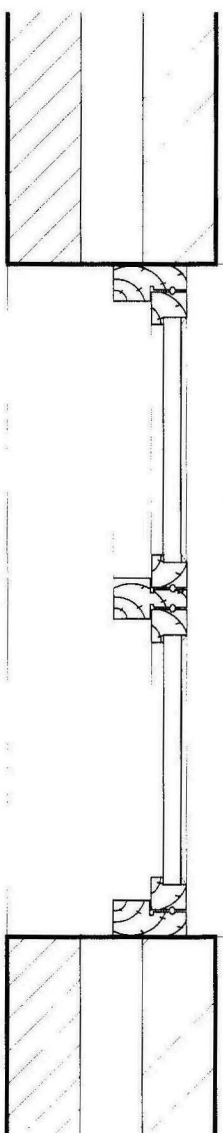



Window Plan

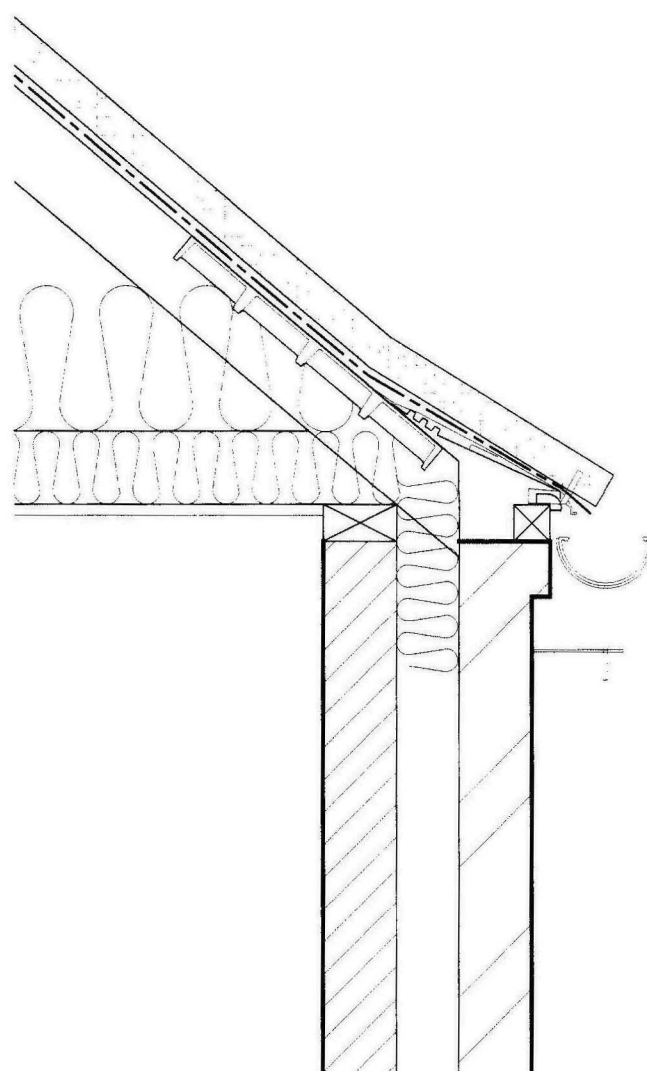

Eaves Section

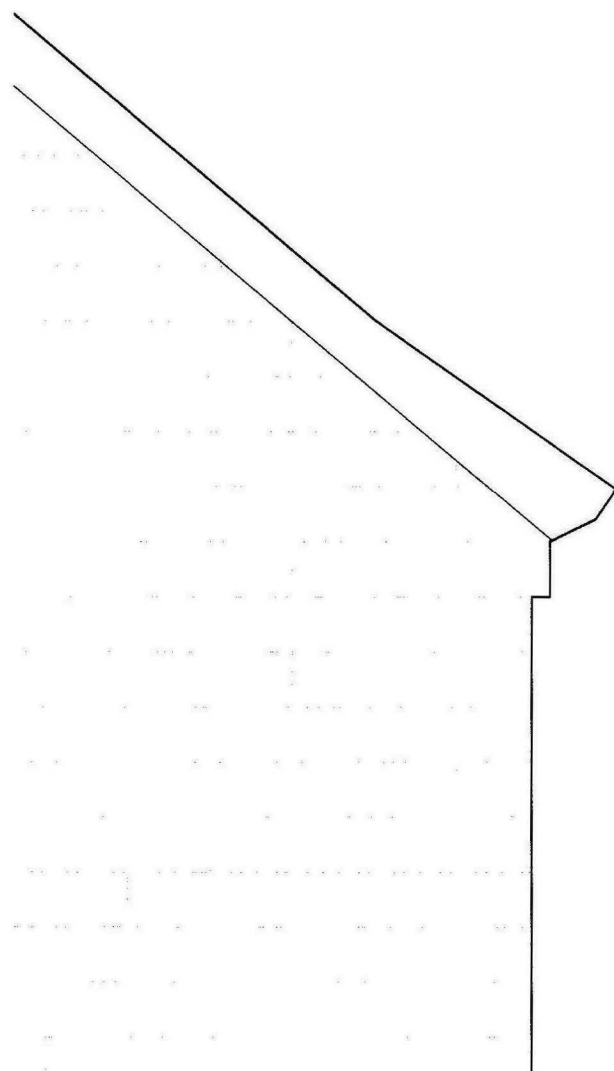

Verge Detail

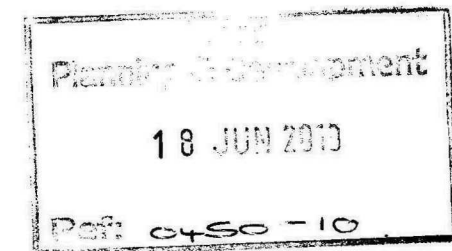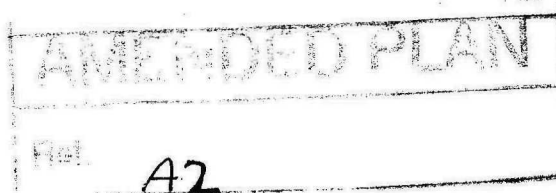


B	JB	Window sections & plan amended	16-06-10
A	JB	Incorporate planning comments	14-06-10
Rev.	By	Notes	Date

rdc
Robert Doughty
Consultancy


32 High Street, Helpingsham
Sleaford, Lincolnshire NG34 0RA
Tel: 01529 421646
Fax: 01529 421358
Email: admin@rdc-landplan.co.uk
Web: www.rdc-landplan.co.uk

Client: N Pepper		
Project: South Street, Crowland		
Drawing title: Planning Details Plot 2		
Drawing No. 844-01-01-PD02	Rev. B	Drawn j.r.b.
Scale 1:10 & 1:20 @ A1	Date 10-05-10	Checked


All measurements should be checked against on site conditions and any discrepancies should be brought to the attention of the Robert Doughty Consultancy.

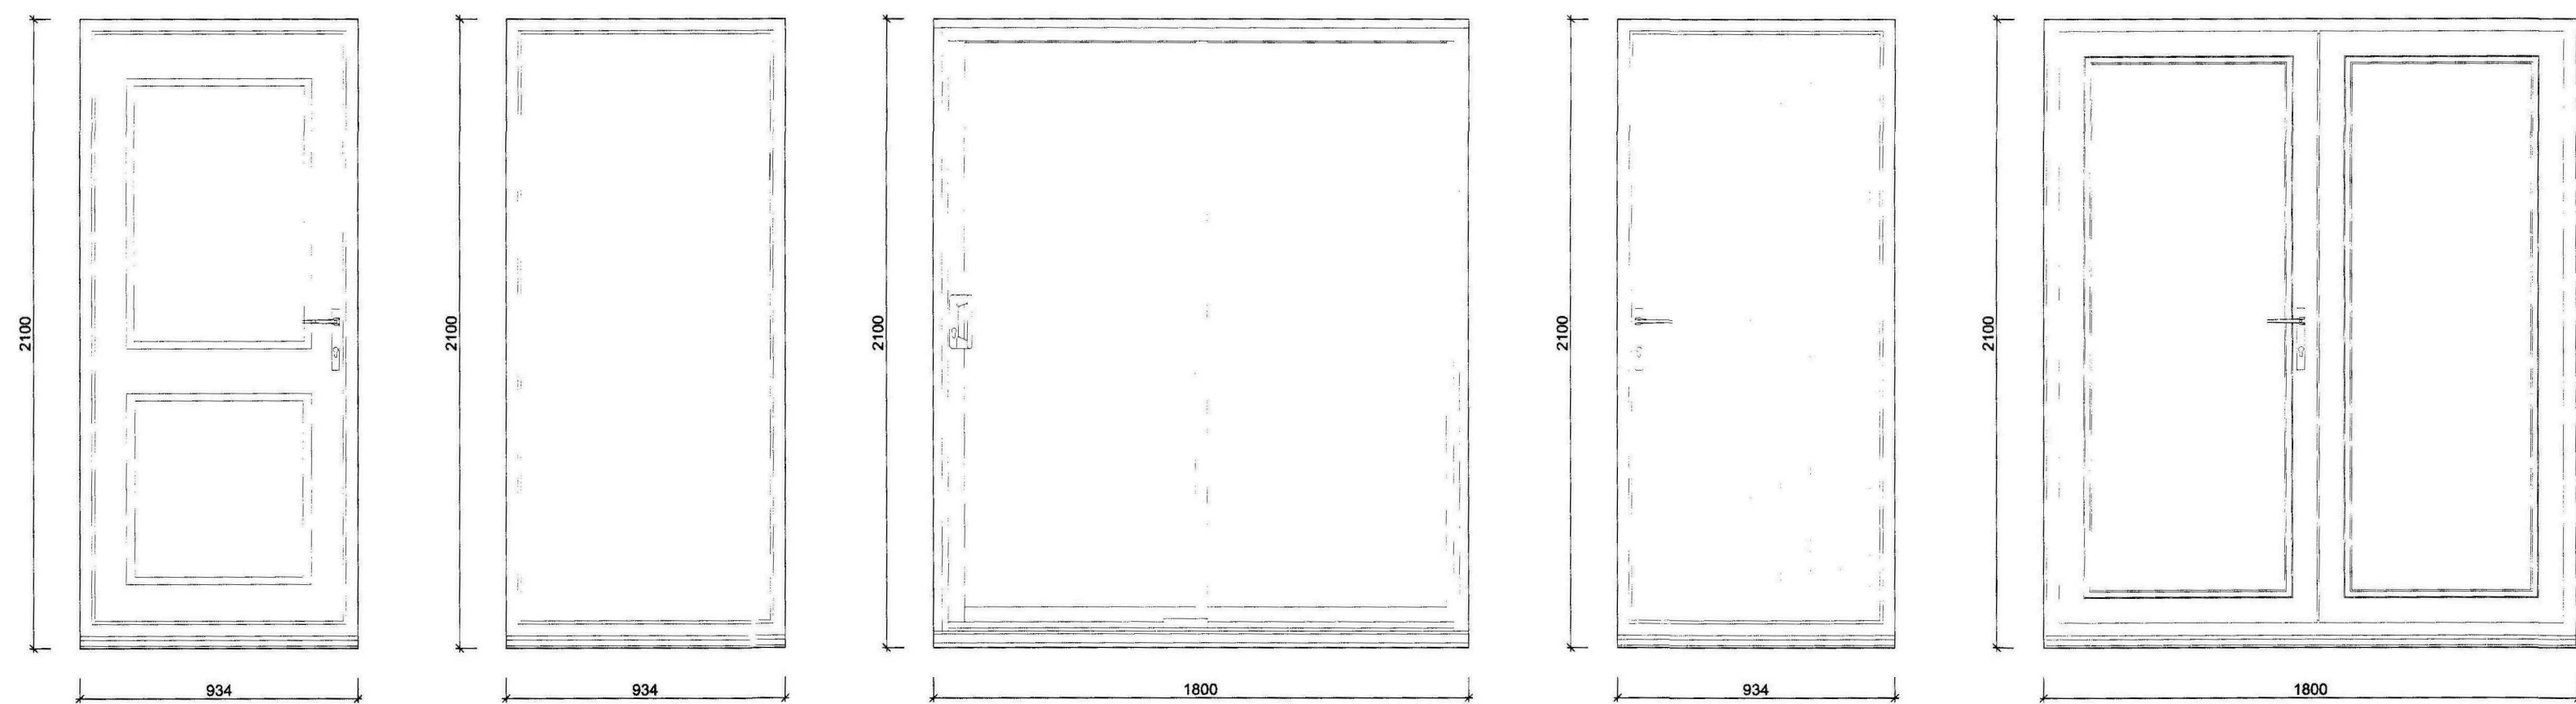


Door Elevations 1:20

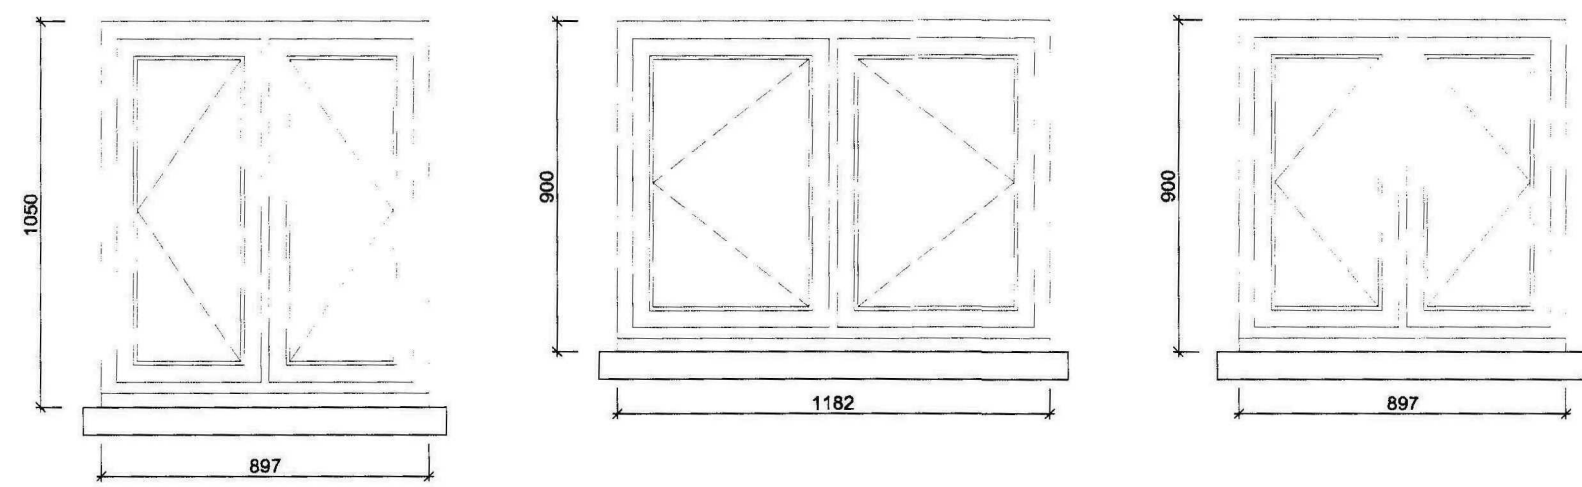


Window Elevations 1:20

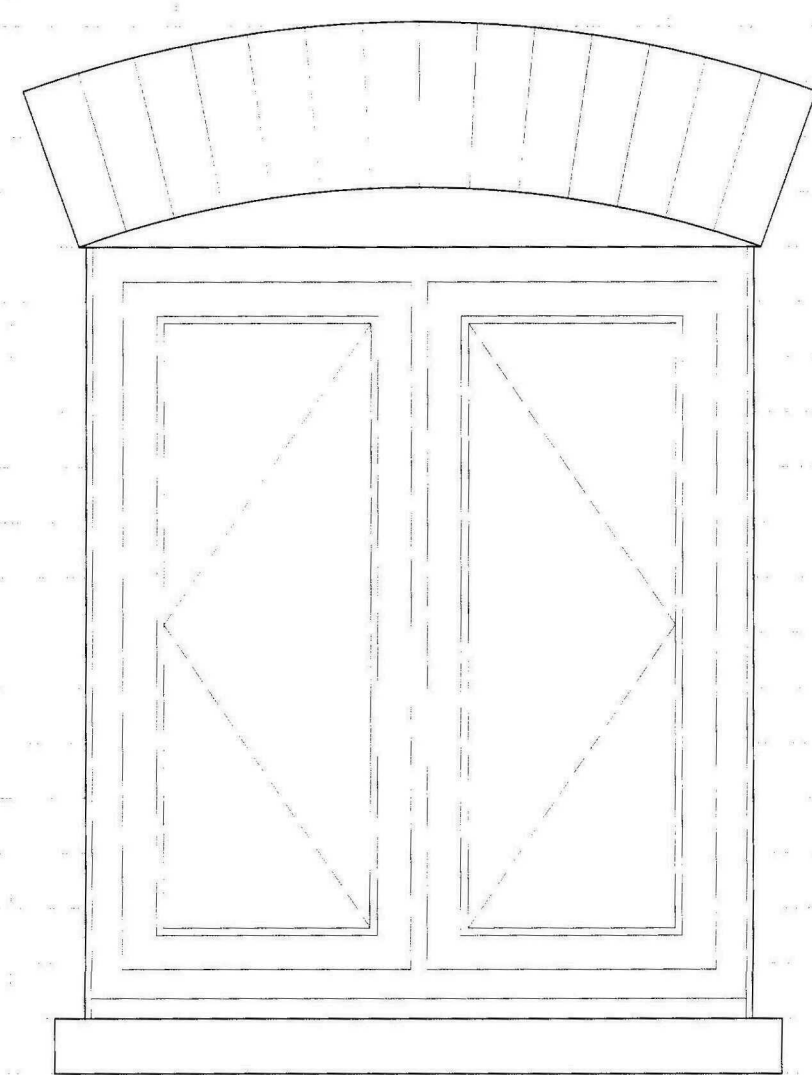


Window Detail Elevation 1:10

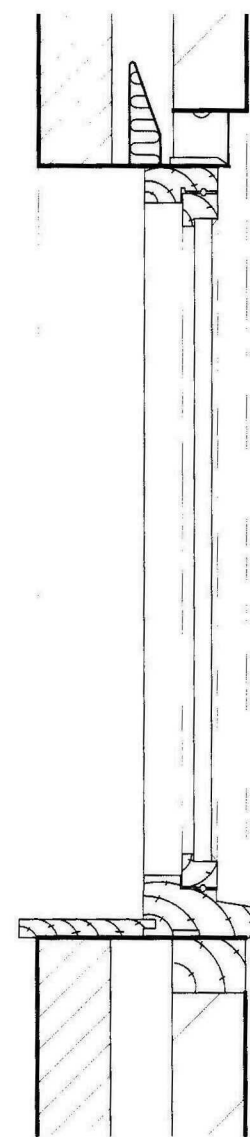


Window Section

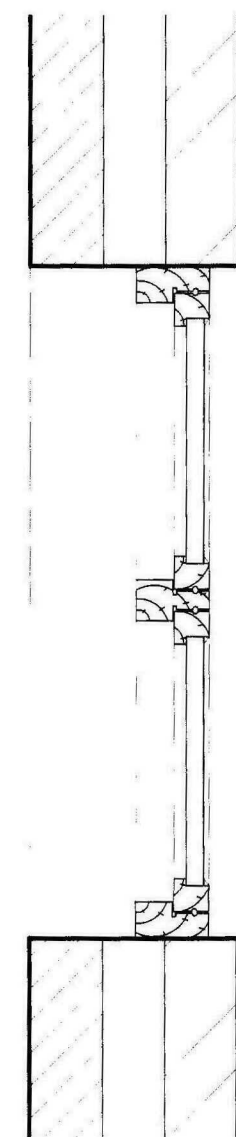

Window Plan

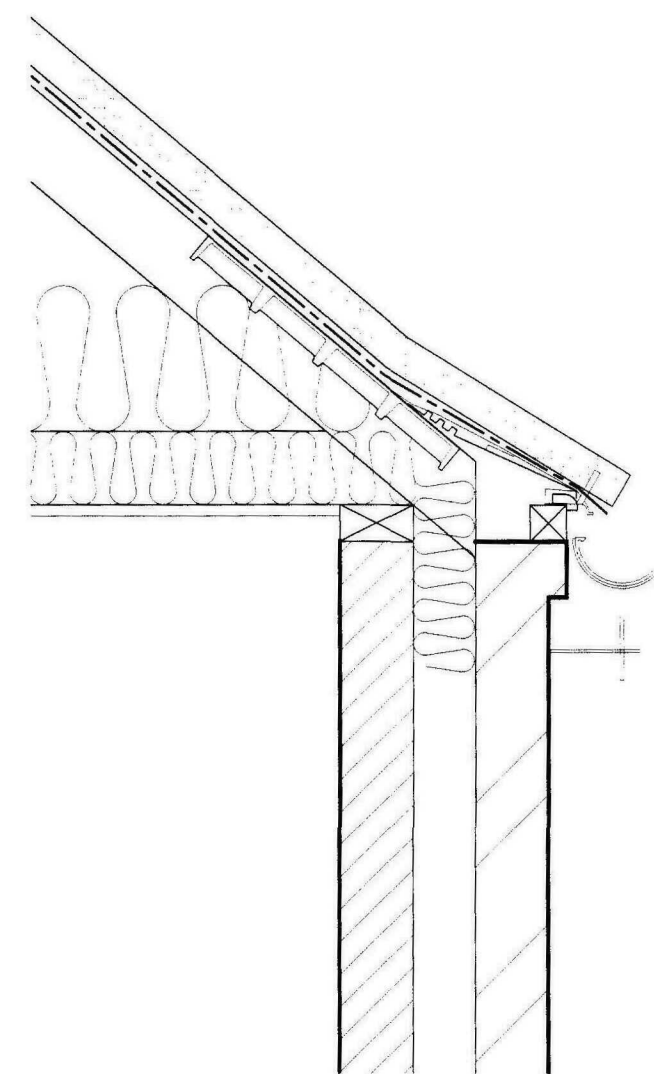

Eaves Section

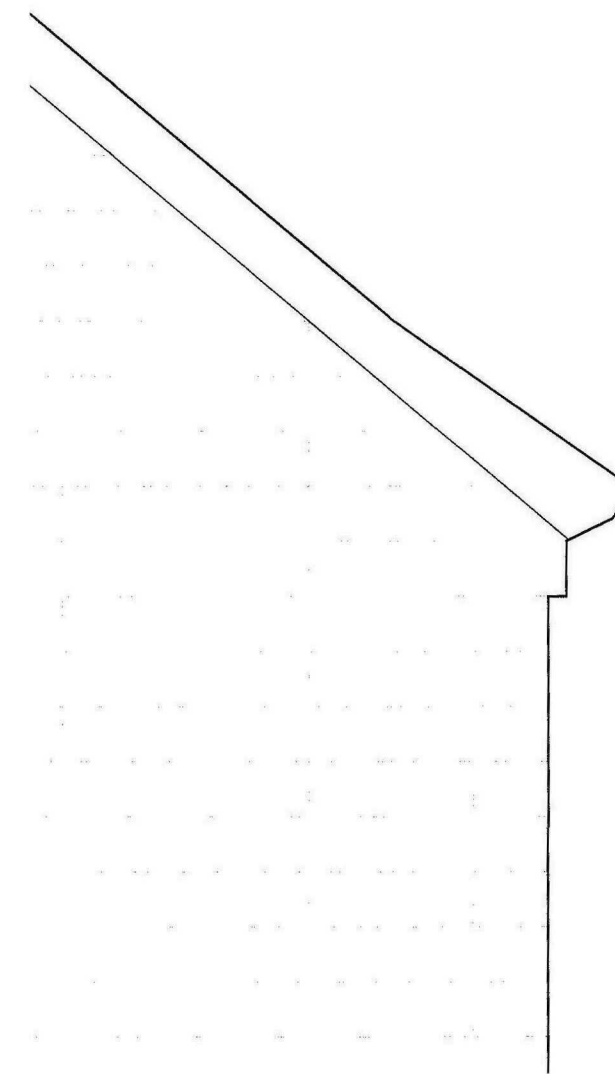

Verge Detail

THIS DRAWING IS FOR THE
PURPOSE OF OBTAINING
PLANNING PERMISSION ONLY

CDM NOTE:

The design has been undertaken as far as possible to avoid risks to health and safety or to reduce and control the effects of any unavoidable risks.
All relevant information identifying the unavoidable risks has been passed to the planning supervisor for inclusion in the Health & Safety plan.
The Health & Safety plan will be issued by the planning supervisor with these drawings.

AMENDED PLAN
Ref. A2

Plan Approved
16 JUN 2010
Ref: 0450-10

B	JB	Window sections & plan amended	16-06-10
A	JB	Incorporate planning comments	14-06-10
Rev.	By	Notes	Date

rdc Robert Doughty Consultancy		
Client: N Pepper		
Project: South Street, Crowland		
Drawing title: Planning Details Plot 1		
Drawing No. 844-01-01-PD01	Rev. B	Drawn j.r.b.
Scale 1:10 & 1:20 @ A1	Date 10-05-10	Checked

All measurements should be checked against on site conditions and any discrepancies should be brought to the attention of the Robert Doughty Consultancy.