


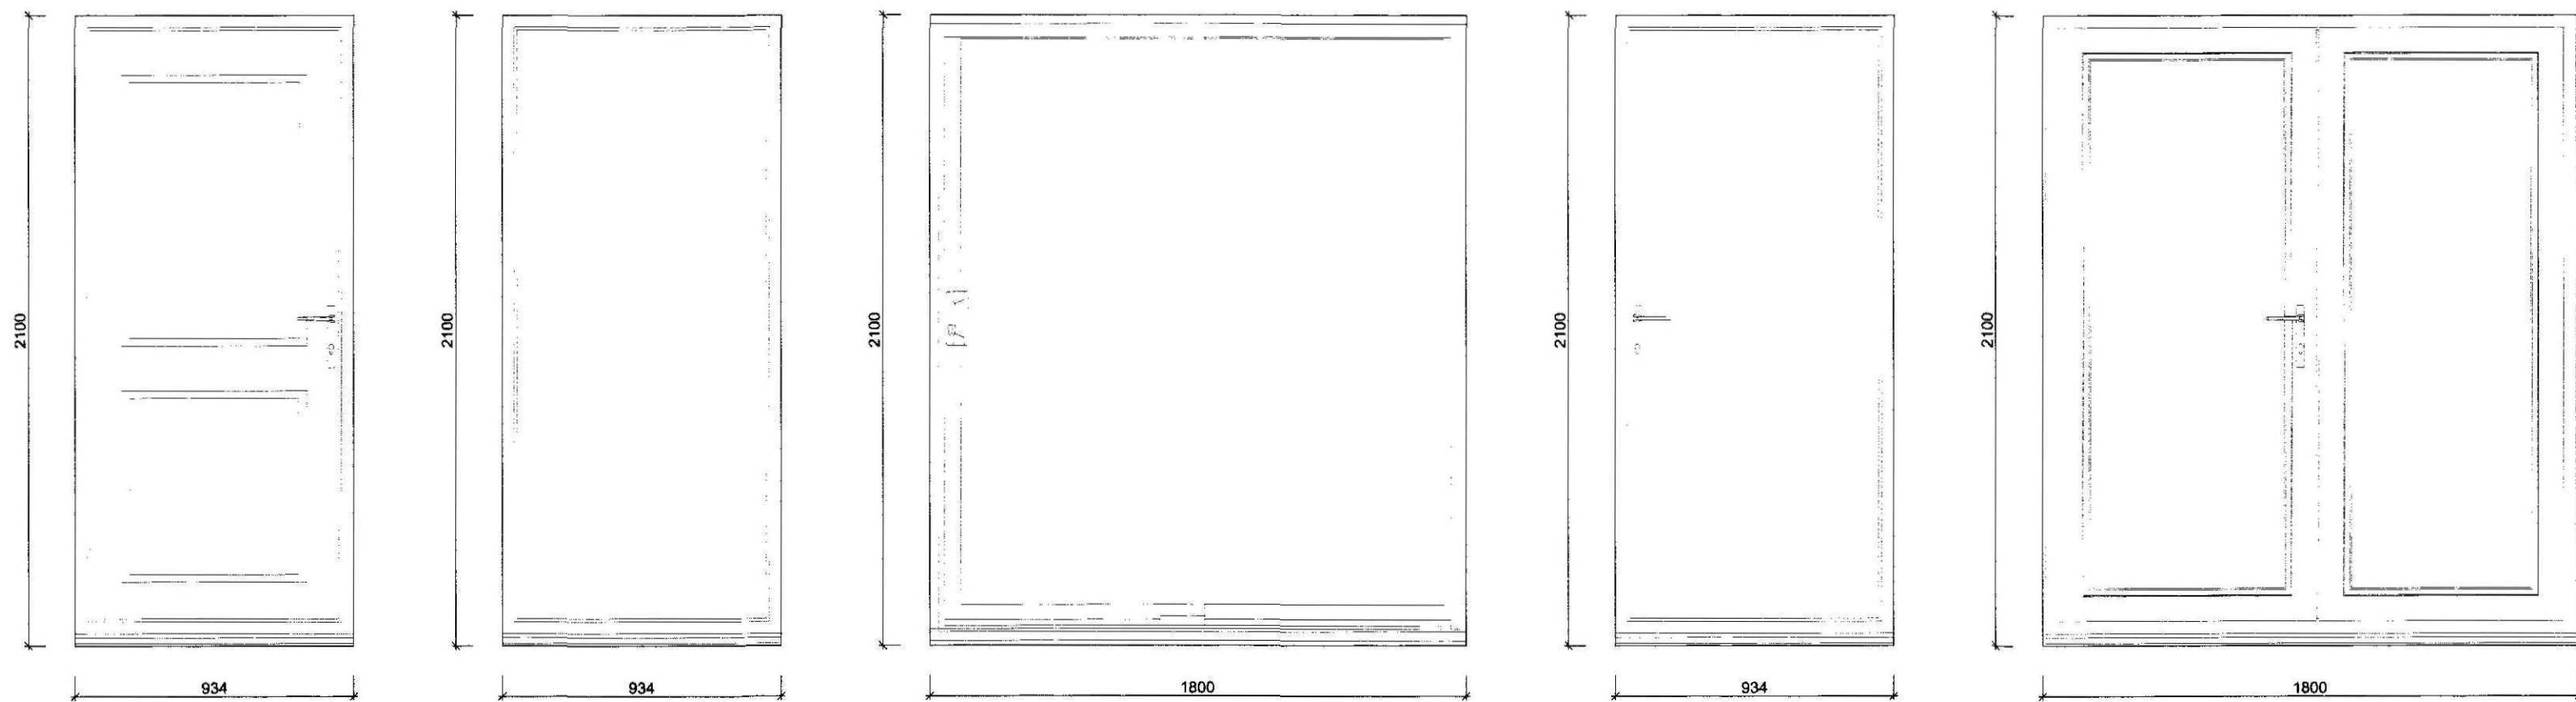
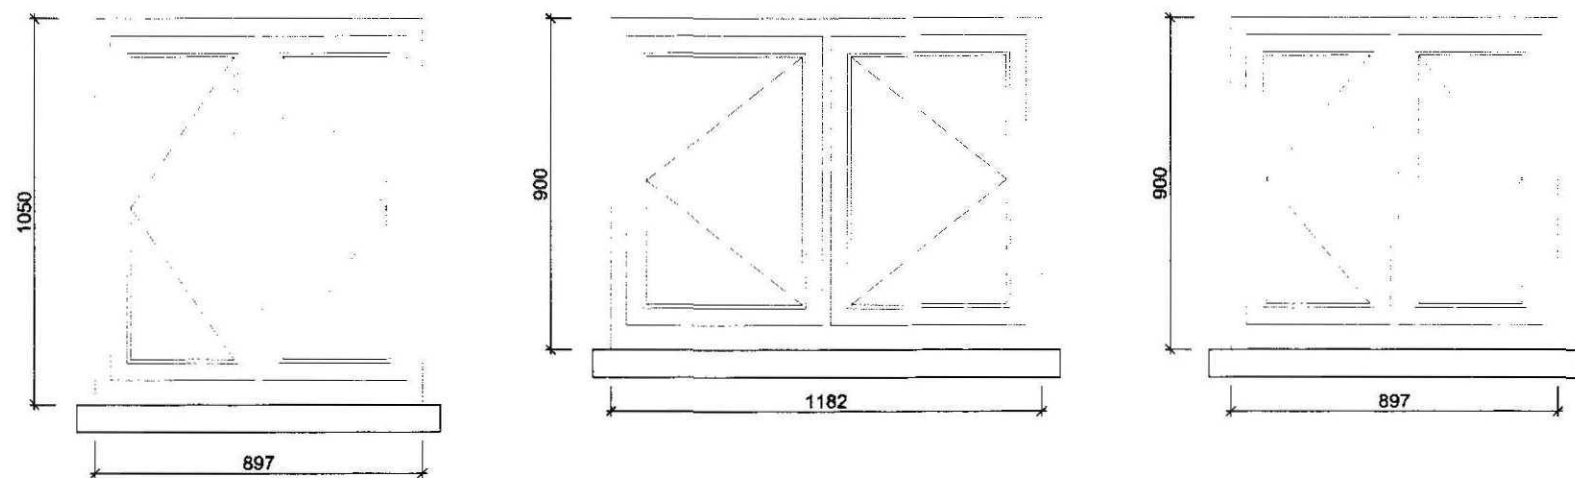
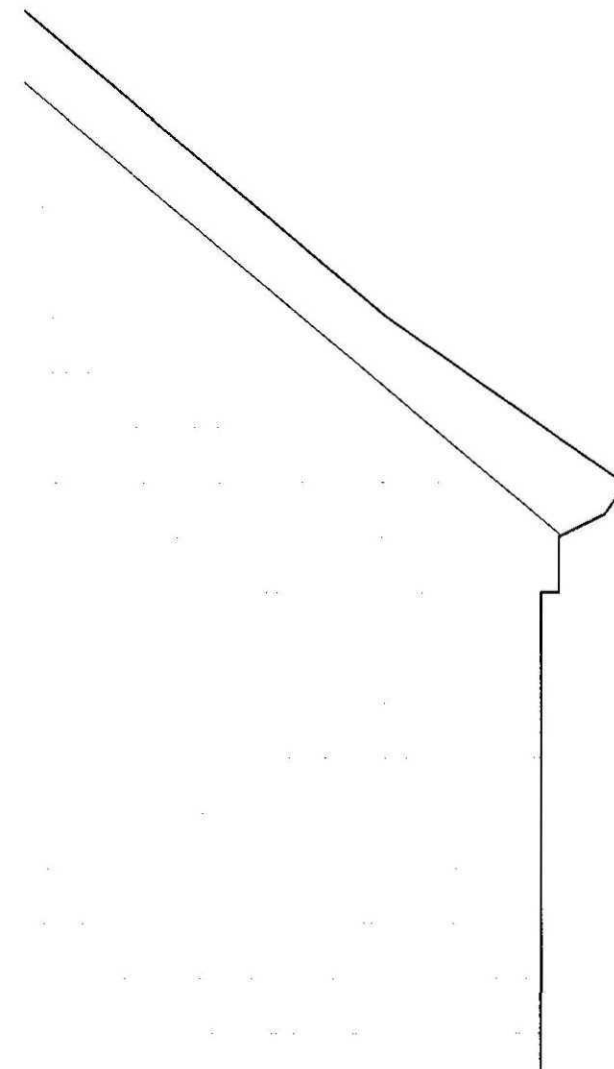


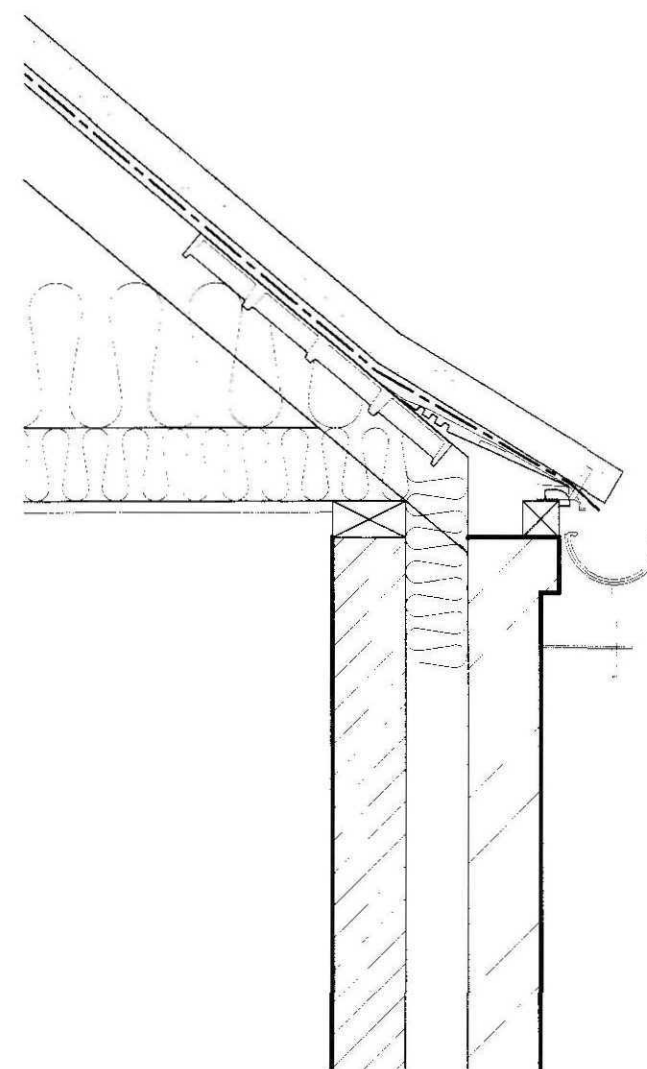

Door Elevations 1:20

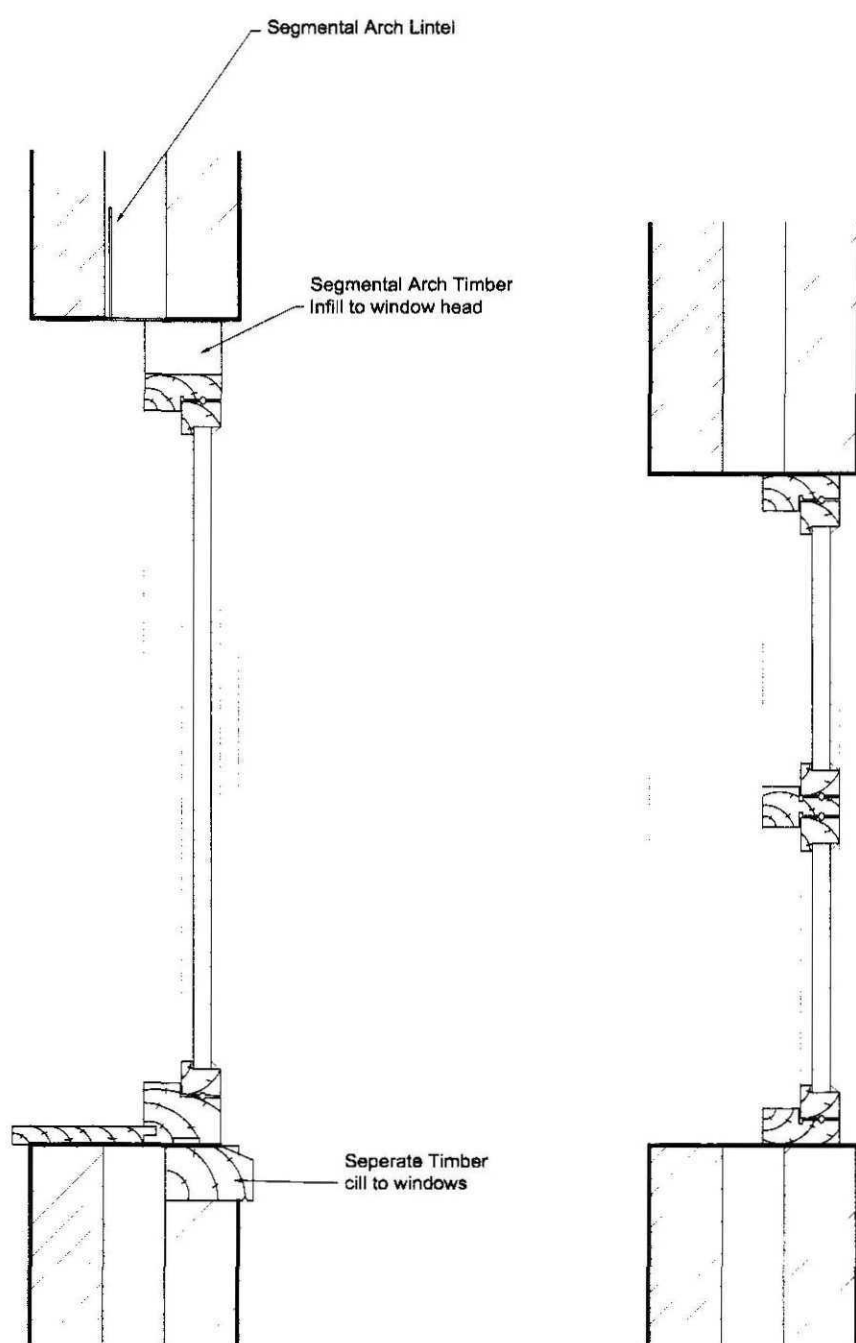

Window Elevations 1:20

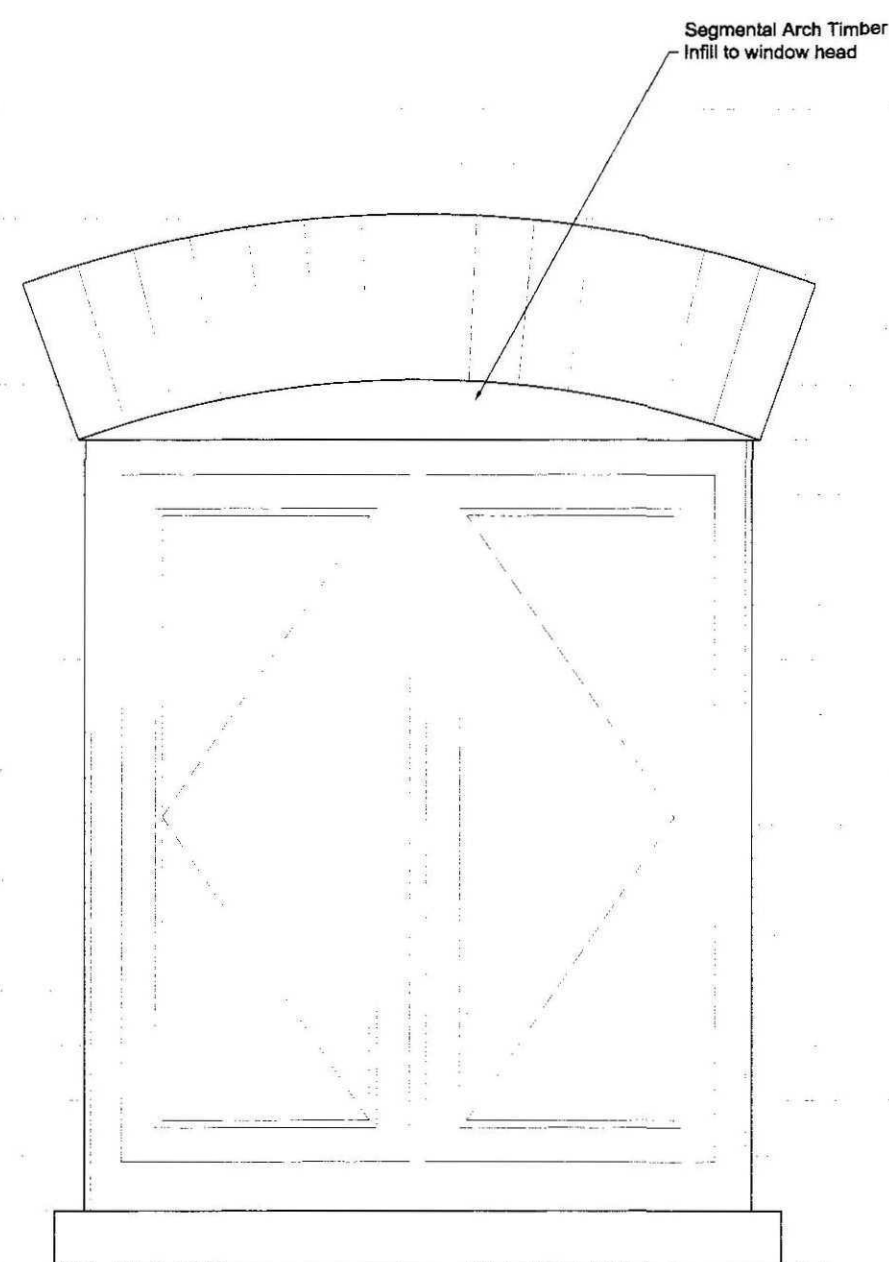

THIS DRAWING IS FOR THE
PURPOSE OF OBTAINING
PLANNING PERMISSION ONLY

CDM NOTE:

The design has been undertaken as far as possible to avoid risks to health and safety or to reduce and control the effects of any unavoidable risks.
All relevant information identifying the unavoidable risks has been passed to the planning supervisor for inclusion in the Health & Safety plan.
The Health & Safety plan will be issued by the planning supervisor with these drawings.

APPROVED PLAN
A3

SHDC
Planning & Development
12 JUL 2010
Ref: C456-10

D	JB	Segmental Arch lintels added	06-07-10
C	JB	Windows amended	01-07-10
B	JB	Window sections & plan amended	16-06-10
A	JB	Incorporate planning comments	14-06-10
Rev.	By	Notes	Date

rdc Robert Doughty Consultancy		32 High Street, Heppingham Sleaford, Lincolnshire NG34 0RA Tel: 01529 421648 Fax: 01529 421358 Email: admin@rdc-landplan.co.uk Web: www.rdc-landplan.co.uk	
Client: N Pepper		Project: South Street, Crowland	
Drawing title: Planning Details		Plot 1	
Drawing No. 844-01-01-PD01	Rev. D	Drawn j.r.b.	Checked
Scale 1:10 & 1:20 @ A1	Date 10-05-10		


All measurements should be checked against the site conditions and any discrepancies should be brought to the attention of the Robert Doughty Consultancy.

THIS DRAWING IS FOR THE
PURPOSE OF OBTAINING
PLANNING PERMISSION ONLY


CDM NOTE:

The design has been undertaken as far as possible to avoid risks to health and safety or to reduce and control the effects of any unavoidable risks.
All relevant information identifying the unavoidable risks has been passed to the planning supervisor for inclusion in the Health & Safety plan.


The Health & Safety plan will be issued by the planning supervisor with these drawings.

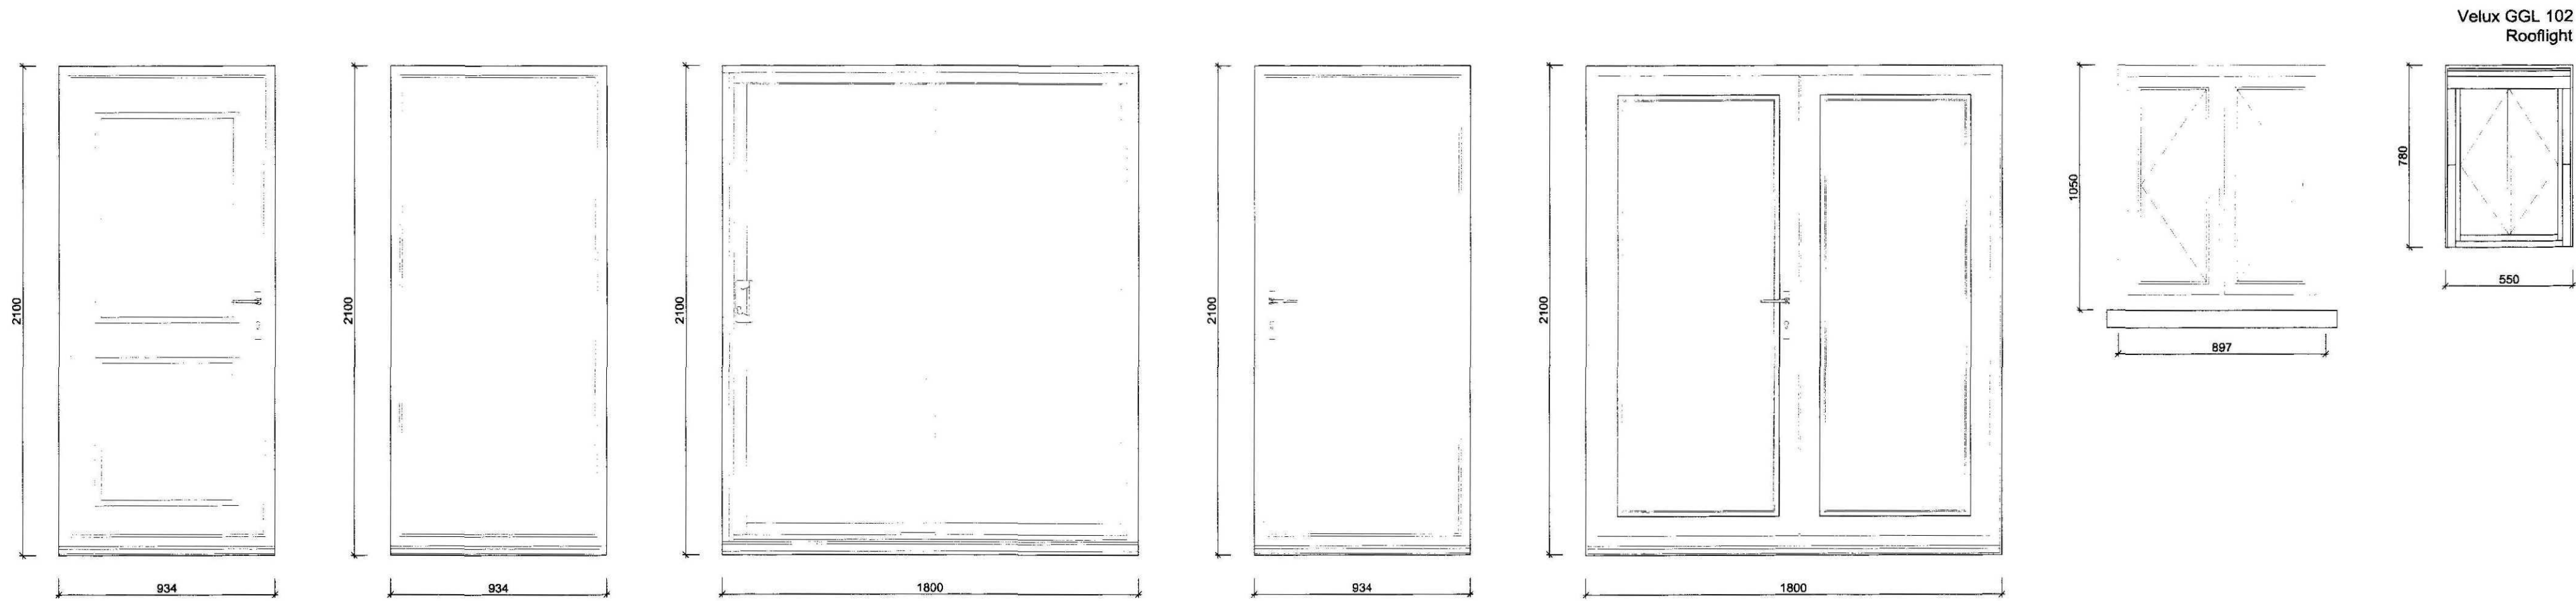

Door & Window Elevations 1:20

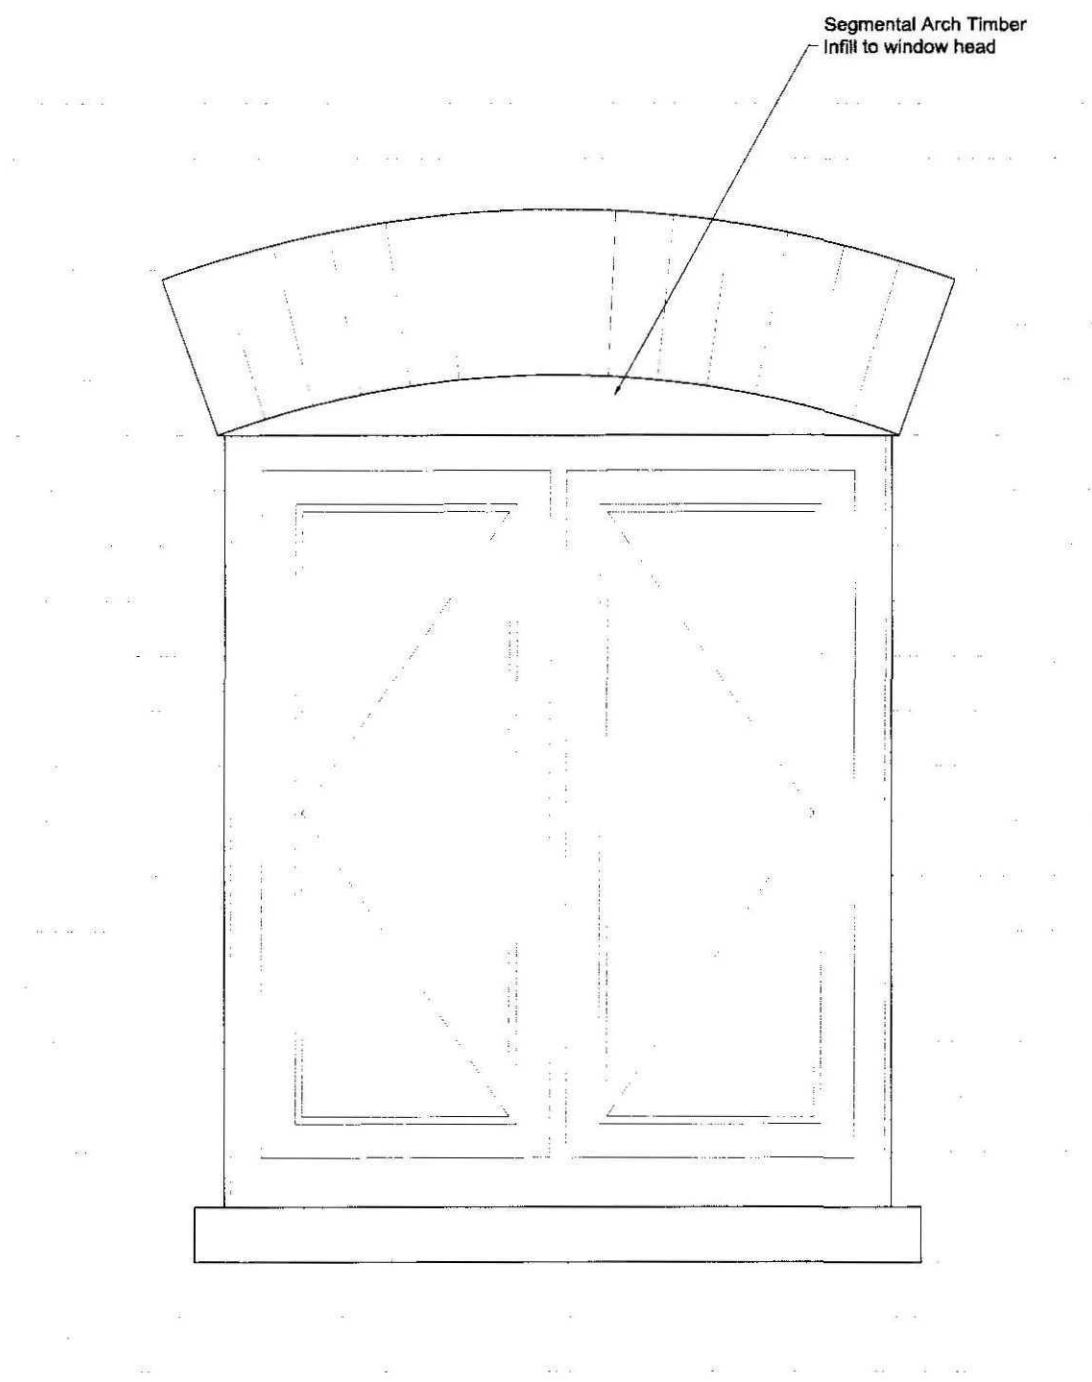


Window Detail Elevation 1:10

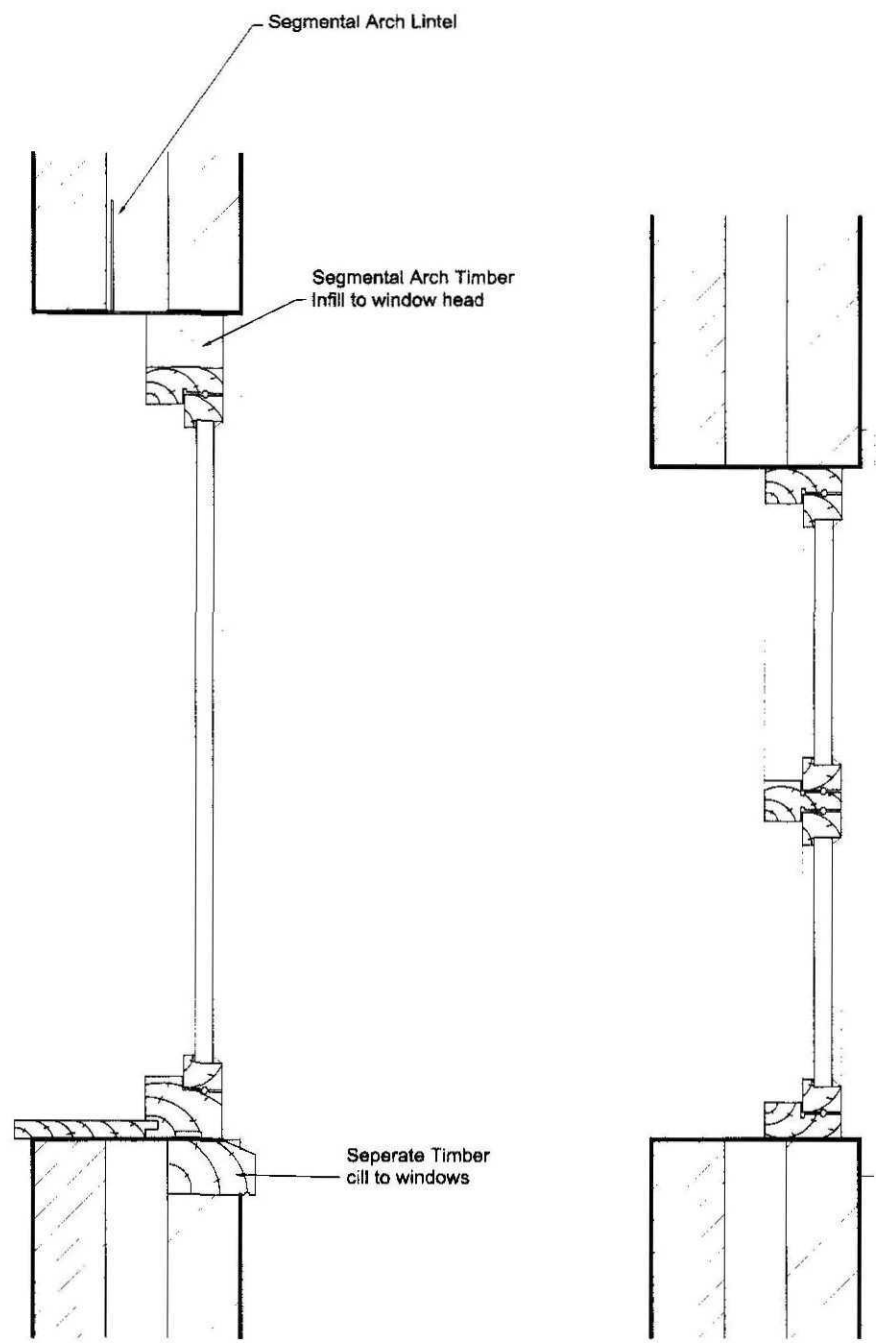


Window Section

Window Plan

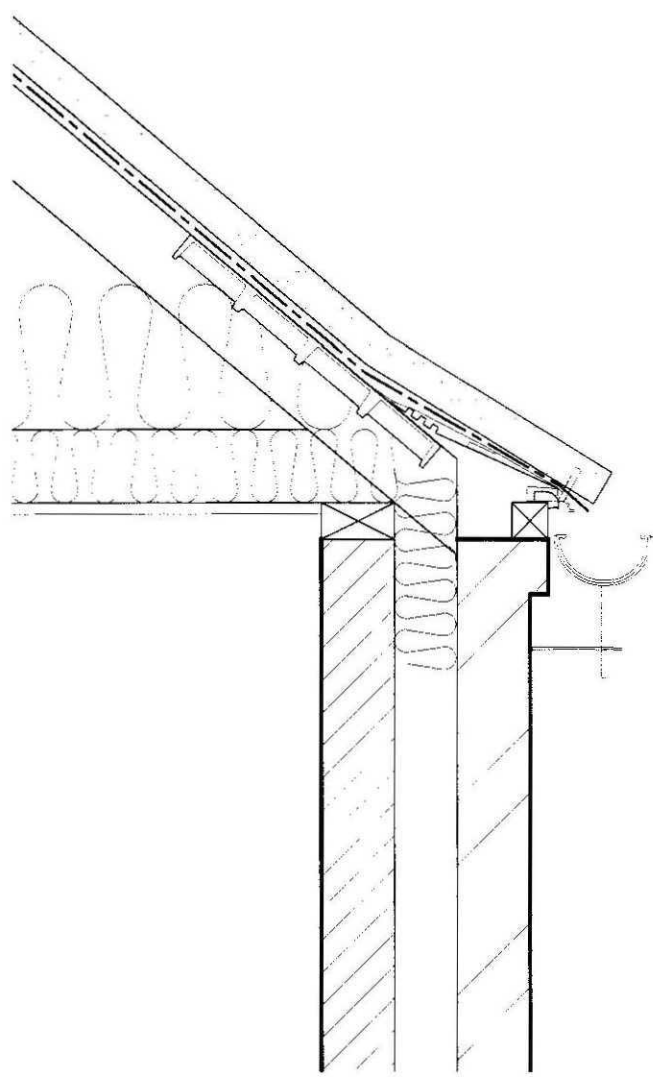

Eaves Section

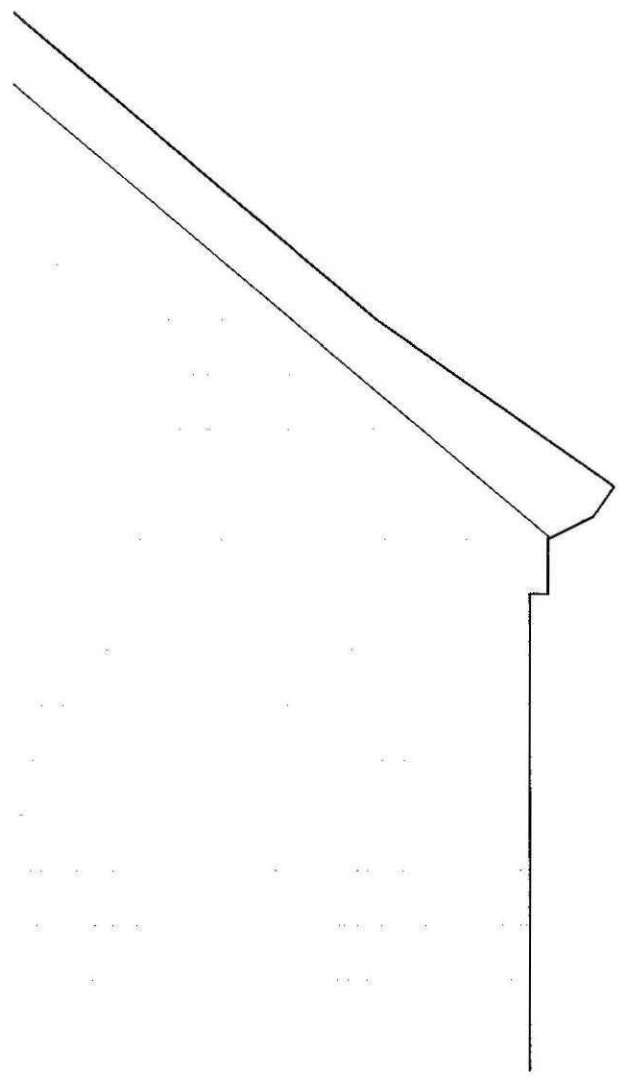

Verge Detail

AMENDED PLAN
REL. A3

SHDC
Planning & Development
12 JUL 2010
Ref: C456-10

D	JB	Segmental Arch lintels added	06-07-10
C	JB	Windows amended	01-07-10
B	JB	Window sections & plan amended	16-06-10
A	JB	Incorporate planning comments	14-06-10
Rev.	By	Notes	Date

rdc
Robert Doughty
Consultancy

32 High Street, Helpingham
Sleaford, Lincolnshire NG34 0RA
Tel: 01529 421646
Fax: 01529 421358
Email: admin@rdc-landplan.co.uk
Web: www.rdc-landplan.co.uk

Client:
N Pepper

Project:
South Street, Crowland

Drawing title:
Planning Details Plot 2

Drawing No.
844-01-01-PD02

Rev.
D

Drawn
j.r.b.

Scale
1:10 & 1:20 @ A1

Date
10-05-10

Checked