




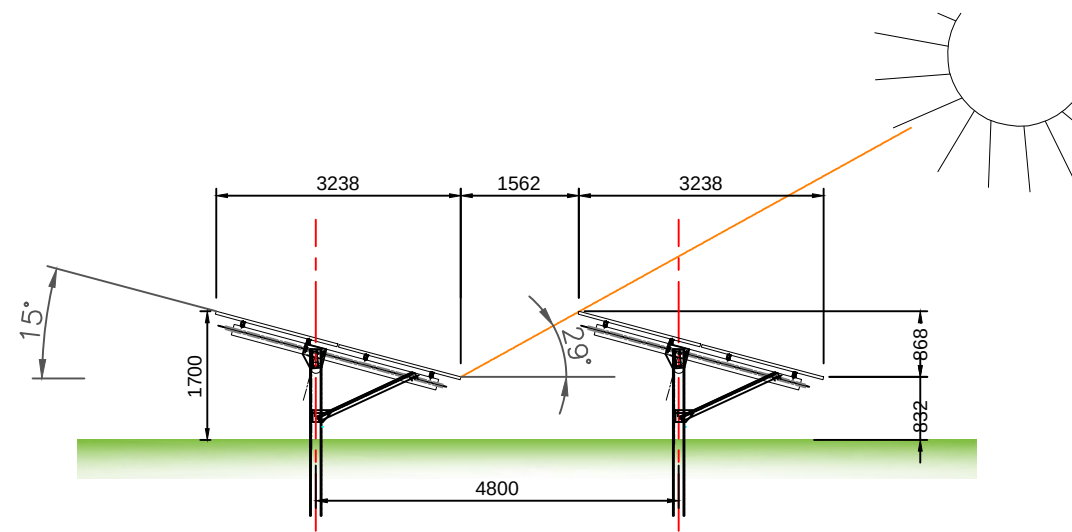

Typical Section Of 15 Degree Mounting System
1:100

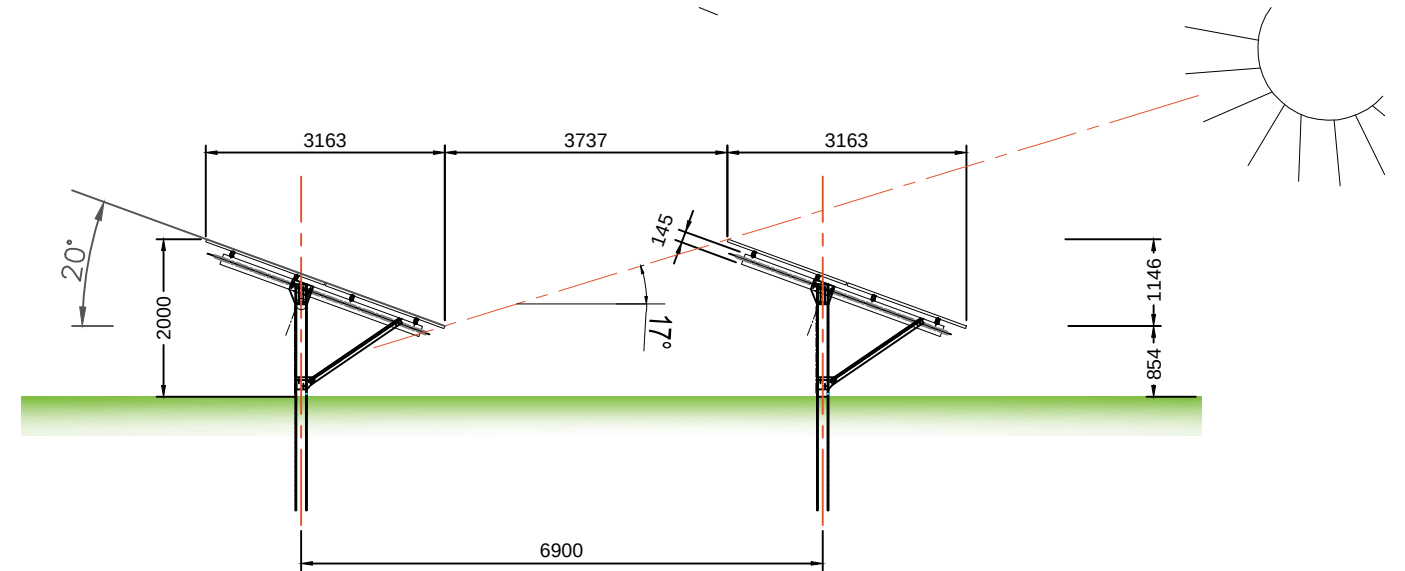

Typical Section Of 20 Degree Mounting System
1:100

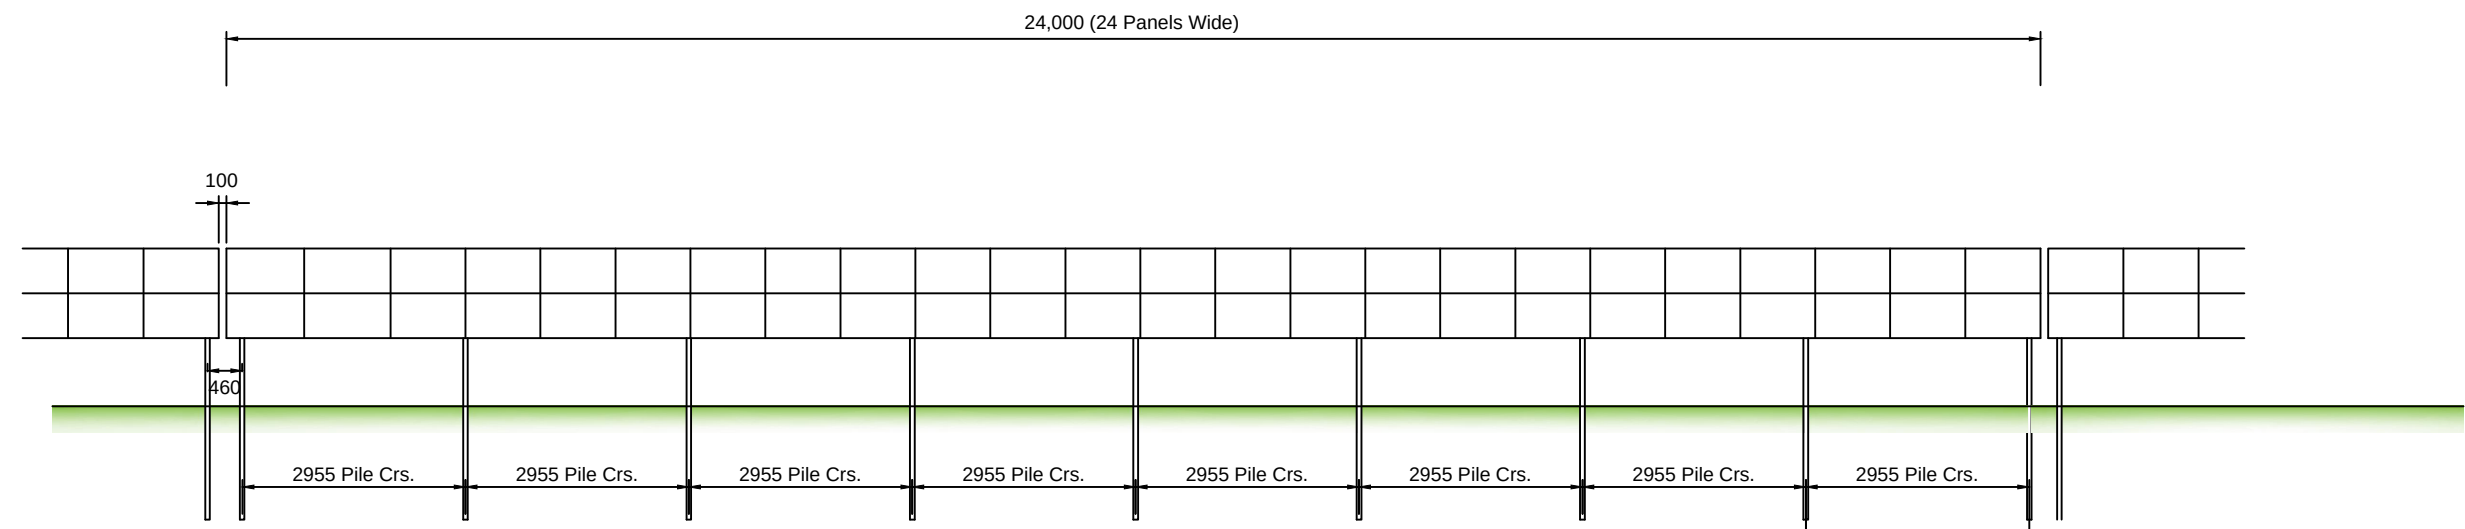

Typical Elevation Of Mounting System 1:100

Project:
Crowland Solar Farm
Decoy Farm
Crowland

Drawing Title:
Mounting System
Details
Project Ref: / Drawing No.
15/PA003

Scale:
1:100 @ A3
Date:
19/03/2014
Drawn:
CQ
Checked:
JK

PUSH ENERGY
Westwood Park
London Road
Little Horkeley
COLCHESTER
CO6 4BS
Tel: 01206 203253
www.pushenergy.co.uk

push
energy

Do not scale this drawing. Work to figured dimensions only. This drawing is copyright of Push Energy Ltd and should only be reproduced with their express permission.