



Elevations 1:100

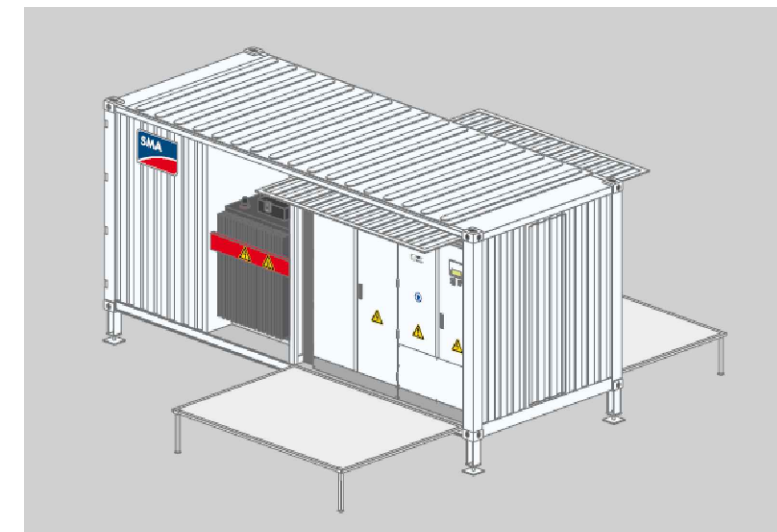

Typical Transformer / Inverter Pod

Project: Crowland Solar Farm Decoy Farm Crowland	Drawing Title: Transformer/Inverter Plan and Elevations Project Ref: / Drawing No. 15/PA004	Scale: As Noted @A3 Date: 19/03/2014	Drawn: CQ Checked: JK	PUSH ENERGY Westwood Park London Road Little Horkesley COLCHESTER CO6 4BS Tel: 01206 203253 www.pushenergy.co.uk
---	---	---	------------------------------------	---

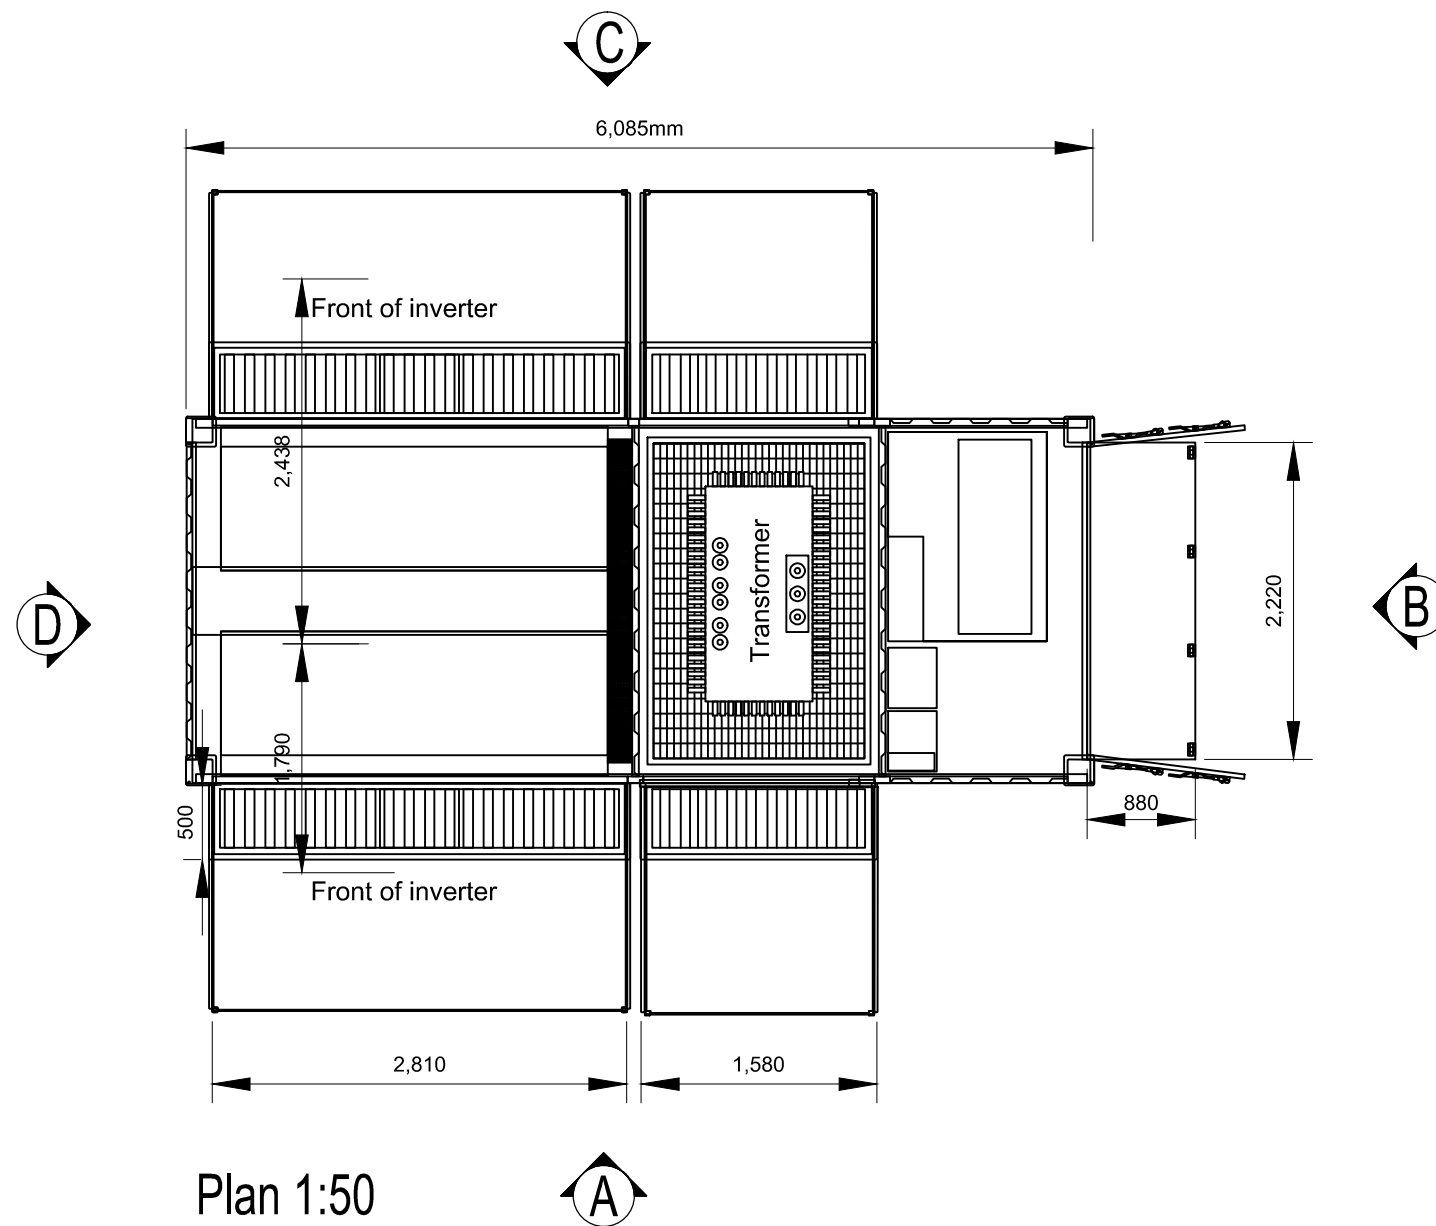

Do not scale this drawing. Work to figured dimensions only. This drawing is copyright of Push Energy Ltd and should only be reproduced with their express permission.