



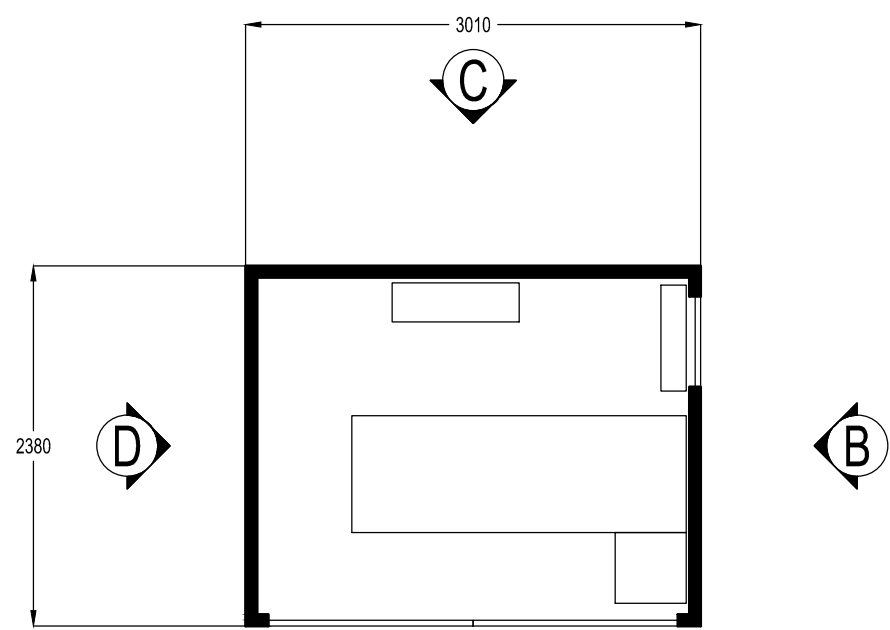

Plan

Typical Grid Connection Cabinet 1:50

Project: Crowland Solar Farm Decoy Farm Crowland	Drawing Title: Grid Connection Cabinet Plan and Elevations Project Ref: / Drawing No. 15/PA006	Scale: 1:50@A3	Drawn: CQ	PUSH ENERGY Westwood Park London Road Little Horkesley COLCHESTER CO6 4BS Tel: 01206 203253 www.pushenergy.co.uk
		Date: 19/03/2014	Checked: JK	

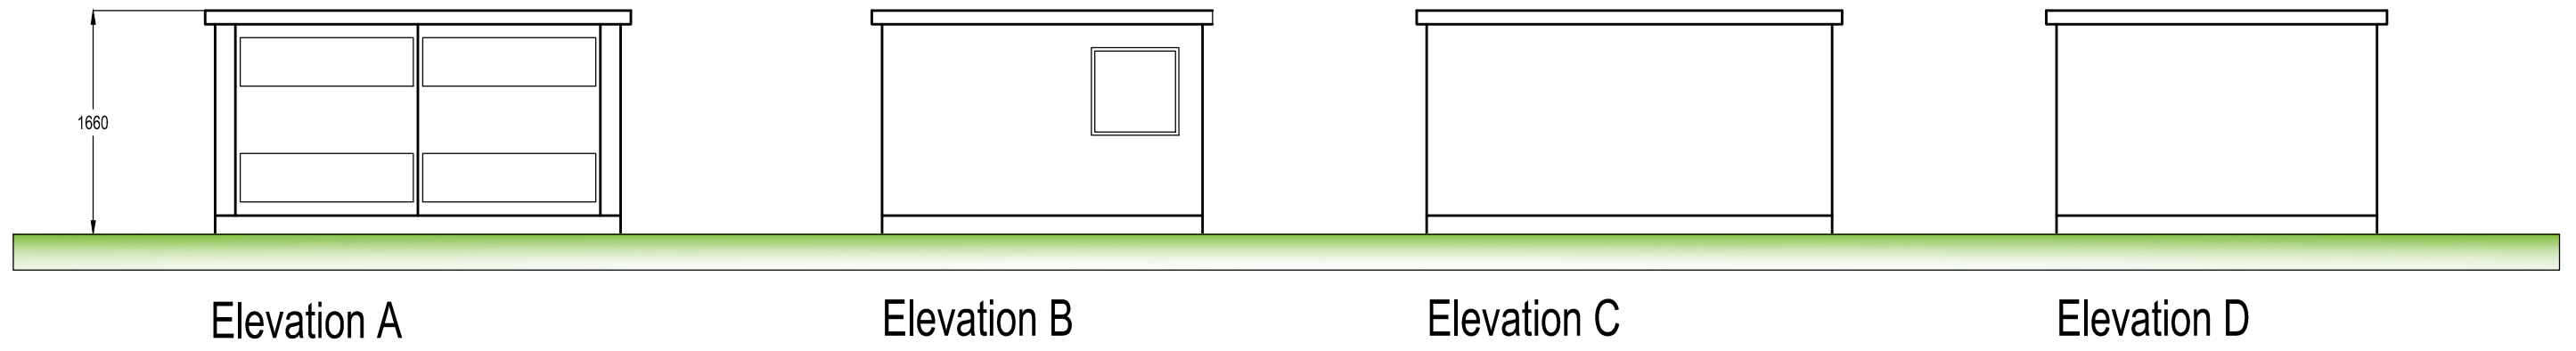

Do not scale this drawing. Work to figured dimensions only. This drawing is copyright of Push Energy Ltd and should only be reproduced with their express permission.