
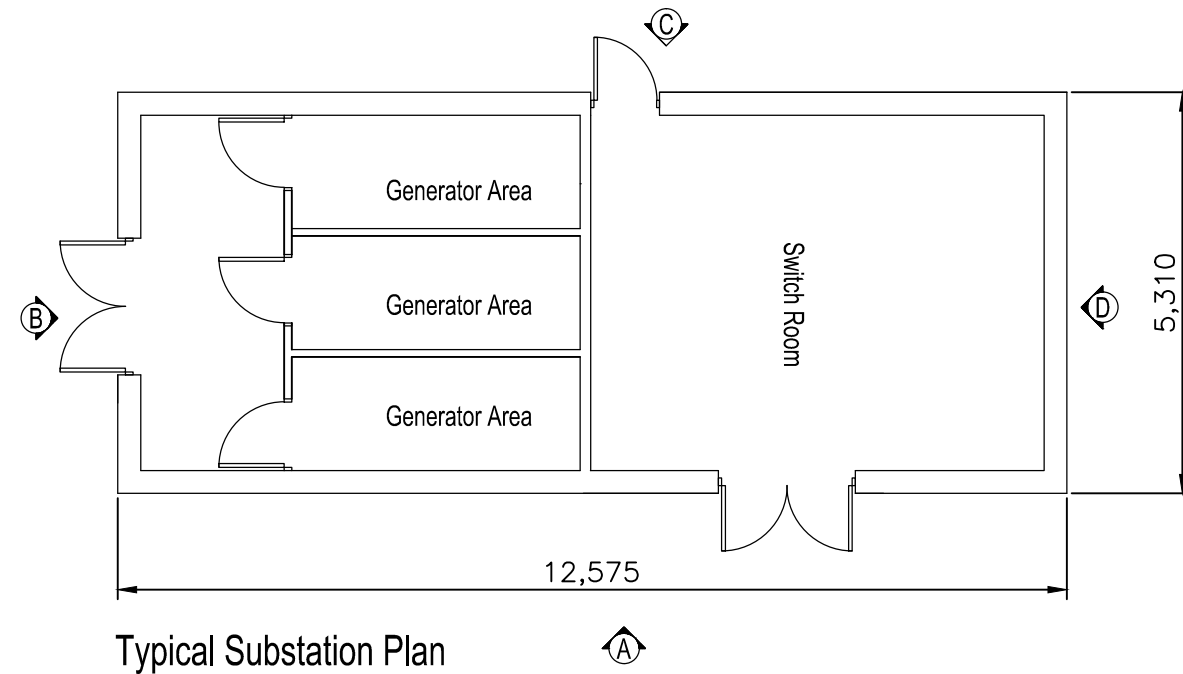


Typical Substation Elevations

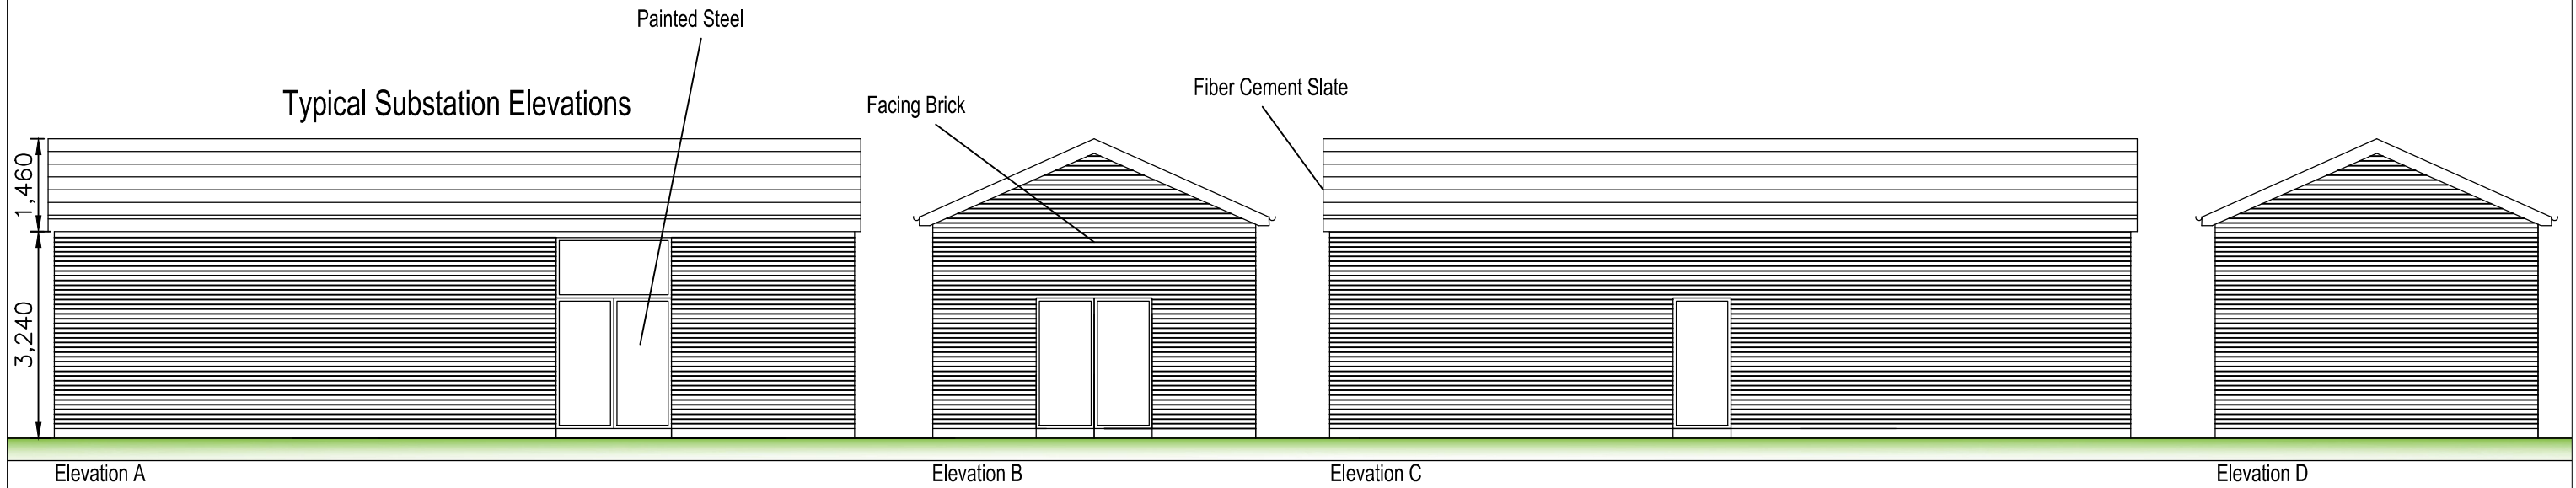

Project:
Crowland Solar Farm
Decoy Farm
Crowland

Drawing Title:
Substation Plan and
Elevations

Project Ref. / Drawing No.
15/PA007

Scale:
1:100@A3

Drawn:
CQ

Date:
*

Checked:
JK

PUSH ENERGY
Westwood Park
London Road
Little Horkesley
COLCHESTER
CO6 4BS
Tel: 01206 203253
www.pushenergy.co.uk



Do not scale this drawing. Work to figured dimensions only. This drawing is copyright of Push Energy Ltd and should only be reproduced with their express permission.