

Do not scale off this drawing


All site dimensions to be checked before work commences.

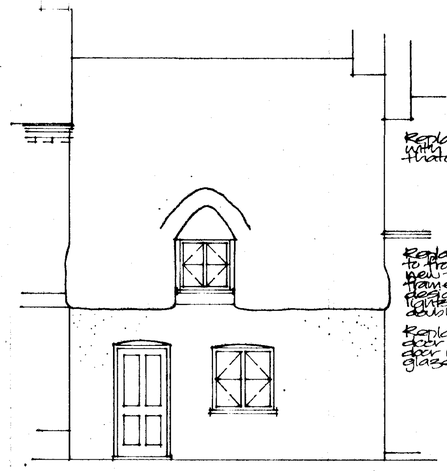


FRONT ELEVATION.

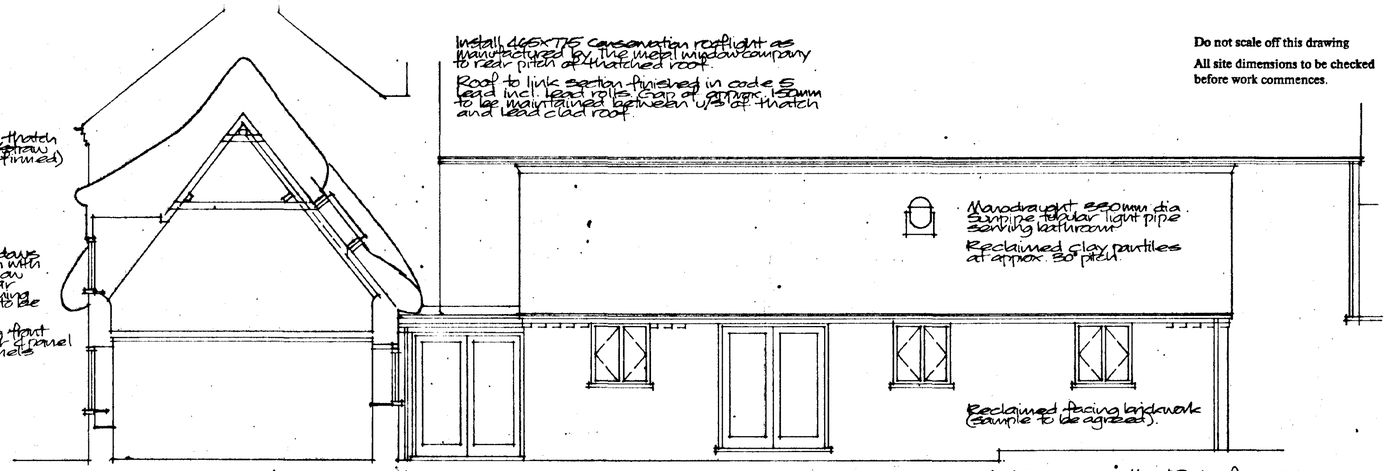


SECTION A-A/SIDE ELEVATION.

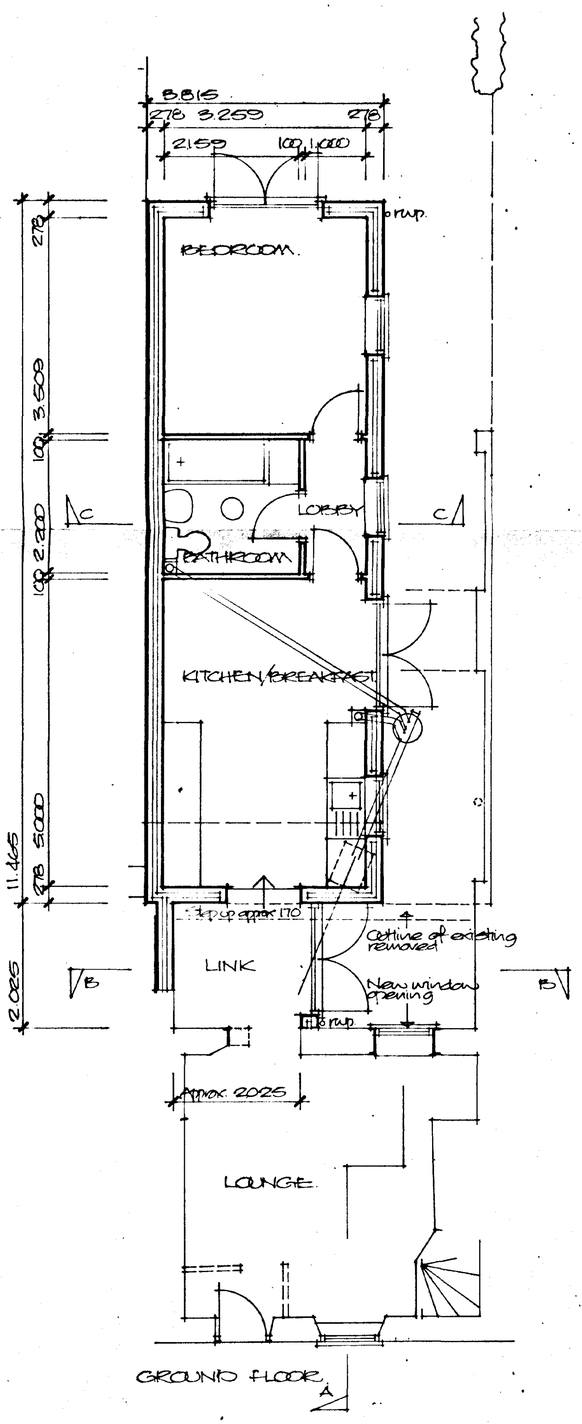


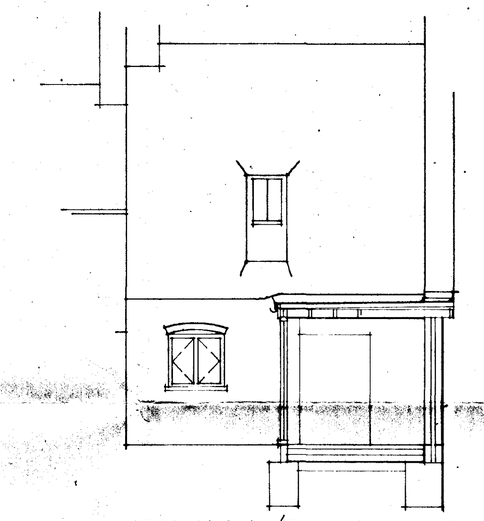


SECTION B-B/REAR ELEVATION

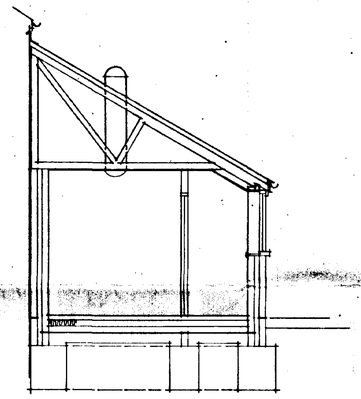


SECTION C-C

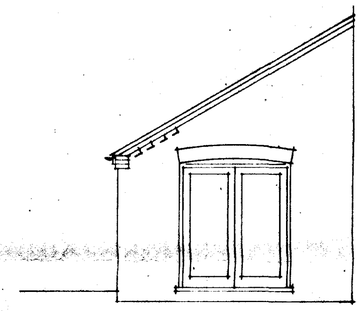


REAR ELEVATION OF EXTENSION.

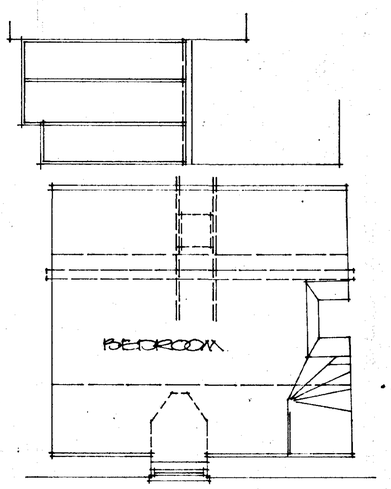

FIRST FLOOR.

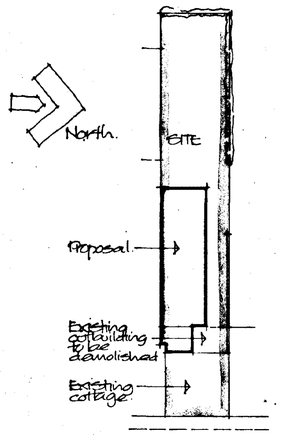

BLOCK PLAN
Scale 1:250

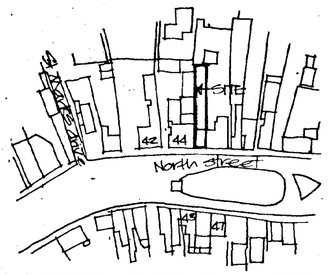

LOCATION PLAN Scale 1:1250

SHDC Planning & Development
DETERMINED 18 APR 2002
PLAN Ref 0457/02

Project
PROPOSED EXTENSIONS AND ALTERATIONS TO COTTAGE 46 NORTH STREET, CROWLAND.

ALAN HORNSBY
ARCHITECTURAL SERVICES
'Little Acre'
Peak Hill, Cowbit,
Spalding, Lincs. PE12 6AW
Tel. Holbeach (01406) 380591

Client
MR A. ROBINSON

Scale 1:50
Date April 02
Drg. no. 02/12/01

Summit DS(UK) 0098