


Subject to Planning Permission.

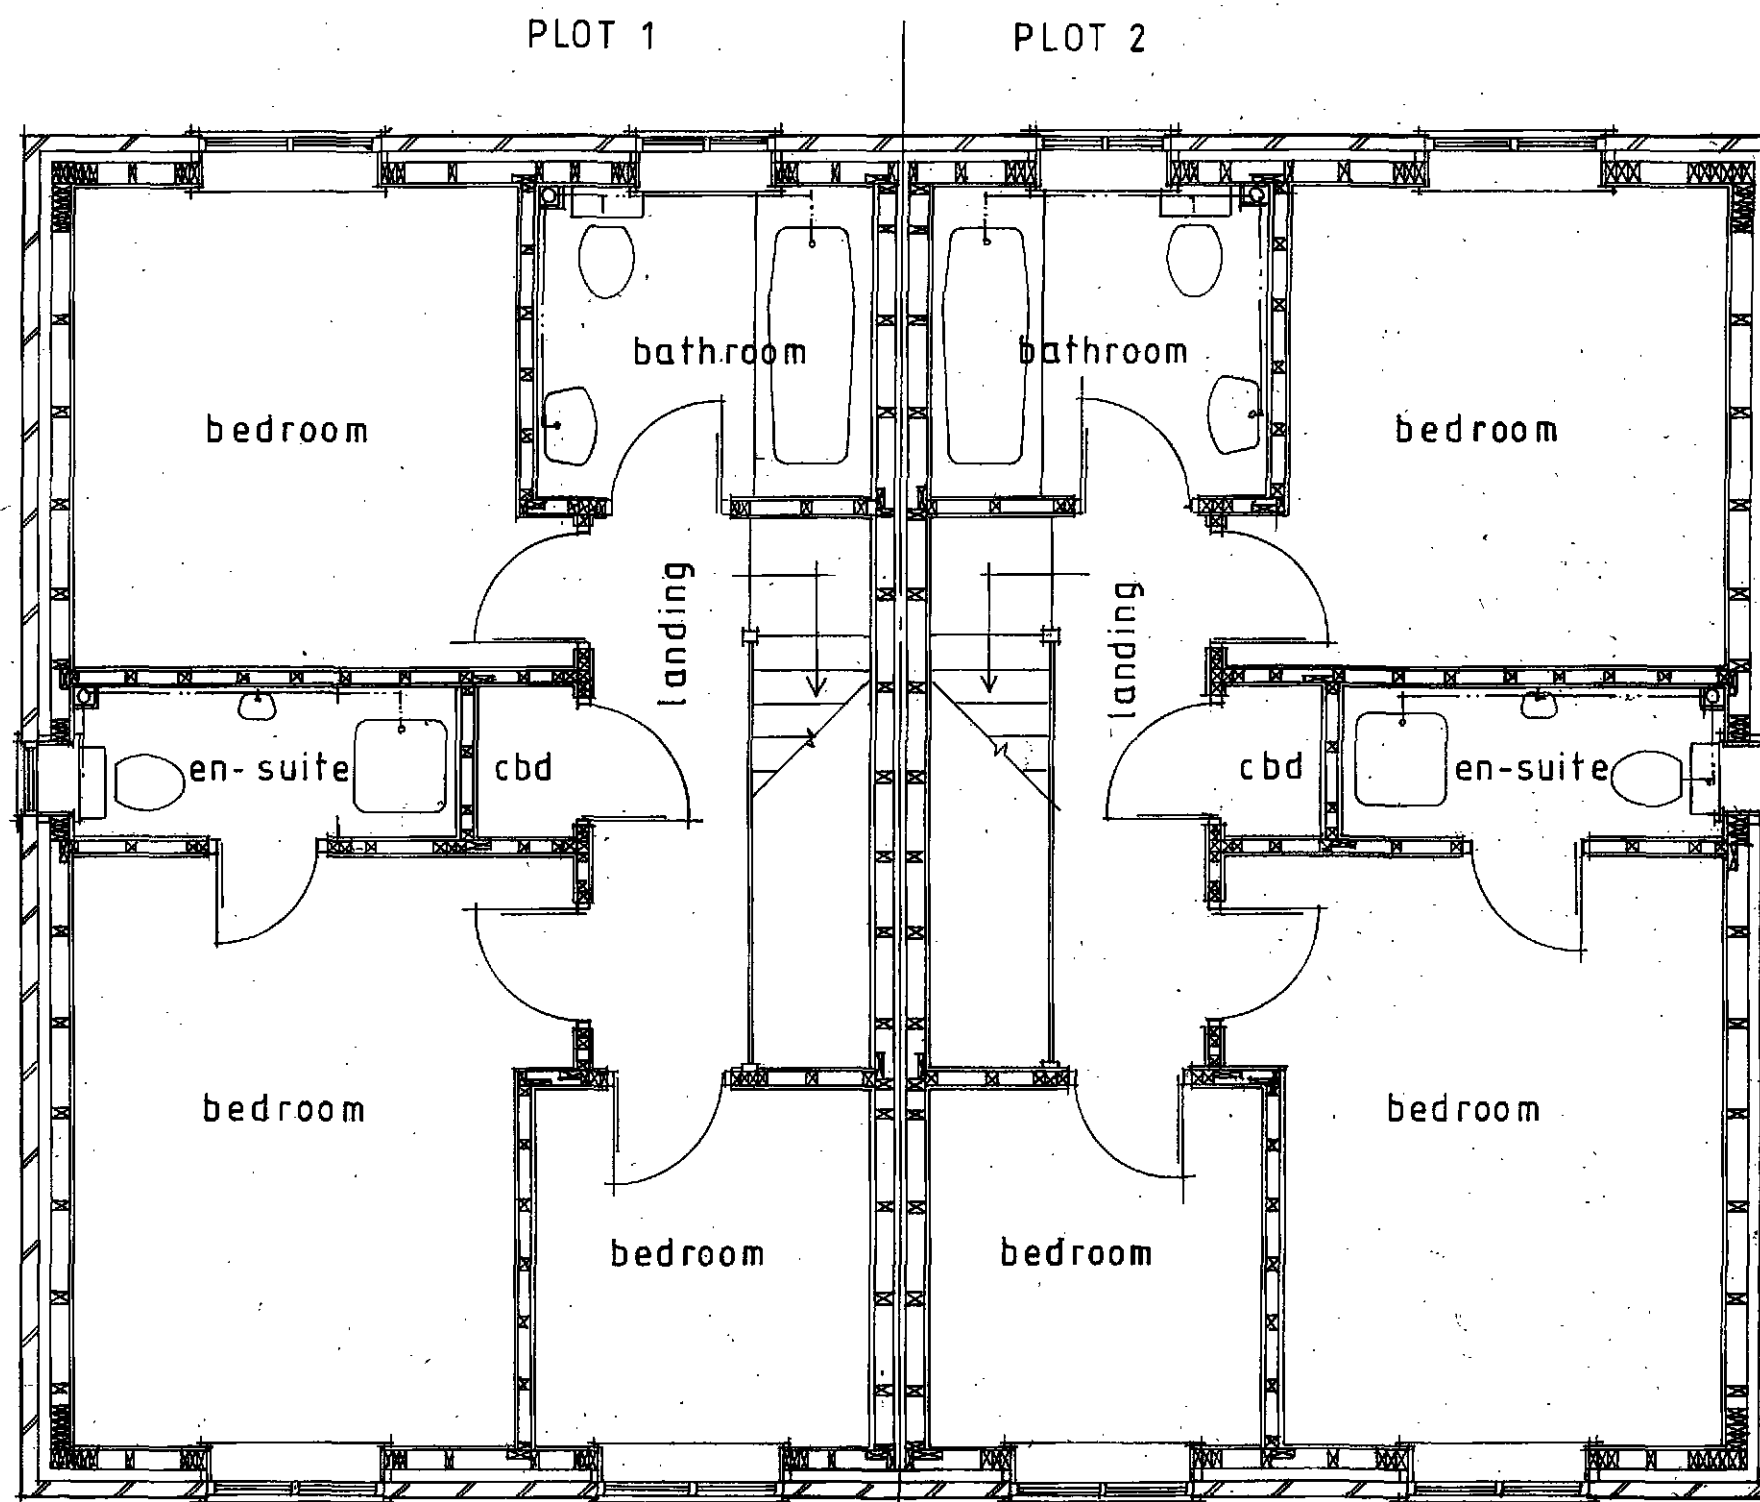

PROPOSED FIRST FLOOR LAYOUT 1:50

SHDC
Planning & Development
16 JUN 2011
Ref: 0458-11

Proposed One Pair Semi –
Detached
Dwellings & New Access at
Land to the rear of 4 Peterborough
Road,
Crowland, Peterborough
for Messrs A & C. Cooper
Scale: as shown. Date: June 2011.
CC/DA/10029/11