


The Contractor is responsible for checking all dimensions.




A line drawing of a building with a gabled roof. The building has a chimney on the right side of the roof. The drawing is simple, with clean lines and no shading.

A line drawing of a two-story house. The left side of the house has a flat roof and a chimney on the right side. It features a small window on the upper floor, a set of stairs leading to a back entrance, and a large front door. The right side of the house has a gabled roof and a chimney on the left side. It features a window on the upper floor, a front door, and two small windows on the ground floor.

Front Elevation - east

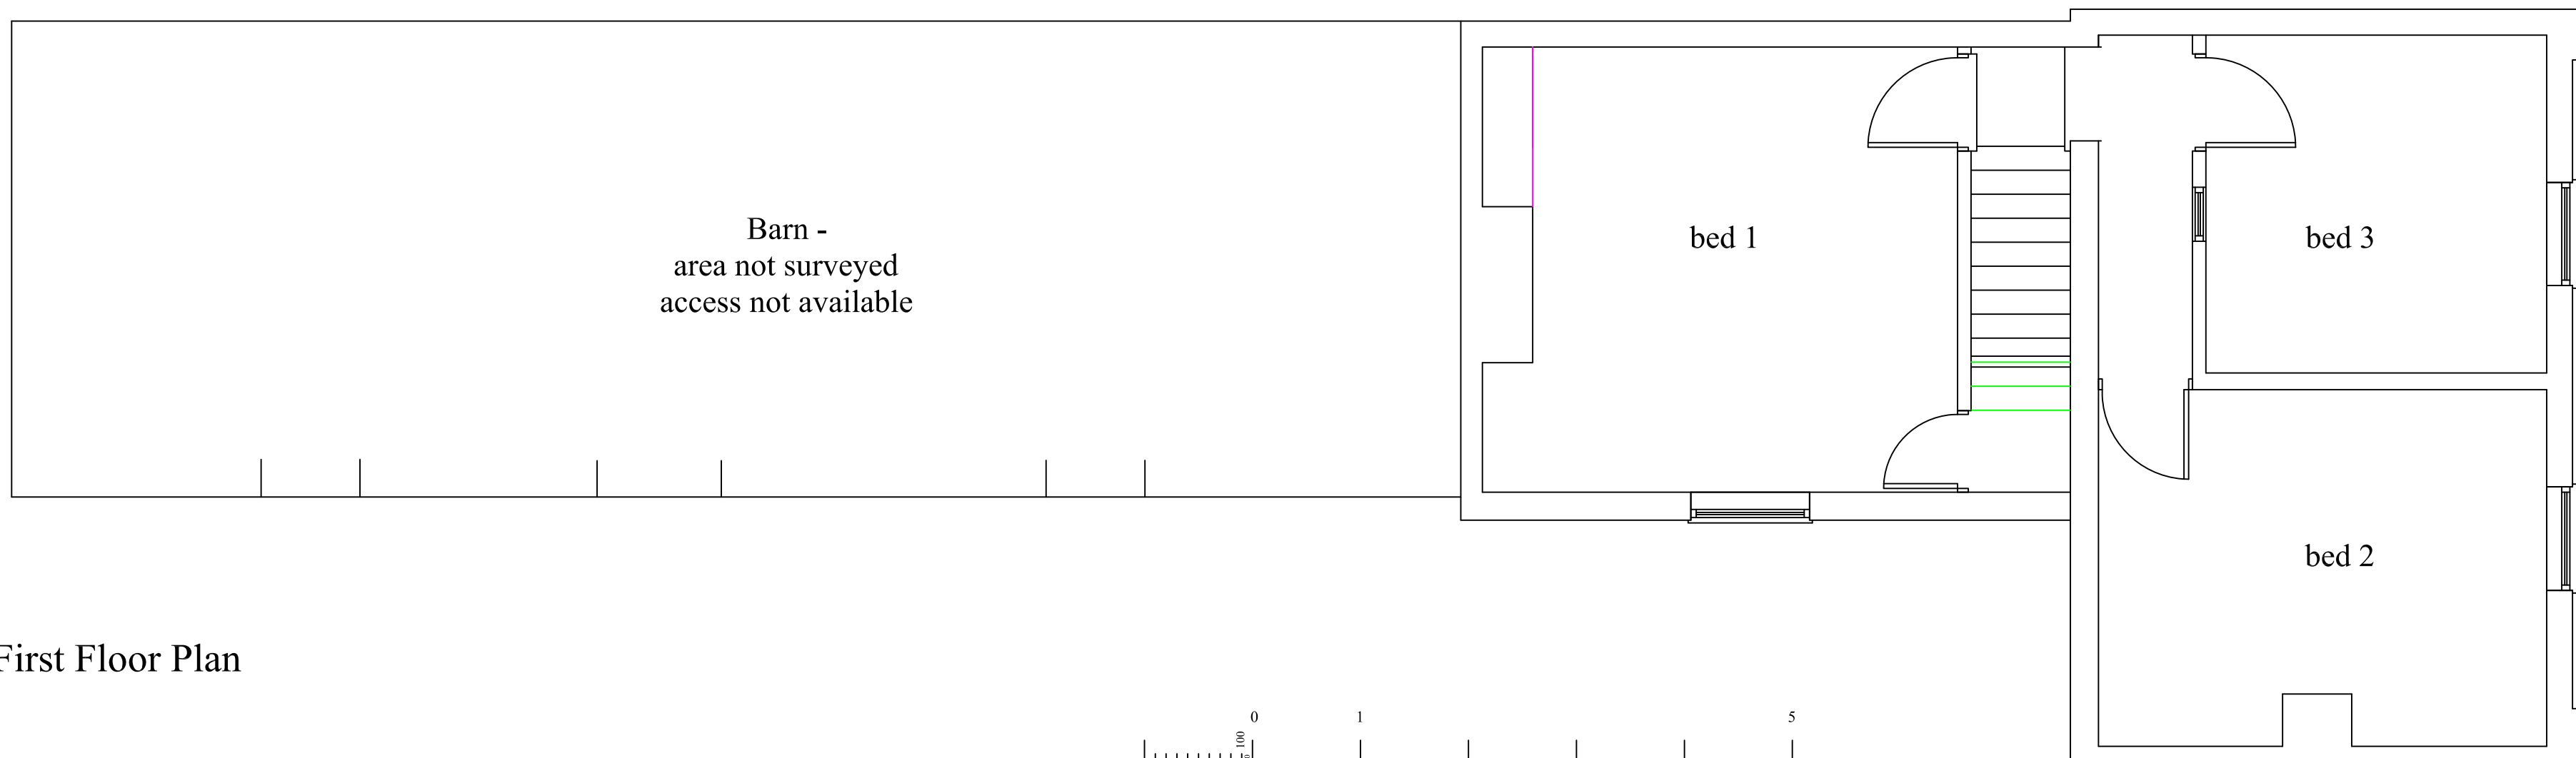

## First Floor Plan

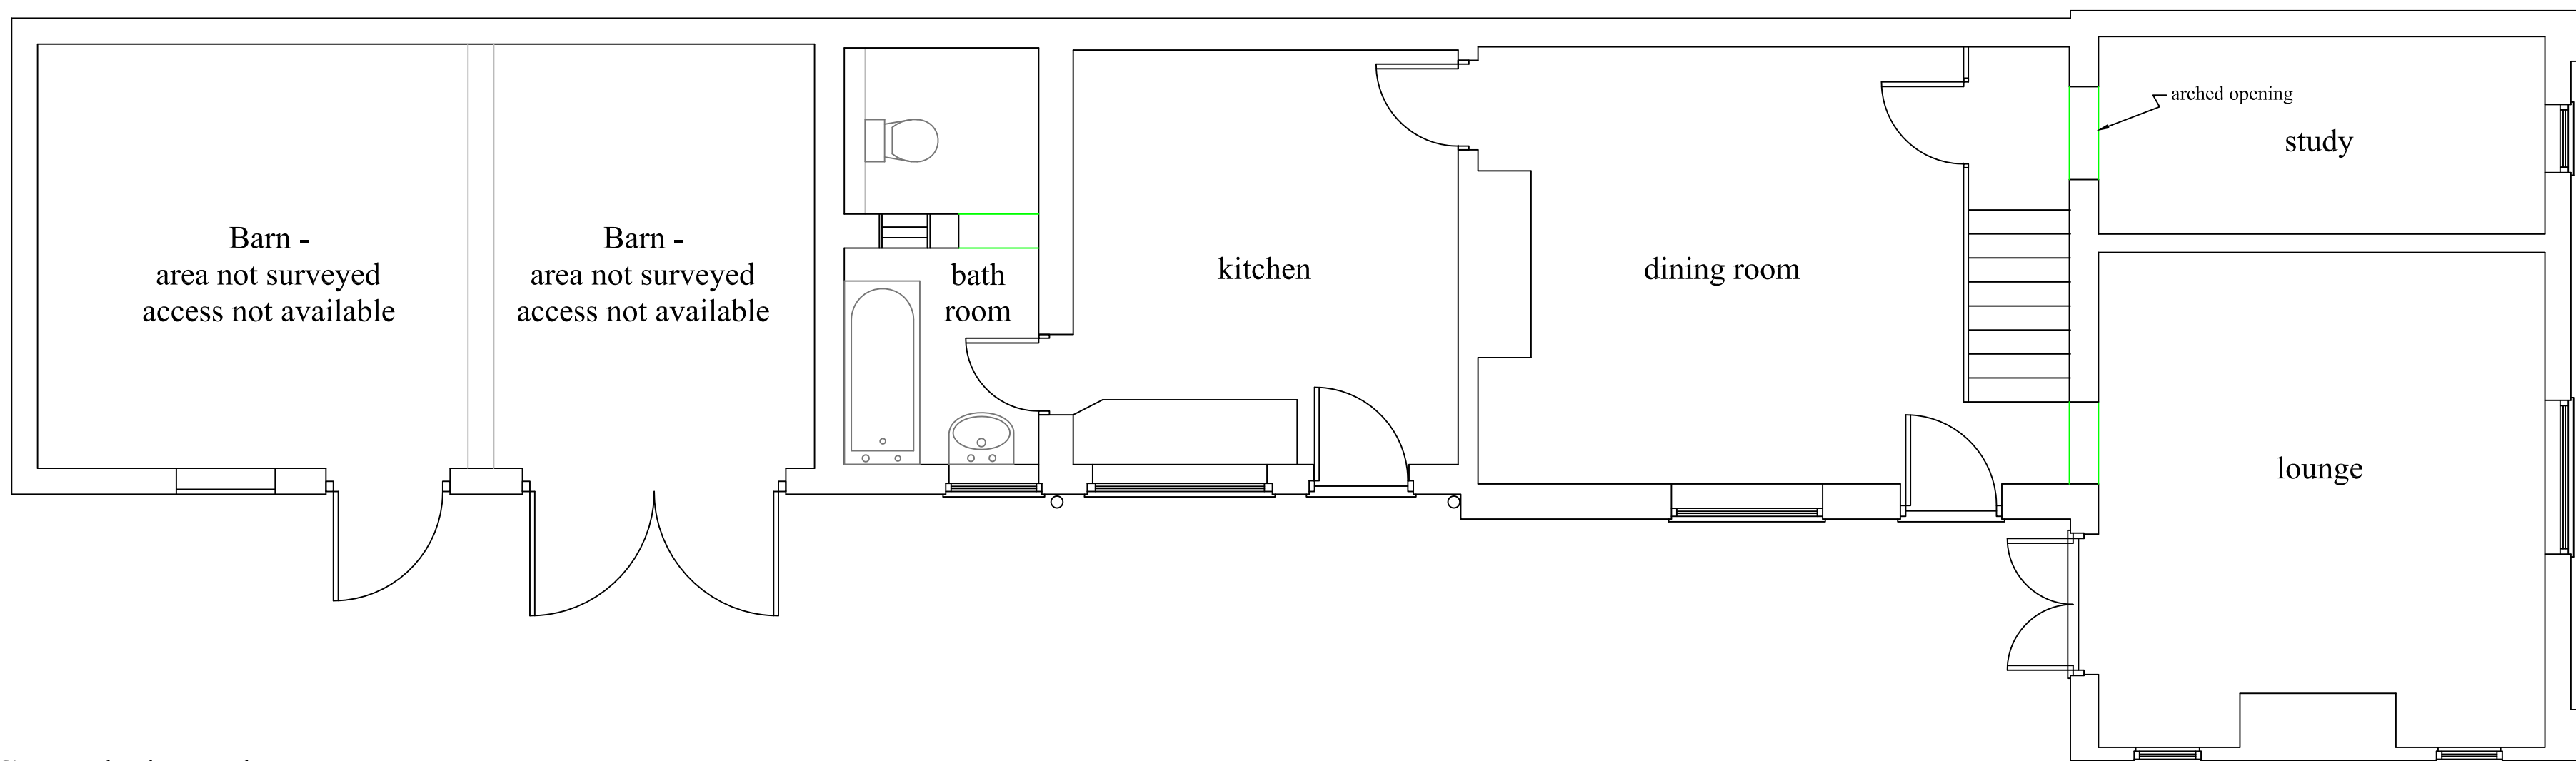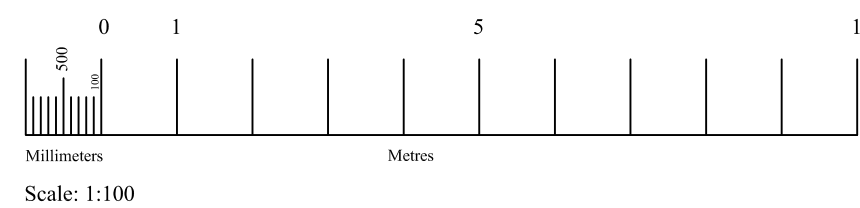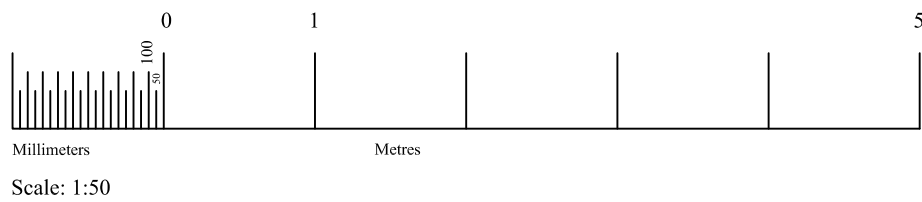

## Ground Floor Plan

[illegible]