


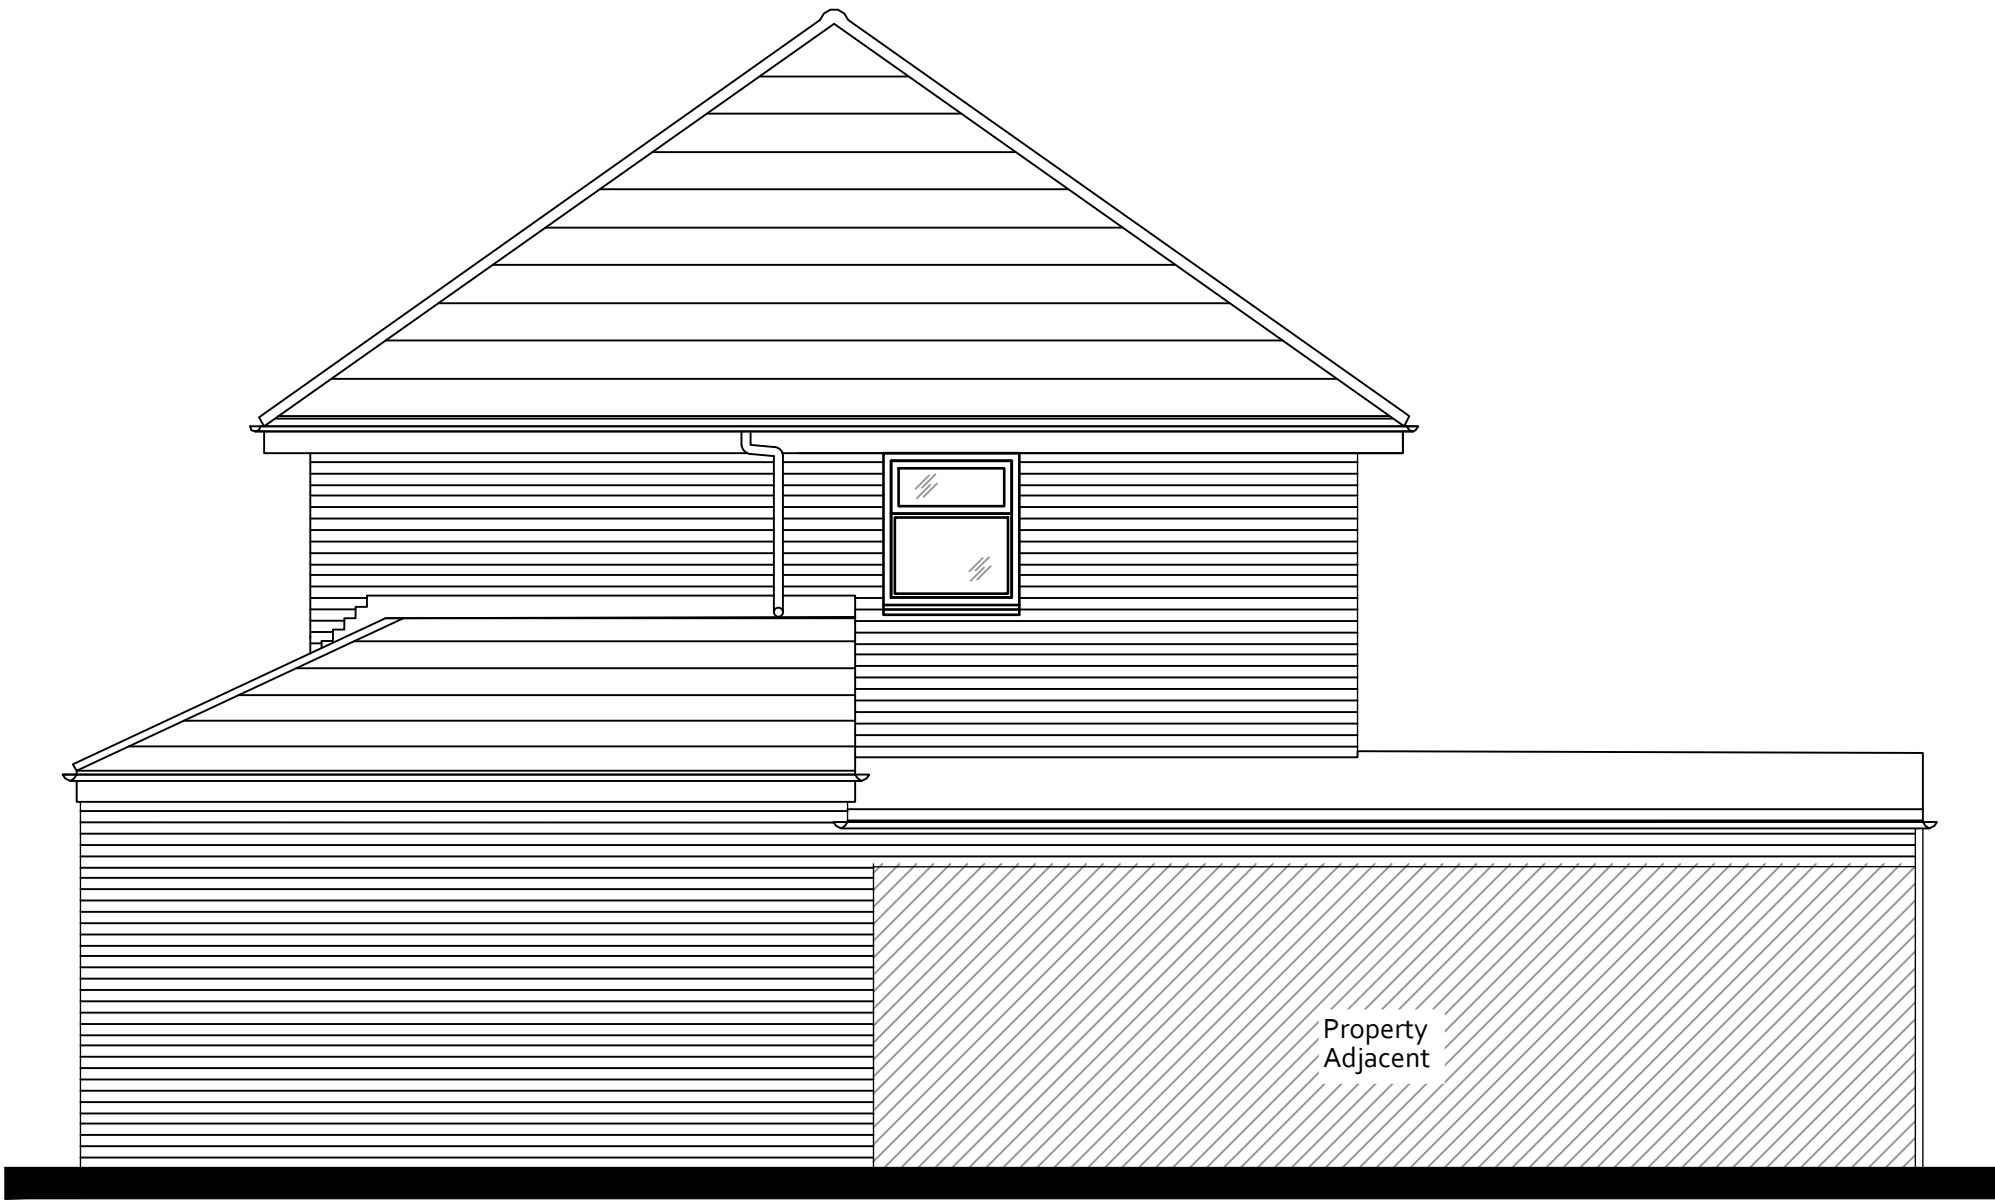


NORTH



WEST



SOUTH

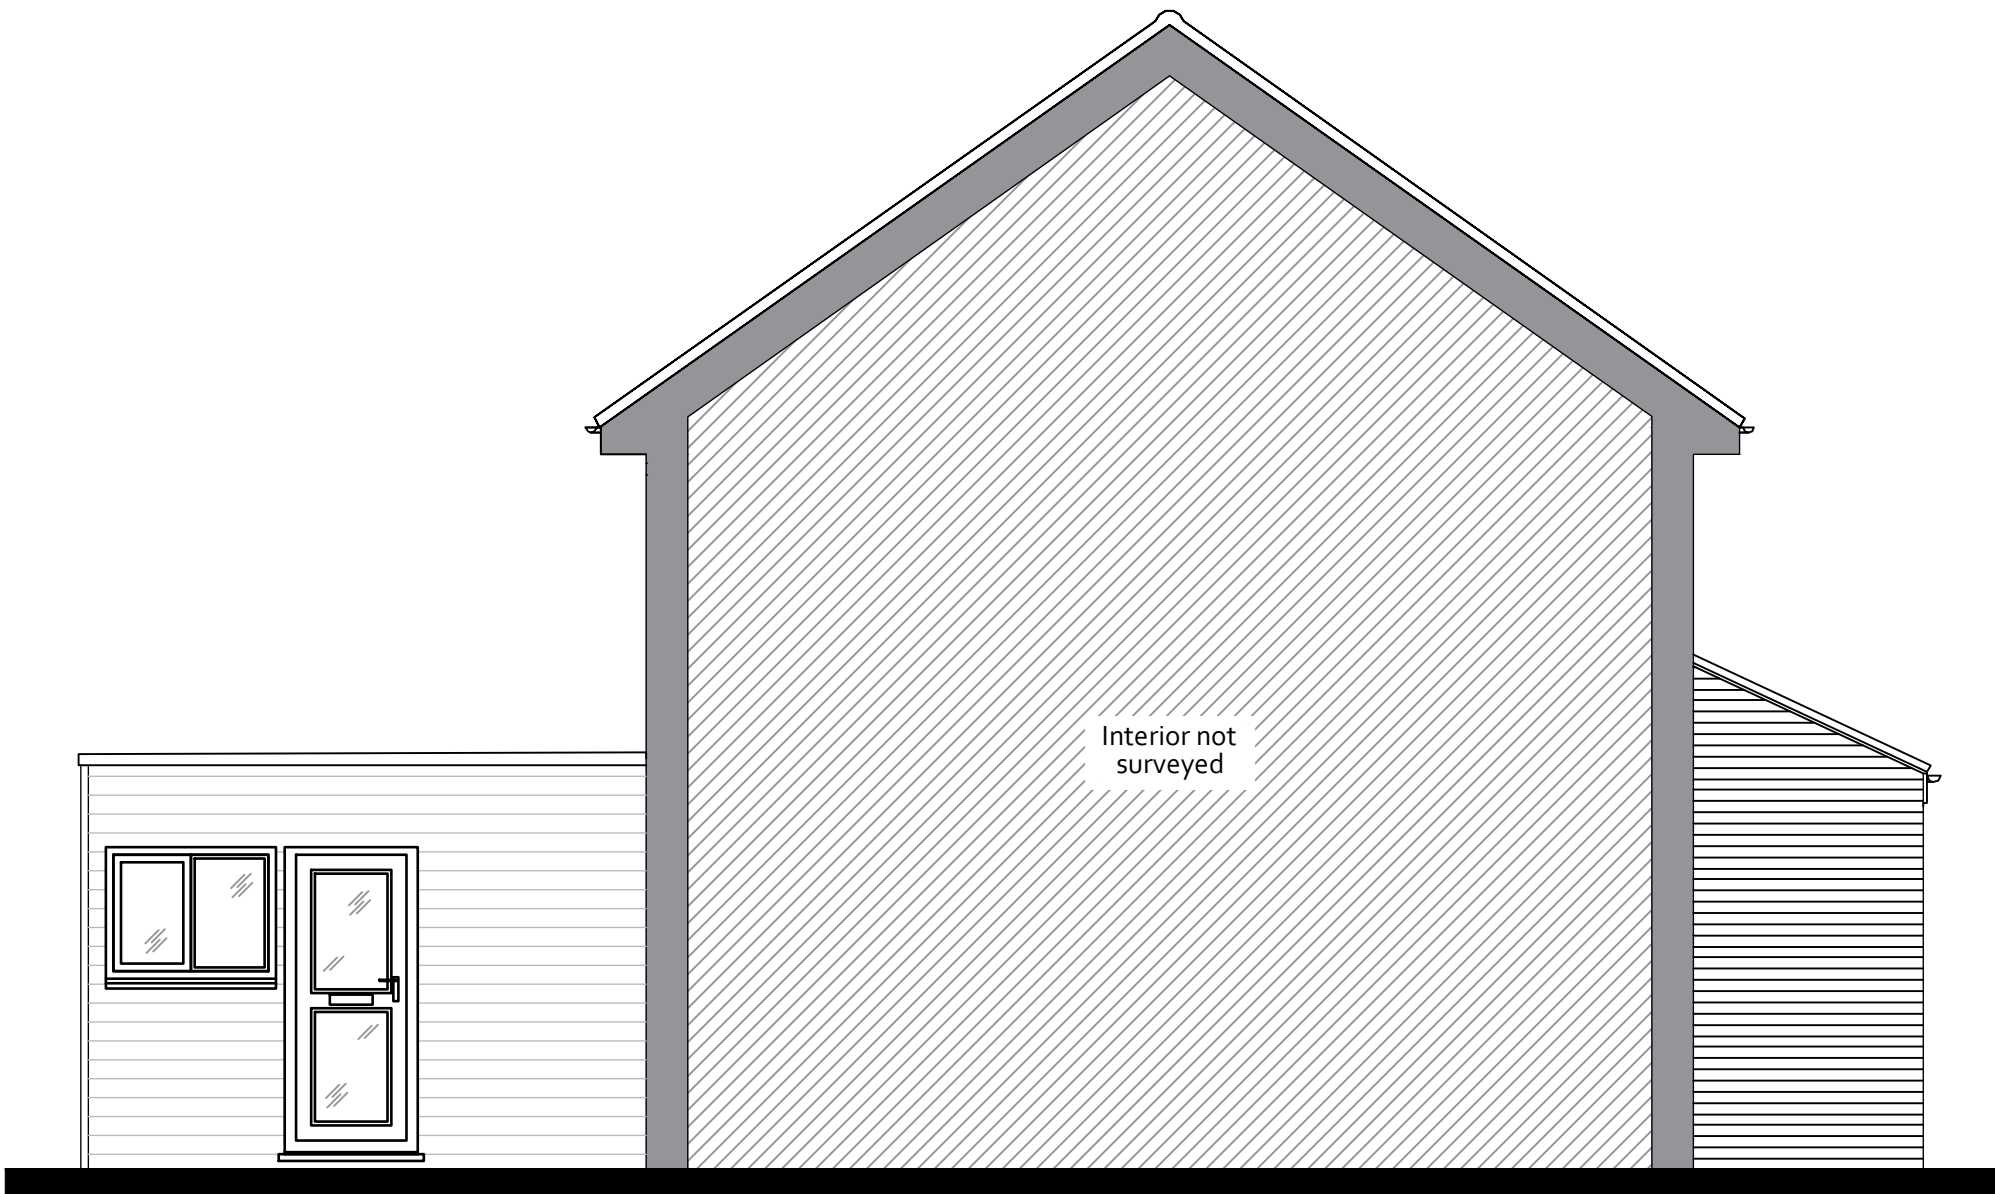

EAST

P1	Drawing issued for planning.	2023.05.15
S	DESCRIPTION	DATE:
U	DRAWN BY: RDL	SCALE @A1: 1:50
R		



Dungate Design Ltd
Architectural Drafting & Design

CLIENT & LOCATION:

Mr & Mrs Owen
33 Postland Road
Crowland
Peterborough
PE6 0JB

TITLE:
ELEVATIONS
(AS EXISTING)

STATUS:
PLANNING APPLICATION ISSUE

DRAWING REFERENCE:
010.22 - 05 - P1