


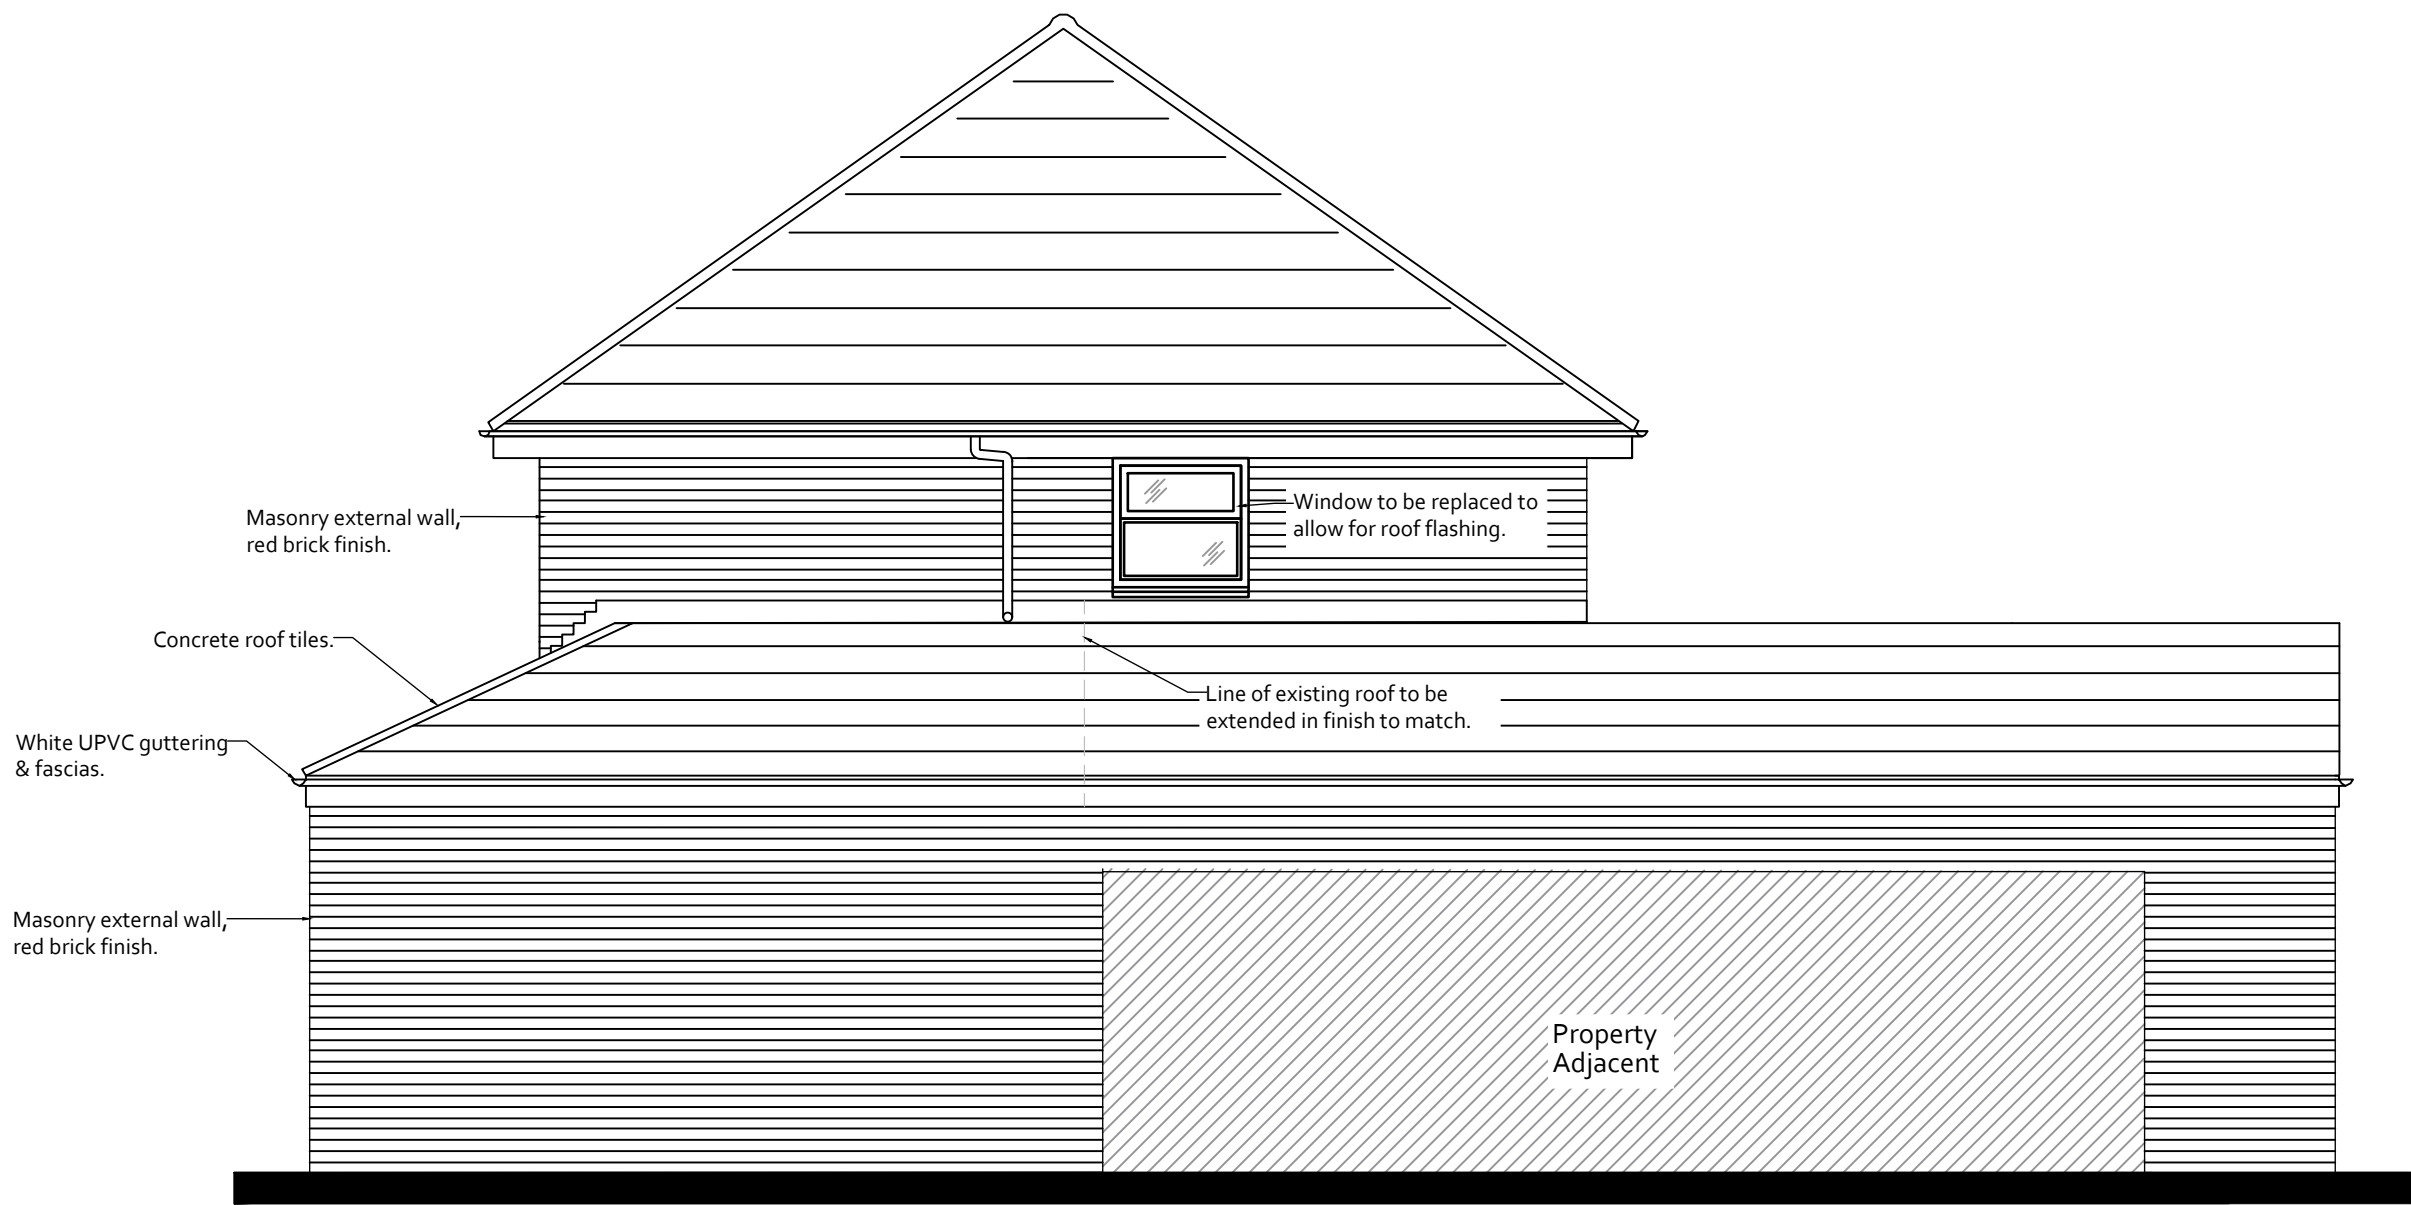

NORTH



WEST




SOUTH




EAST

ELEVATIONS

Scale 1:50

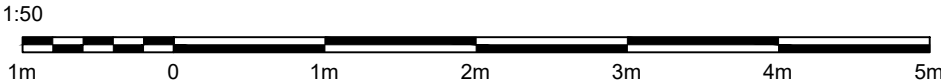

P1	Drawing issued for planning.	2023.05.15
S-	DESCRIPTION	DATE:
U-	DRAWN BY: RDL	SCALE @A1: 1:50
R-		

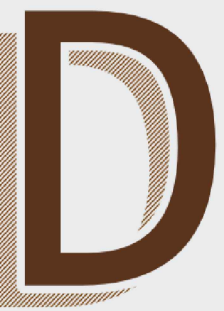

Dungate Design Ltd
Architectural Drafting & Design

CLIENT & LOCATION:

Mr & Mrs Owen
33 Postland Road
Crowland
Peterborough
PE6 0JB

TITLE:

ELEVATIONS
(AS PROPOSED)

STATUS:

PLANNING APPLICATION ISSUE

DRAWING REFERENCE:

010.22 - 15 - P1