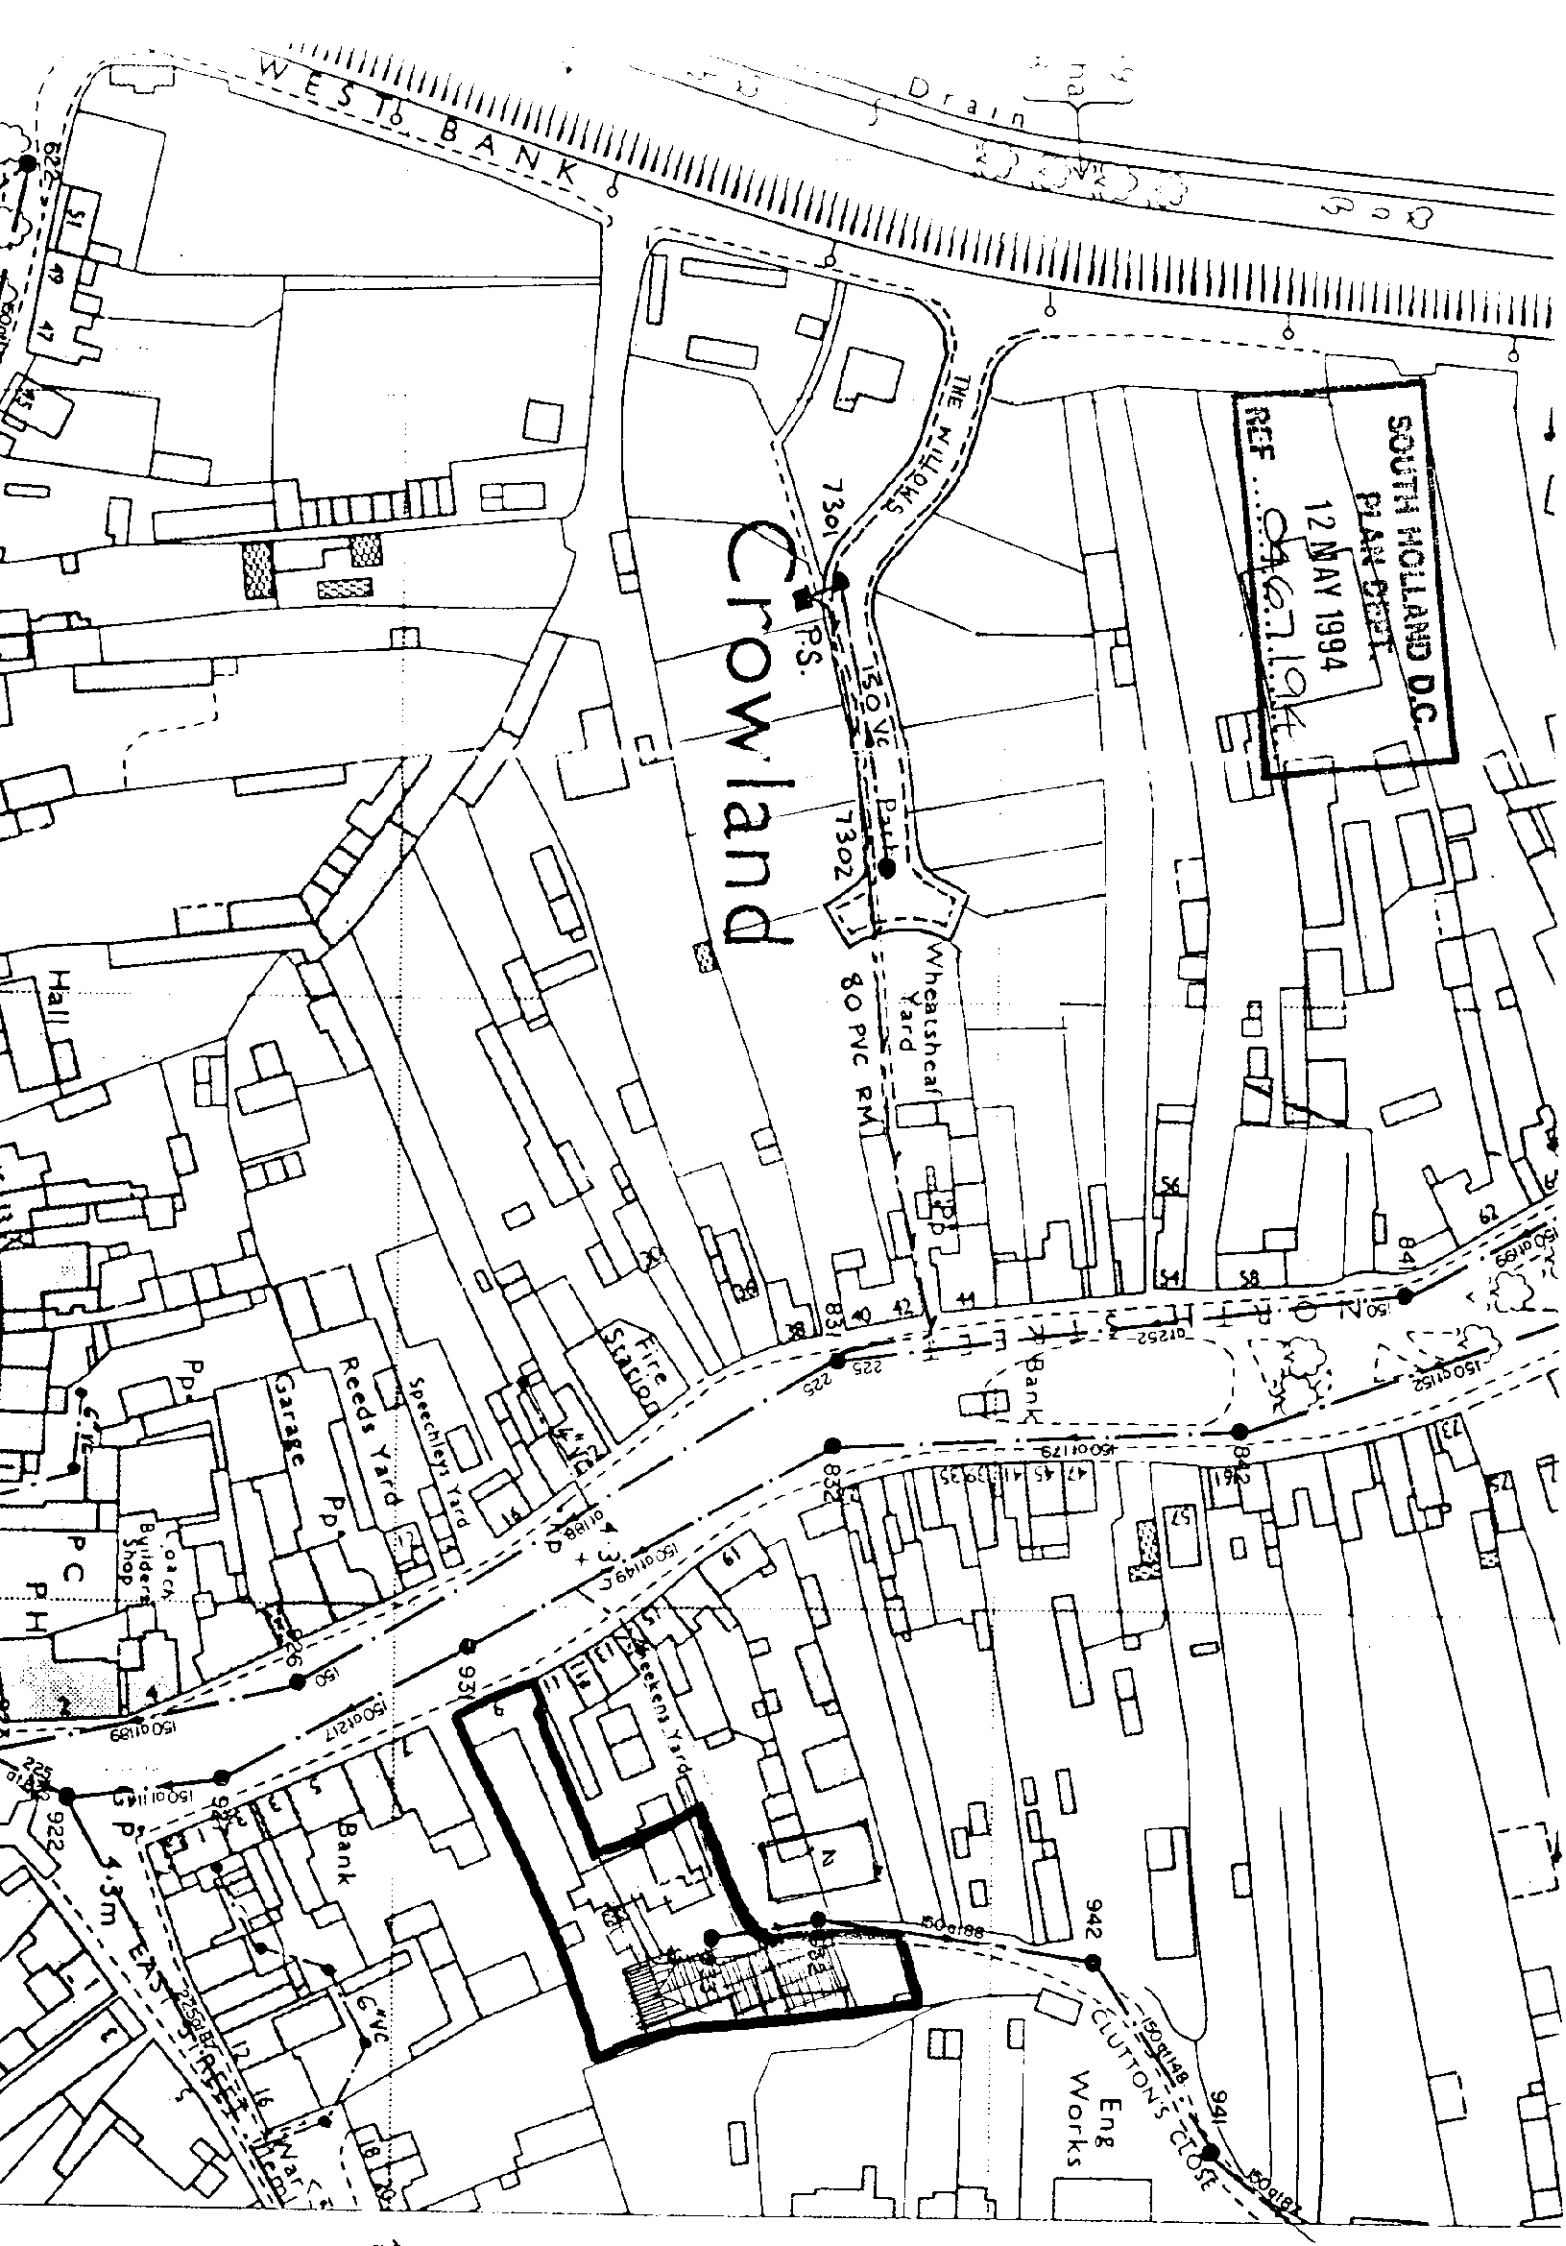

WEST BANK
Drain
THE WILLOWS
7301
P.S.
150 VC
7302
Crowland
80 PVC RM
Wheatsheaf Yard
SOUTH HOLLAND D.C.
PLAN DEPT
12 MAY 1994
REF
Hall
Reeds Yard
Garage
Speechley Yard
Fire Station
Bank
Builders Shop
Coach
P C
P H
Queens Yard
Bank
Eng Works
CLUTTON'S CLOSE
6"VC
1.3m
EAST STREET
831
832
841
842
922
931
941
942