
Do not scale directly from this drawing. All discrepancies are to be brought to the attention of the below office.

The copyright to this drawing is owned by studio 11 architecture.

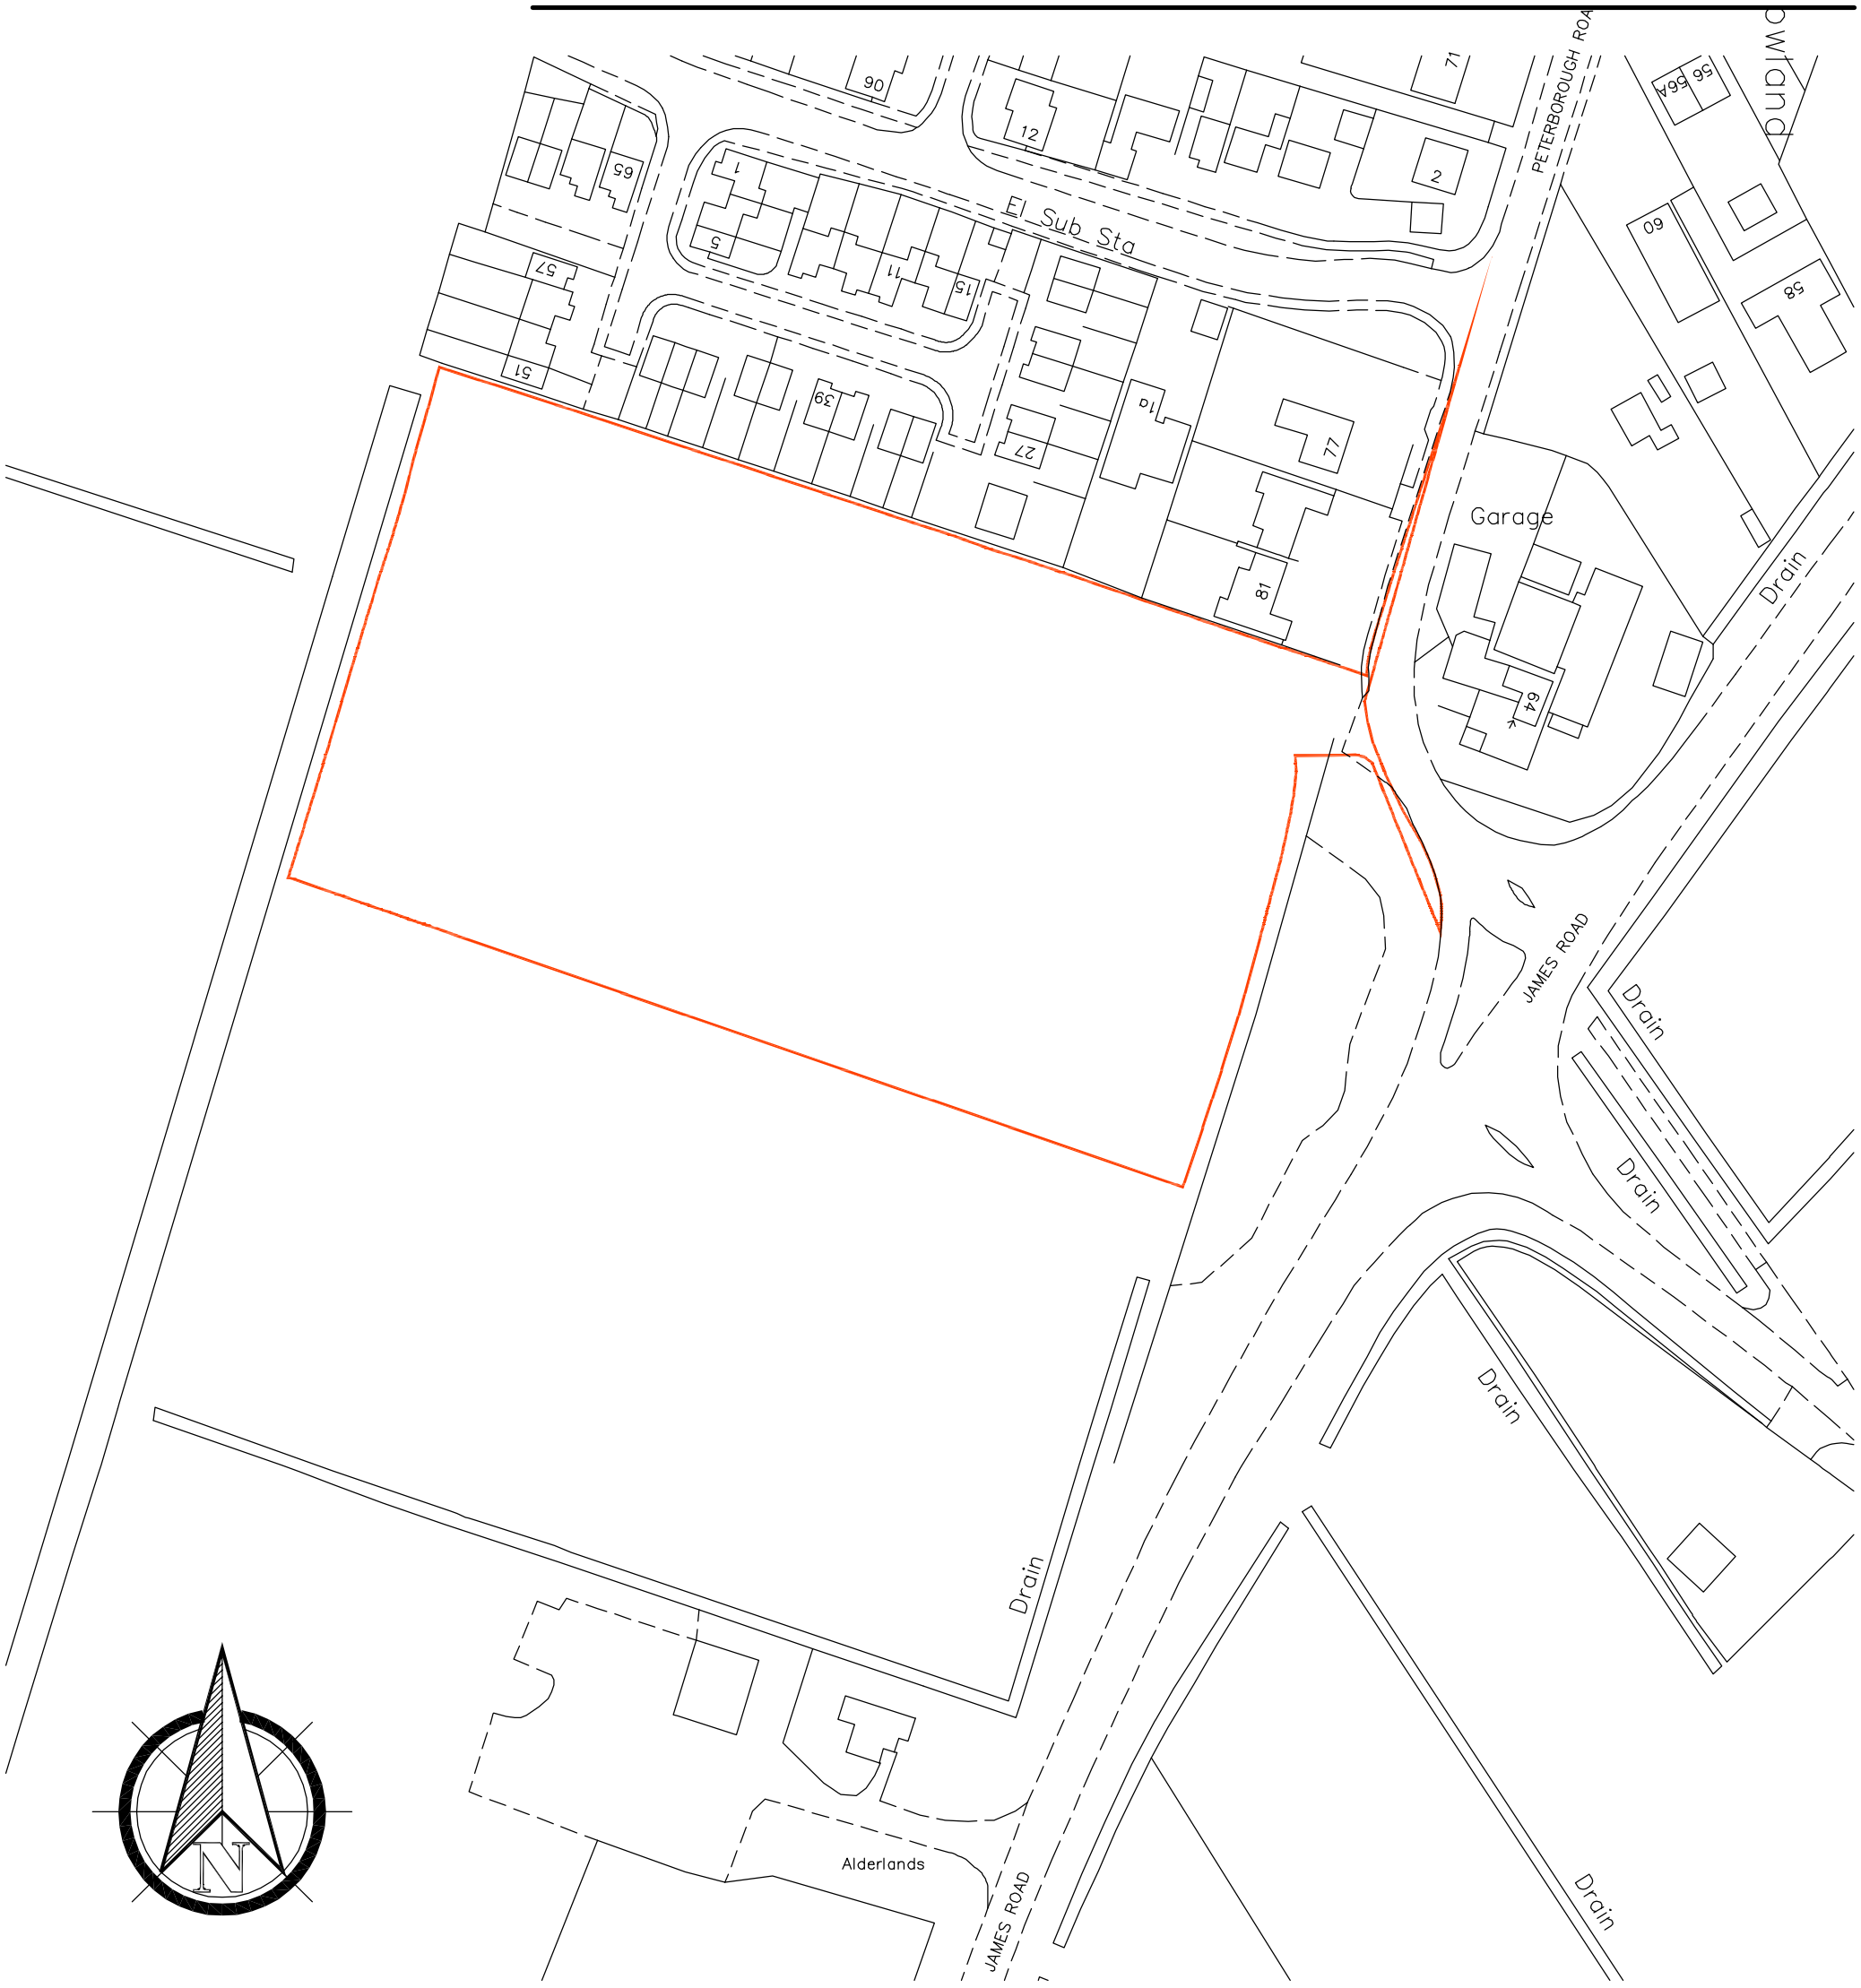

PLANNING APPLICATION

REVISION	DATE	DRAWN	DESCRIPTION

CLIENT	Ashley King (Developments) Ltd
PROJECT	Proposed residential development at Peterborough Road, Crowland
DRAWING	Location Plan
SCALE	1:1250 @ A3
DRAWN	KB
DATE	07.04.2014

STUDIO **11**
architecture

DRAWING NO.
163.LP.01

STUDIO 11 ARCHITECTURE LTD, 11 HUNTINGDON CLOSE, HOLBEACH, LINCOLNSHIRE. PE12 7QZ
T: 07920 023886 E: design@studio11architecture.co.uk W: www.studio11architecture.co.uk