
STUDIO 11 architecture

Do not scale directly from this drawing. All discrepancies are to be brought to the attention of the below office.

The copyright to this drawing is owned by studio 11 architecture.

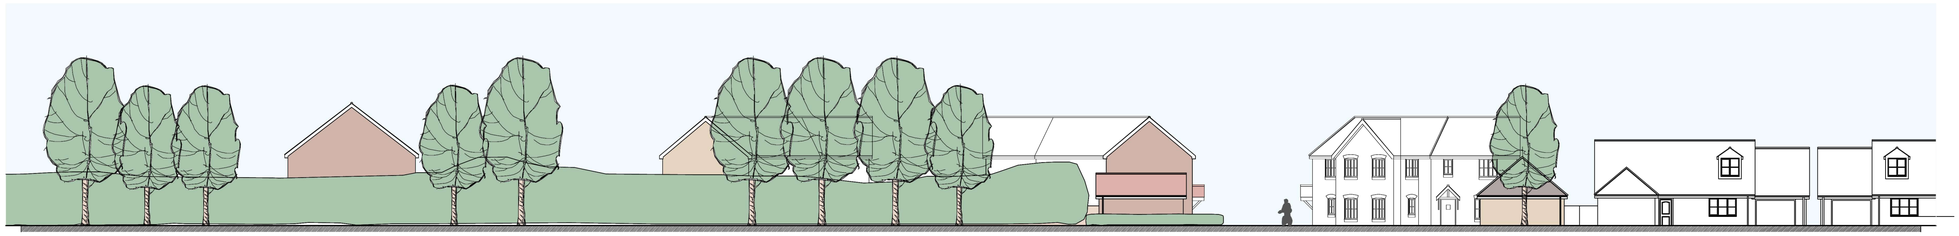

James Road/ Peterborough Road Street Elevation Looking West



Plots 5 - 16 Street Elevation Looking North



Plots 1 -4 Street Elevation Looking North



Plots 14 - 22 Street Elevation Looking West

Chartered Institute of Architectural Technologists

Measurement bar - When printed correctly this line measures 100mm.

PLANNING APPLICATION

REVISION	DATE	DRAWN	DESCRIPTION

CLIENT Ashley King (Developments) Ltd

PROJECT Proposed residential development at Peterborough Road, Crowland

DRAWING Street Elevations

SCALE 1:200 @ A1 **DRAWN** KB **DATE** 12.05.2014

STUDIO 11 architecture

DRAWING NO. 163.SE.01

STUDIO 11 ARCHITECTURE LTD, 11 HUNTINGDON CLOSE, HOLBEACH, LINCOLNSHIRE, PE12 7QZ
T: 07920 023886 E: design@studio11architecture.co.uk W: www.studio11architecture.co.uk