

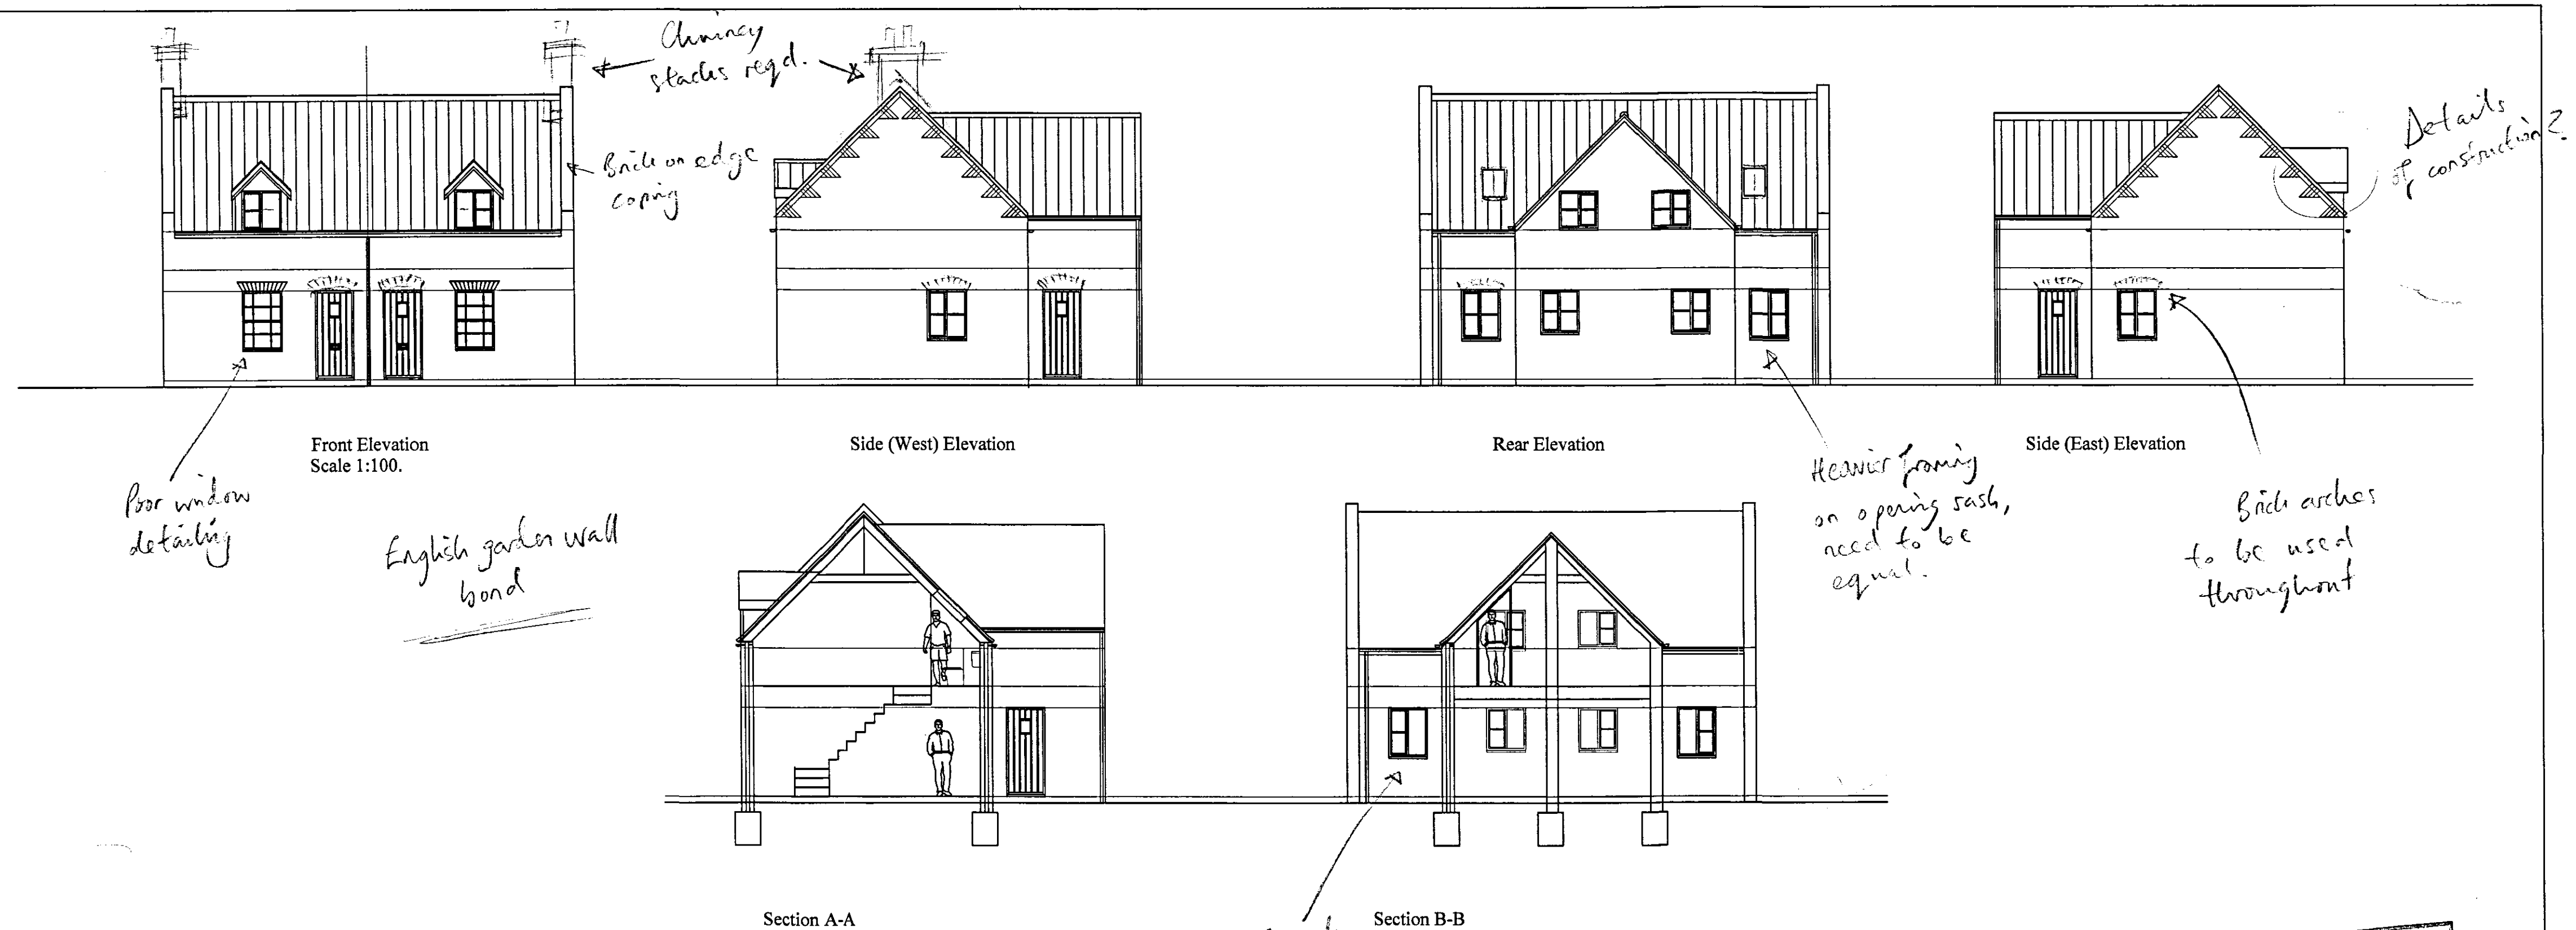
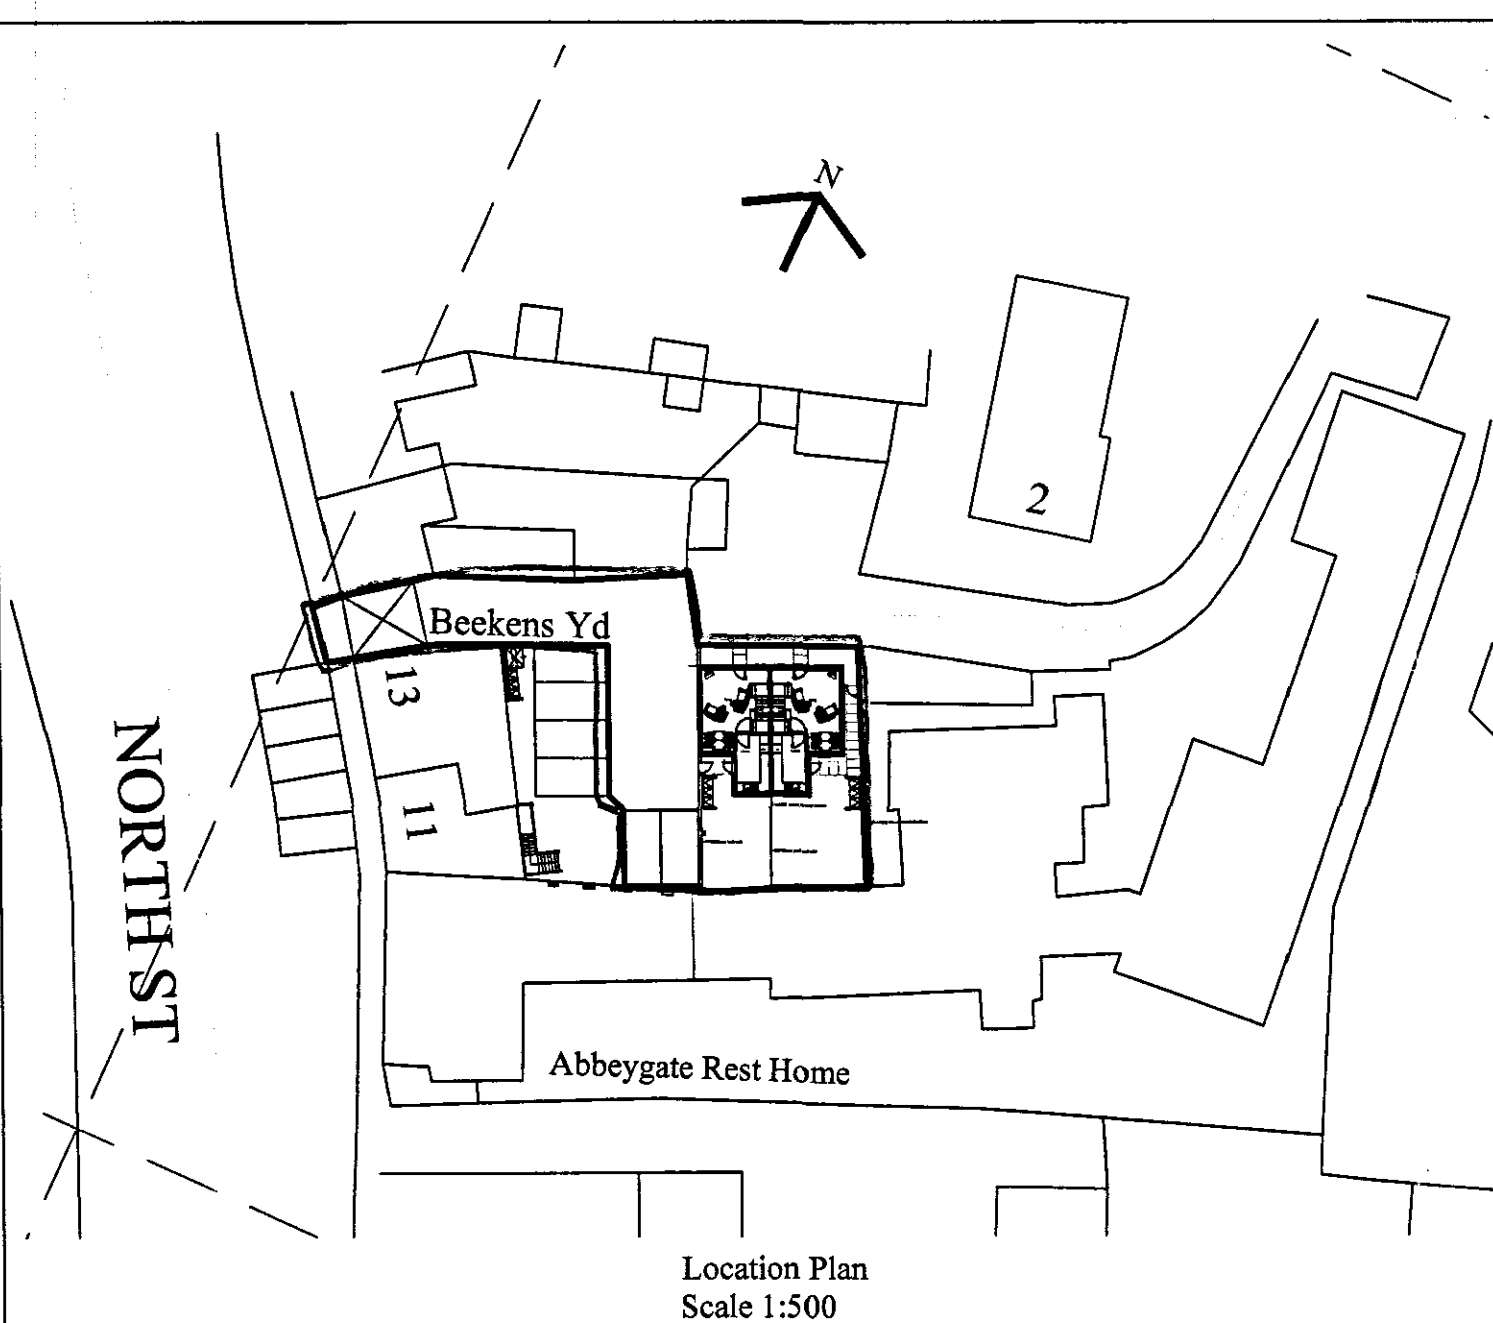
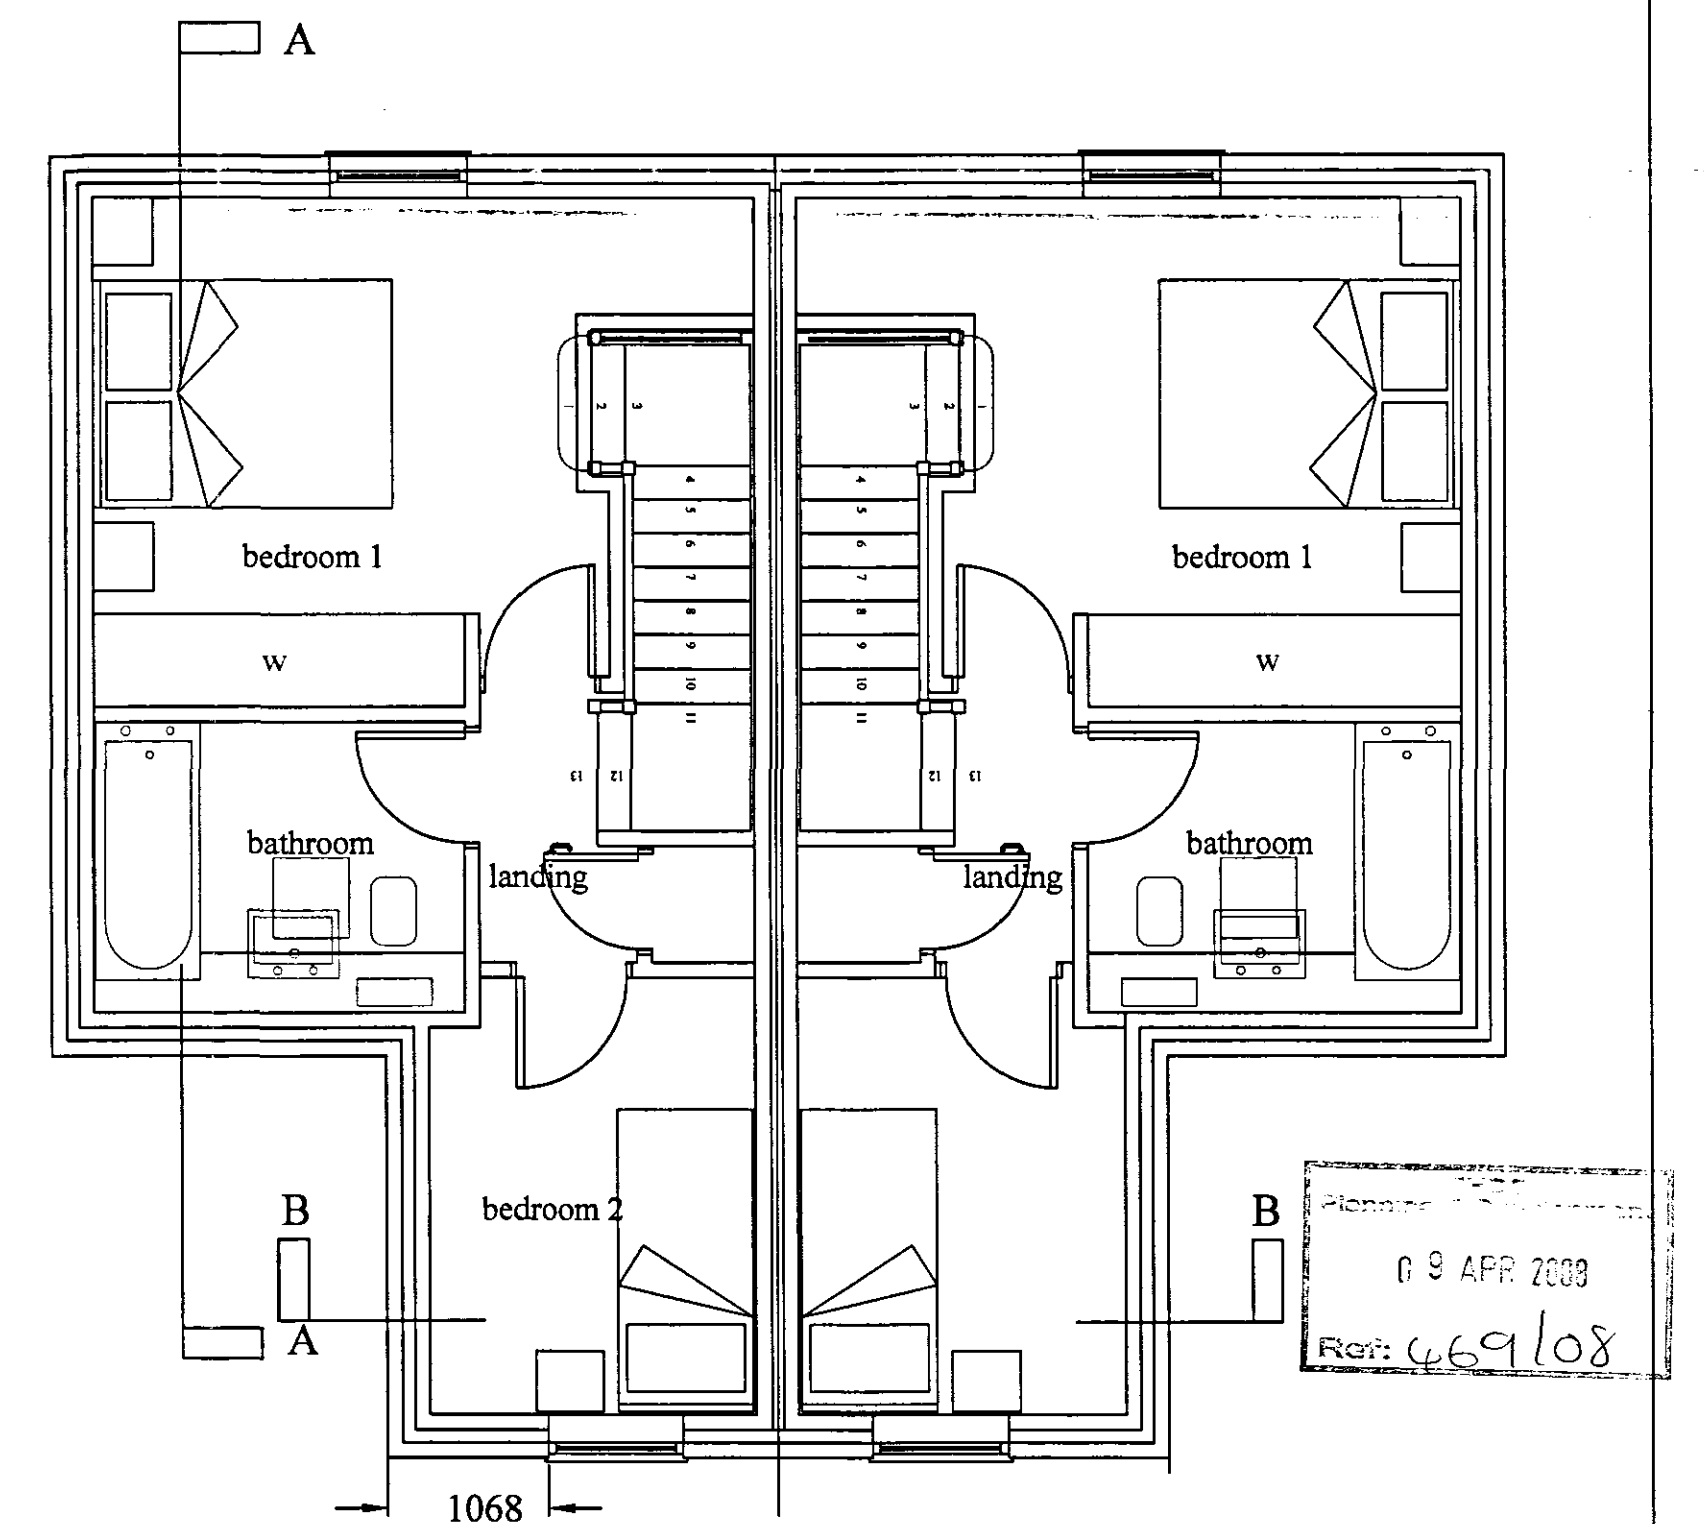


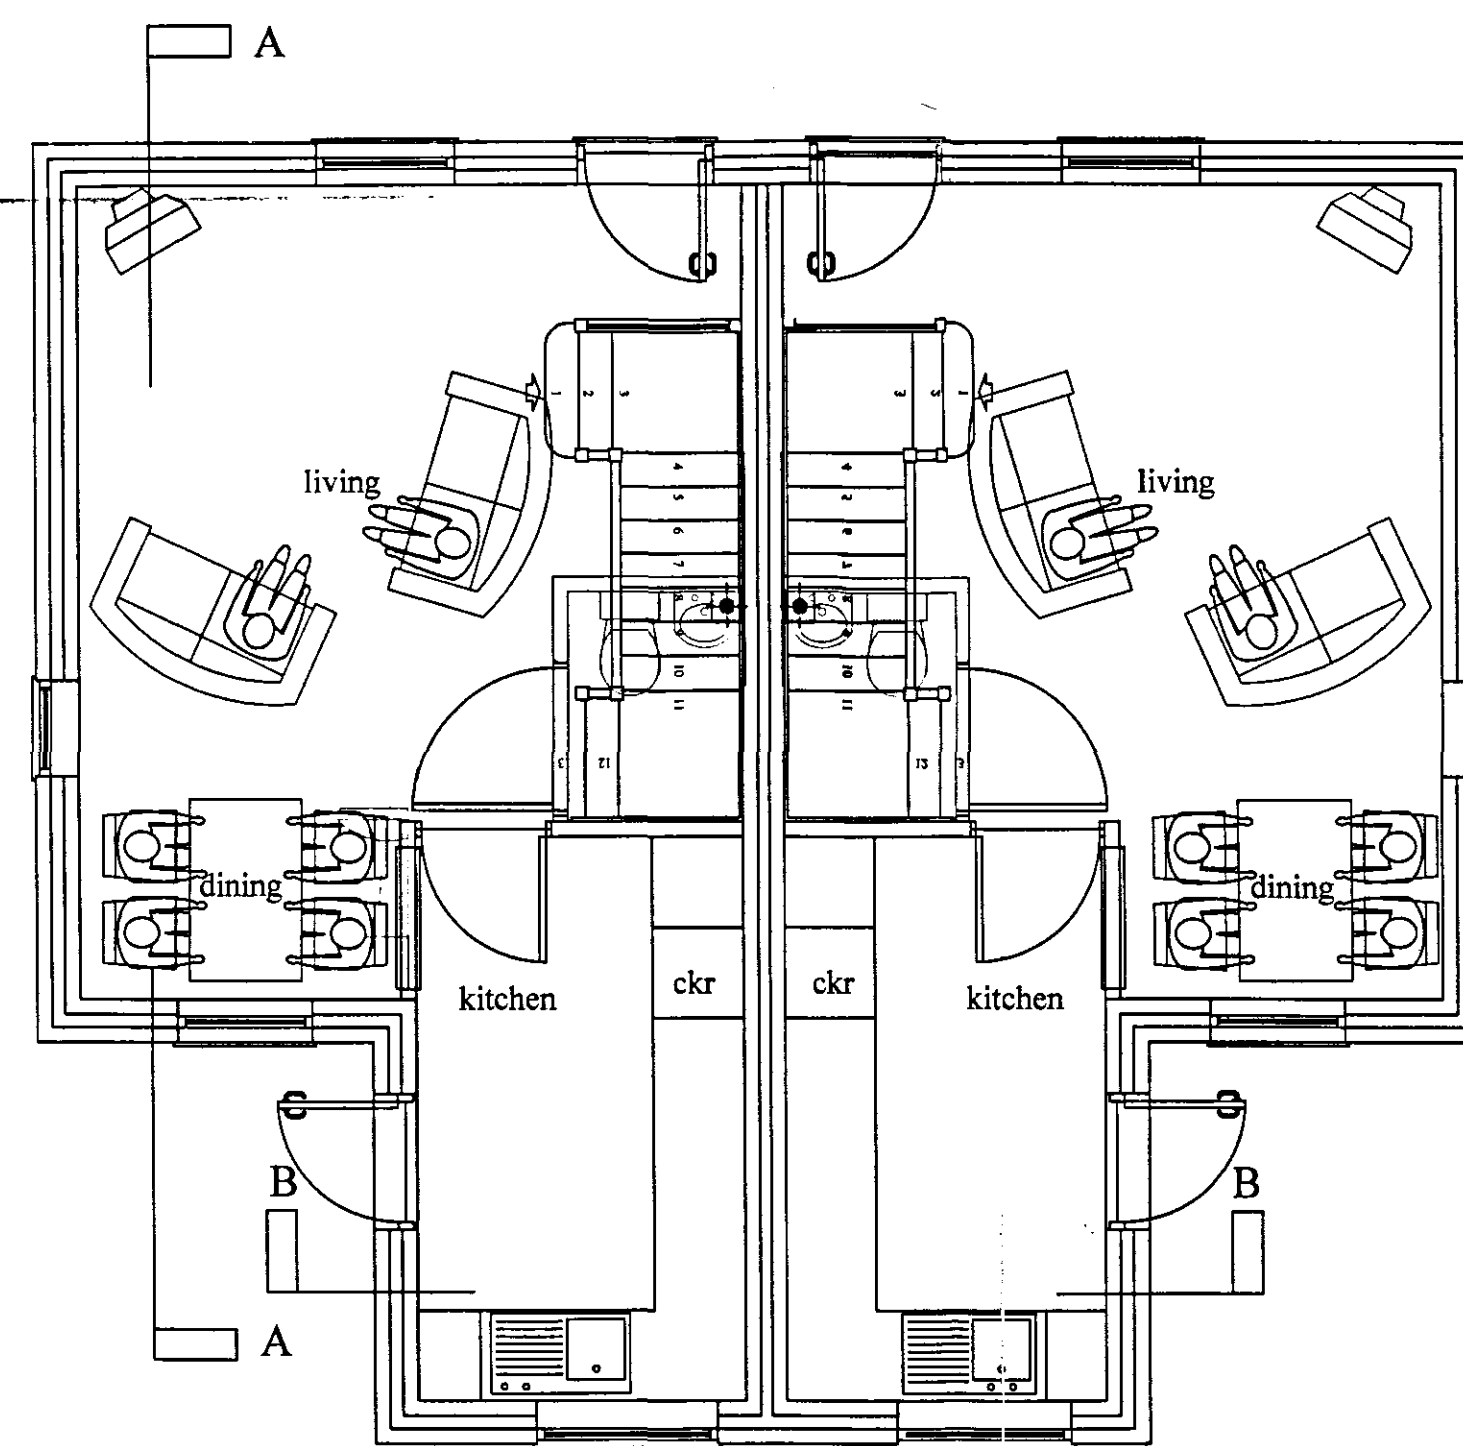

SUPERSEDED
RETAIN

s Yd

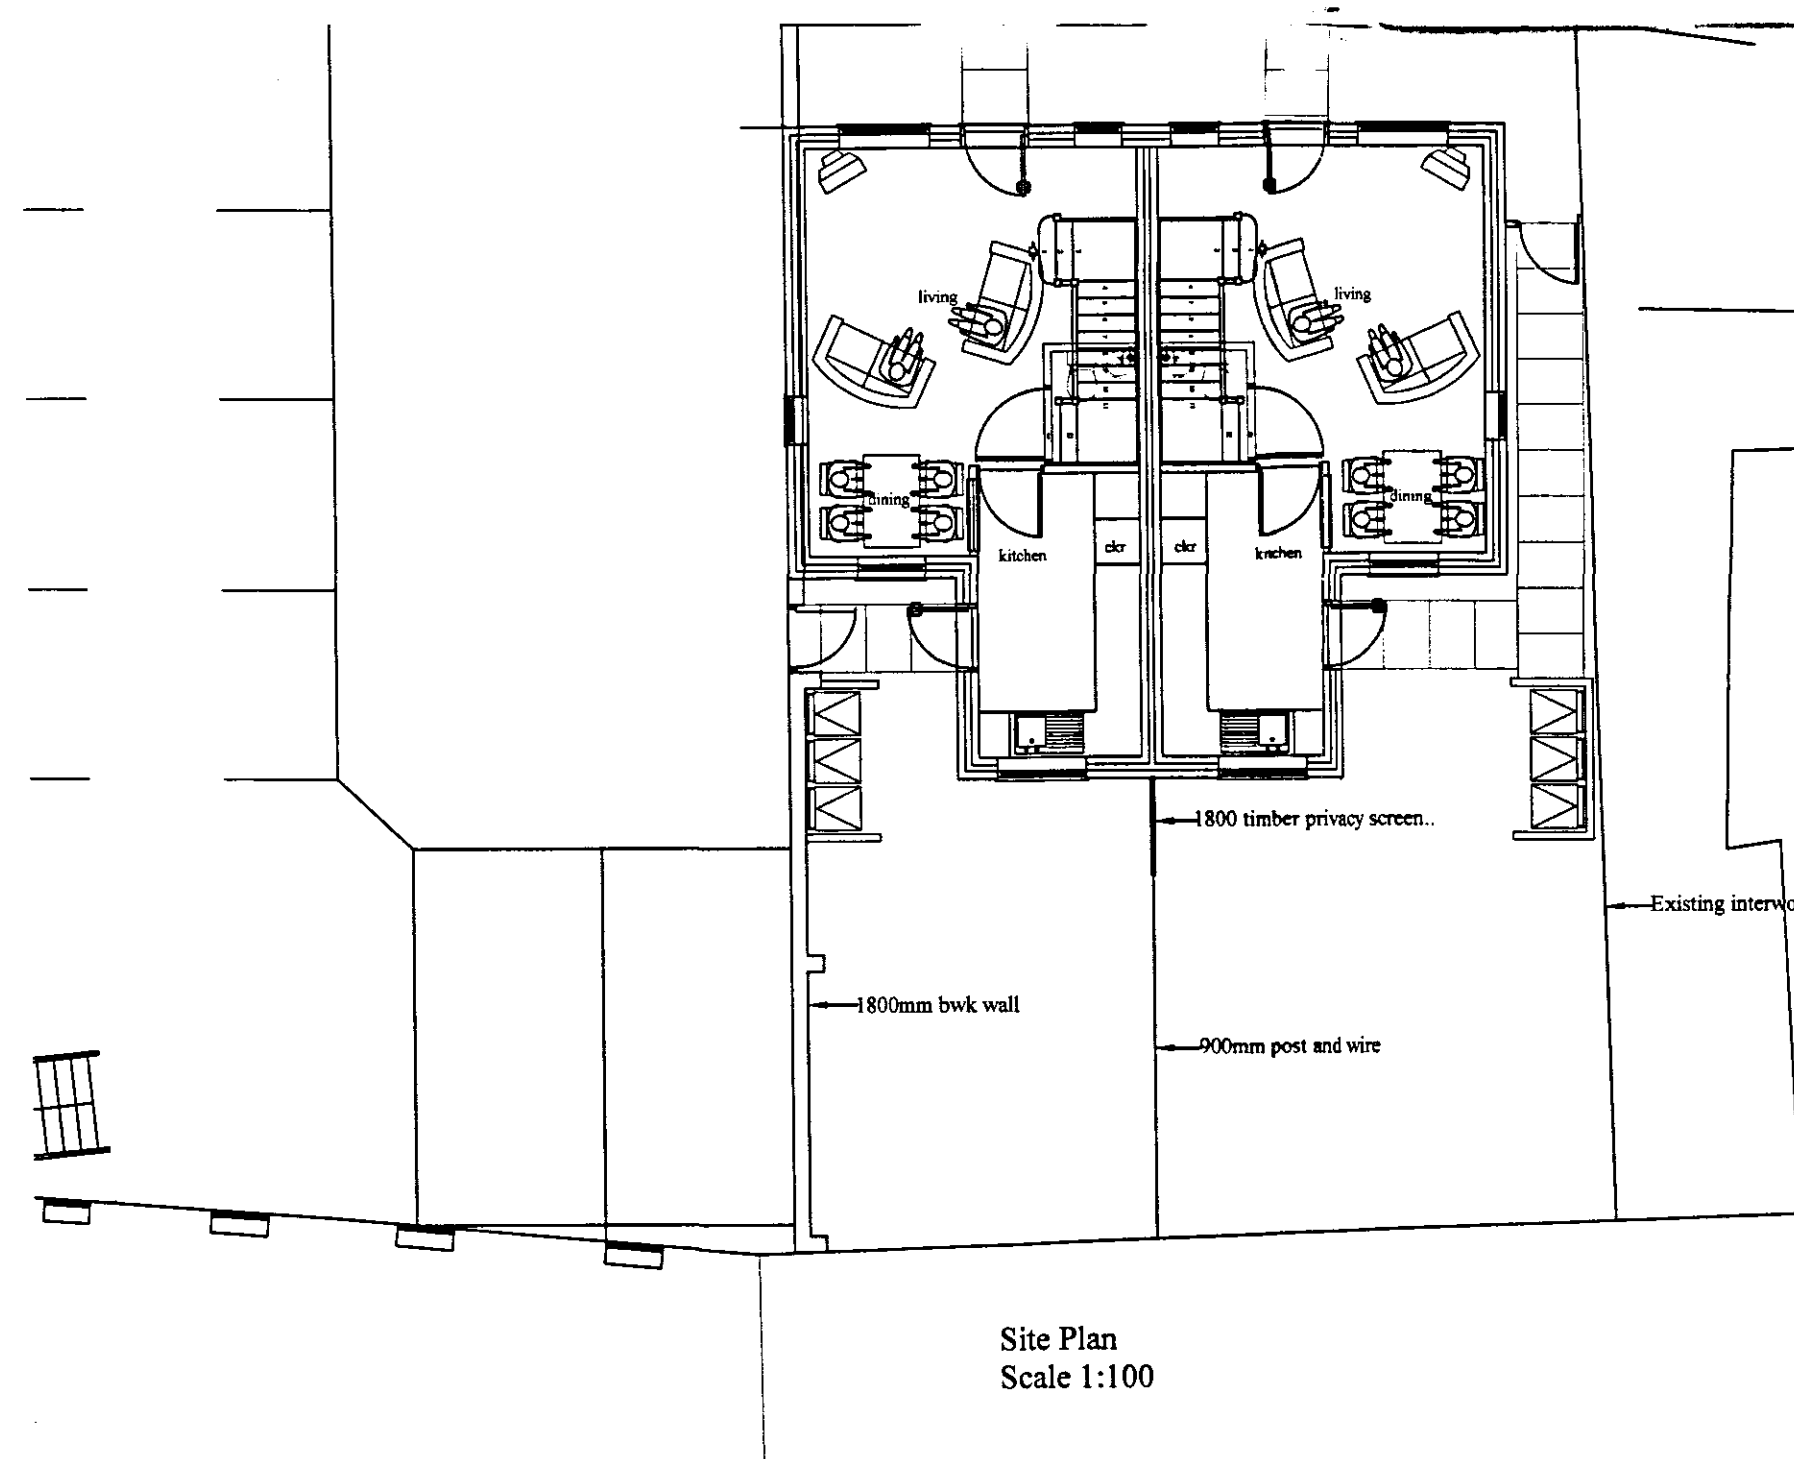

scale	1:50, 1:500, 1:100.	@ A1	date April 08	drawing title Scheme Proposals Semi Detached house type	project number / drawing number 89807-202	revision
date	revision					

project Proposed Residential Development for Mr R Fasulo to the rear of 11 to 13 North Street, Crowland	ACCENT & WILKINSON ARCHITECTS • LANDSCAPE ARCHITECTS TOWN PLANNERS • CONSERVATIONISTS Malborne House, 1 Benyon Grove, Herlington, Orton Malborne, Peterborough PE2 5ZJ Telephone: 01733 236666 Fax: 01733 236591 E-mail: admin@accentandwilkinson.co.uk
--	---