




SITE LAYOUT SUPERCEDED
SEE AMENDED LAYOUT
RECEIVED 23/6/08

NORTH ST

Abbeygate Rest Home

Location Plan
Scale 1:500

s Yd

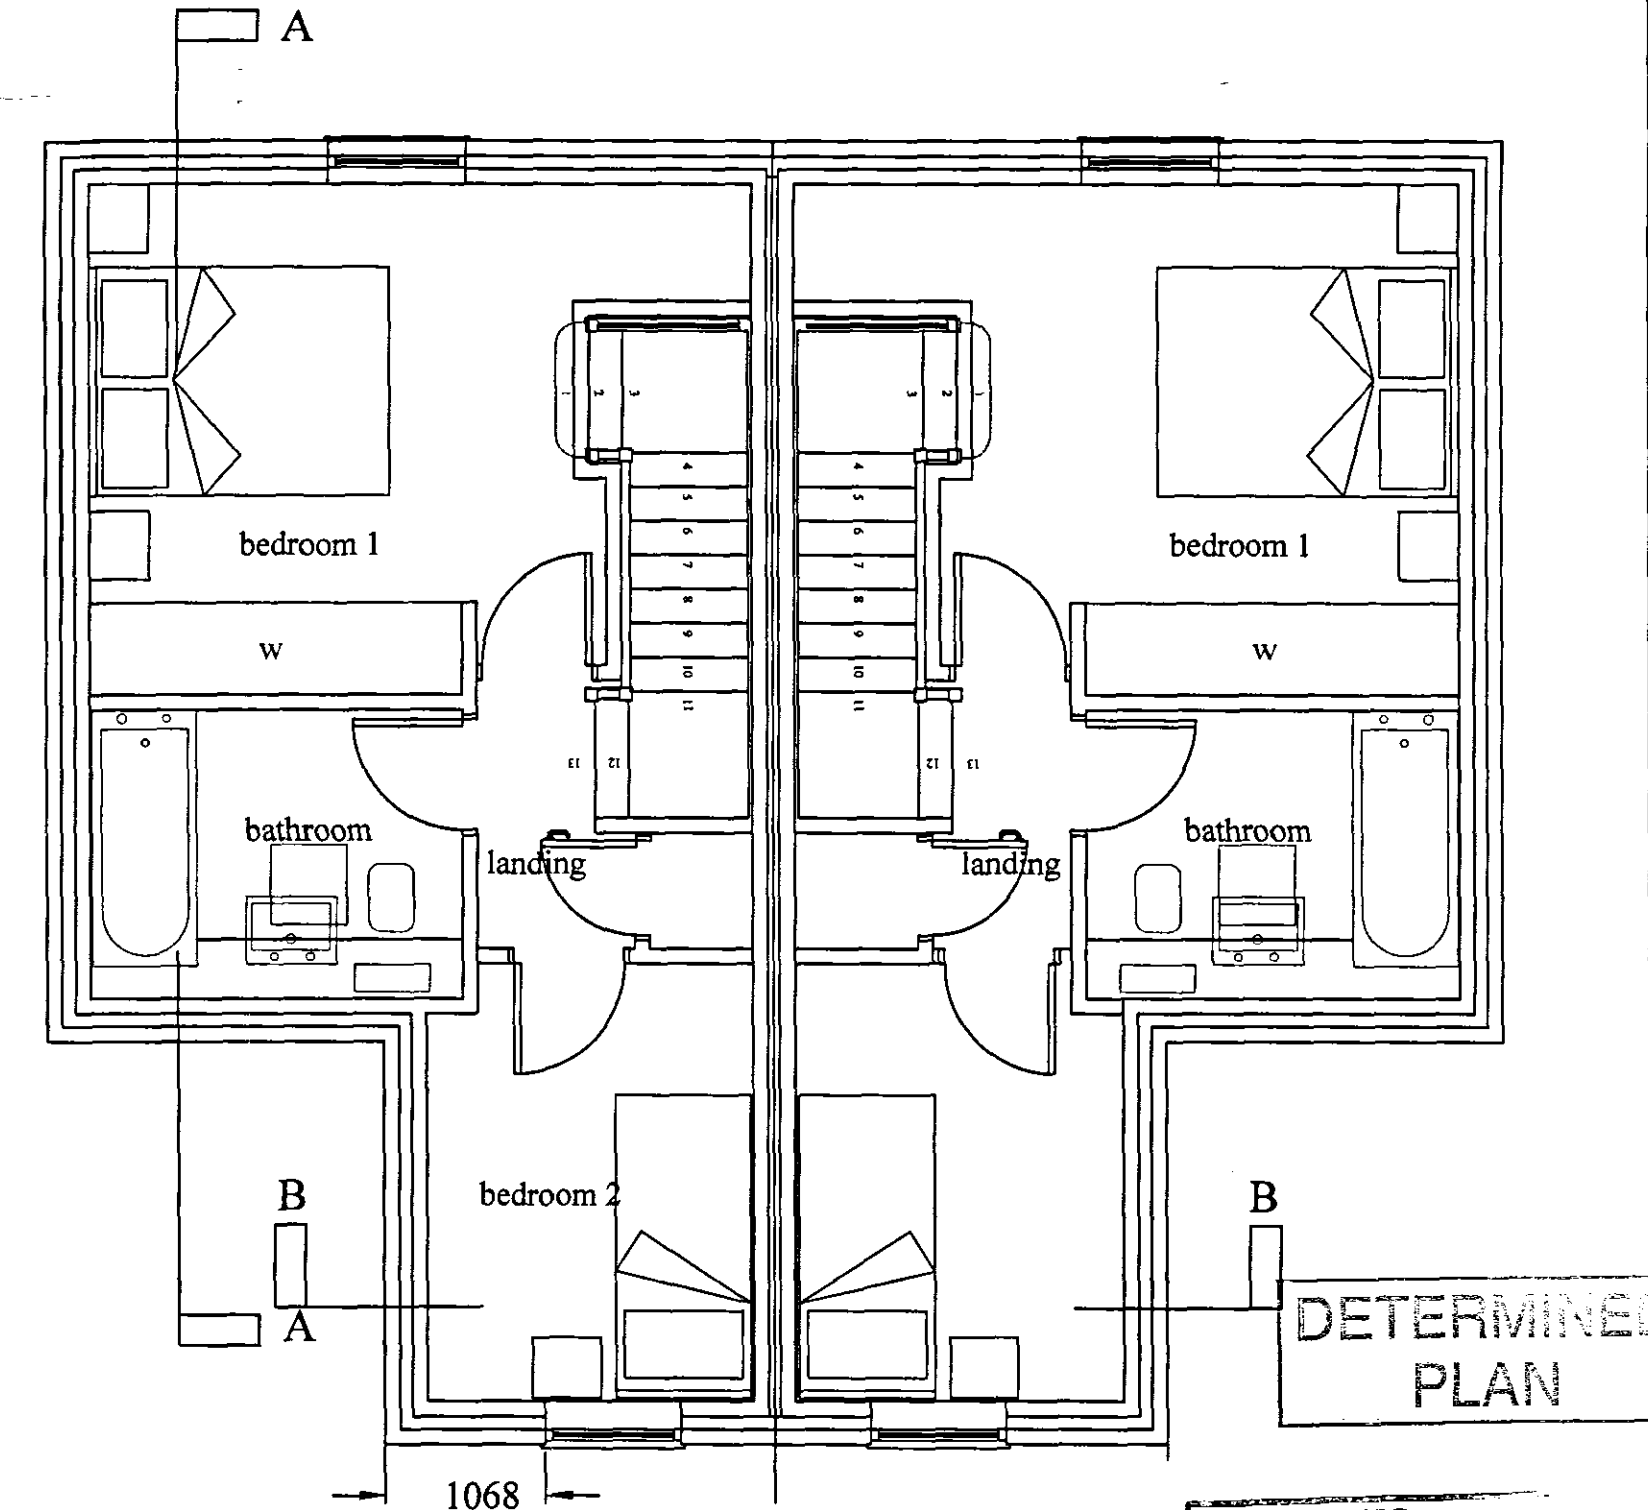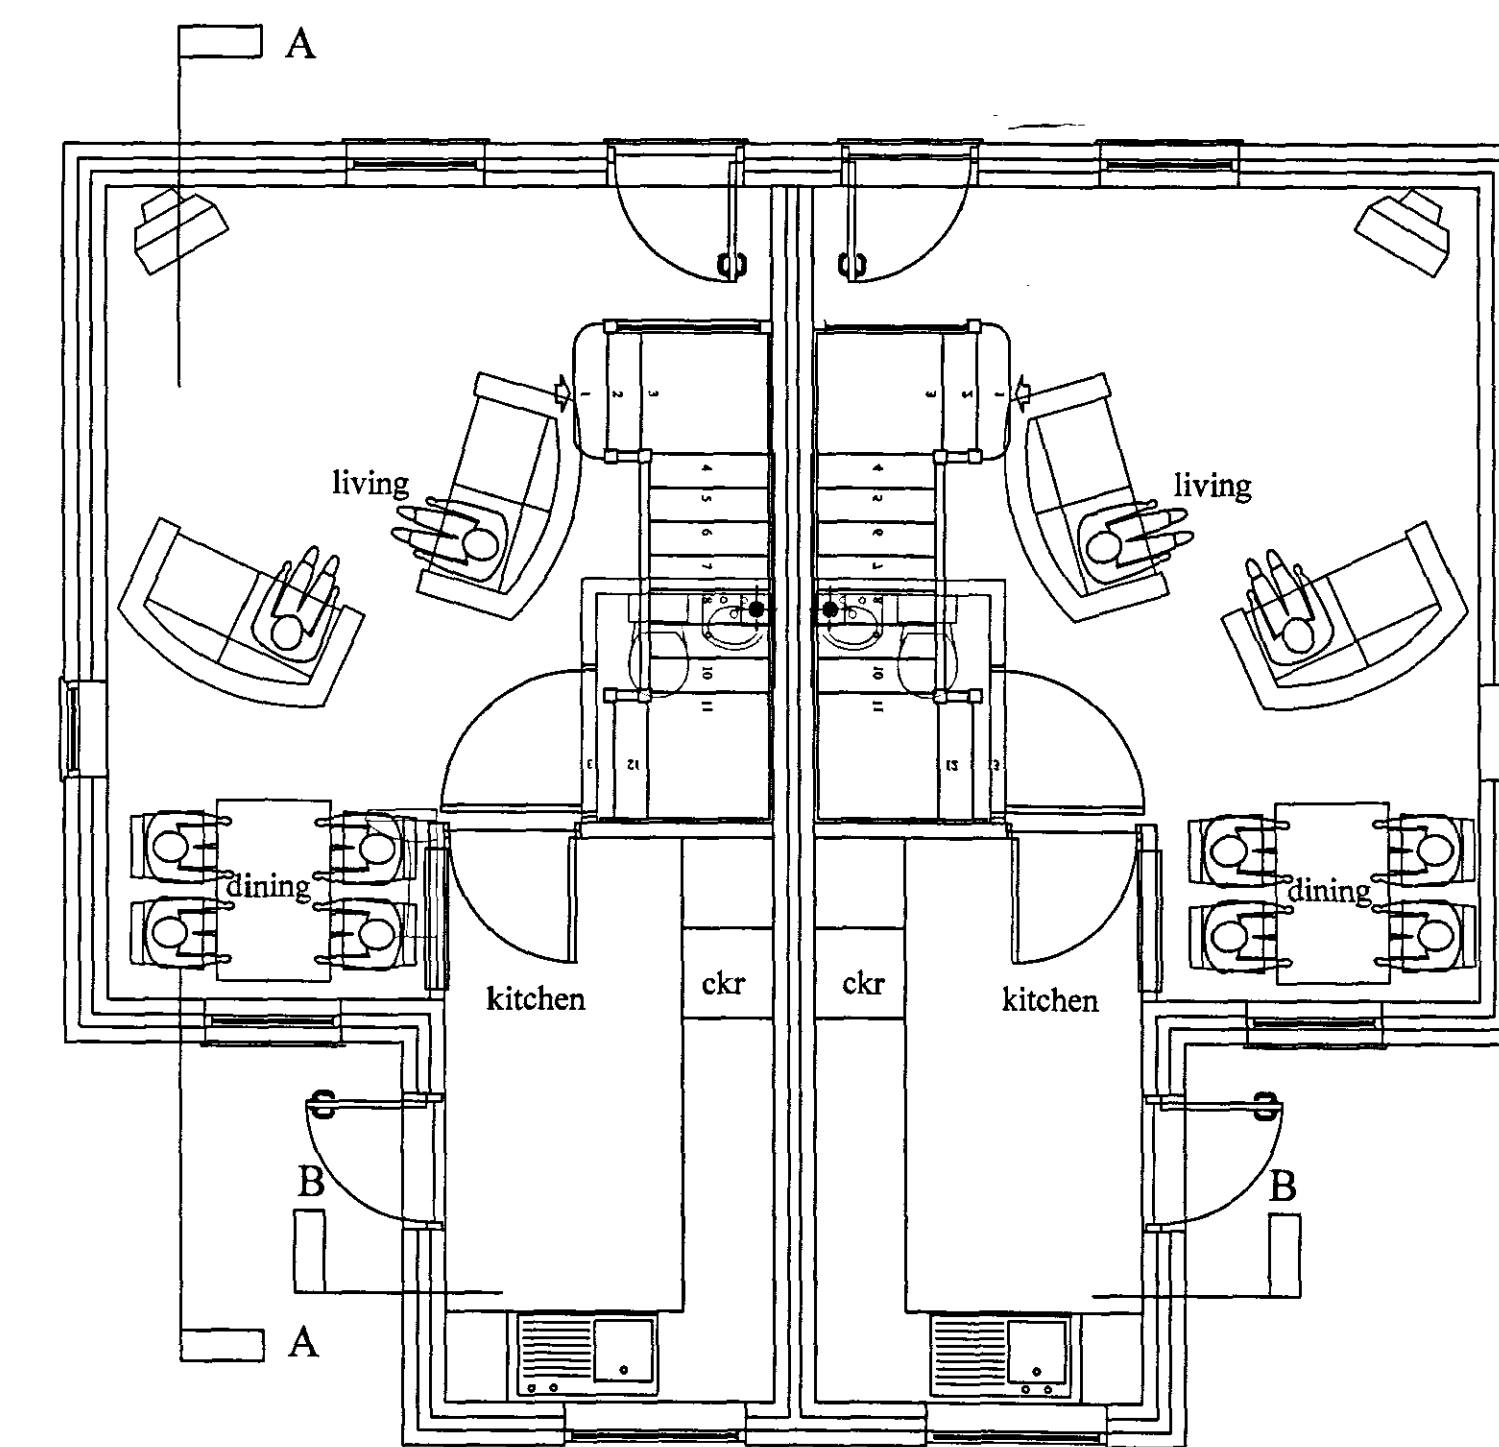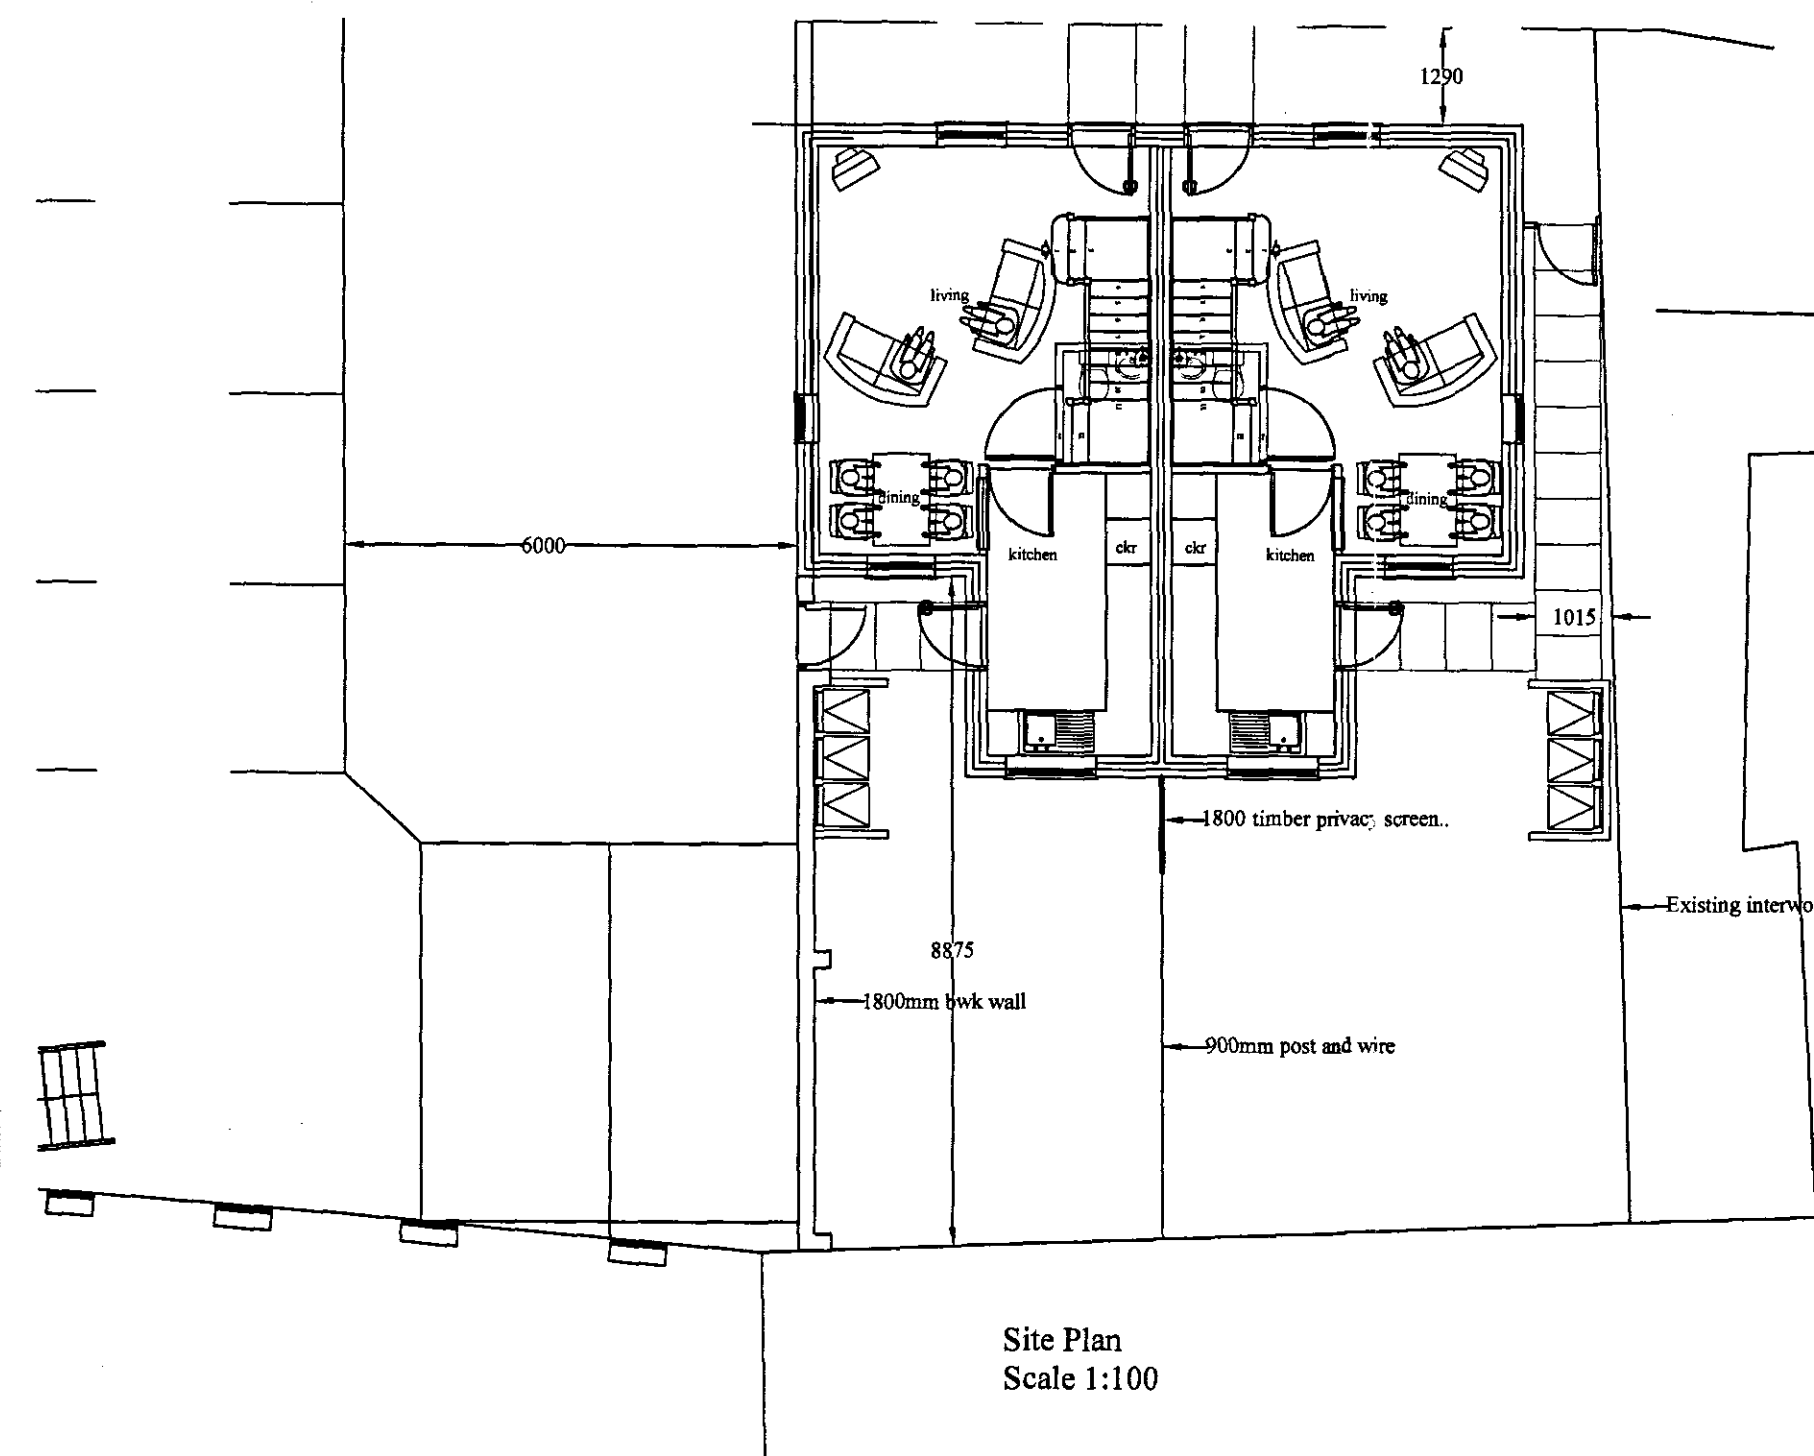

12 MAY 2008
0469108

		scale 1:50, 1:500, 1:100.	@ AI	date April 08	drawing title Scheme Proposals Semi Detached house type	project Proposed Residential Development for Mr R Fasulo to the rear of 11 to 13 North Street, Crowland	 ACCENT & WILKINSON ARCHITECTS • LANDSCAPE ARCHITECTS TOWN PLANNERS • CONSERVATIONISTS Malborne House, 1 Benyon Grove, Herlington, Orton Malborne, Peterborough PE2 3ZJ Telephone: 01733 236666 Fax: 01733 236591 E-mail: admin@accentandwilkinson.co.uk
		project number / drawing number 89807-202					
date	revision	revision					