
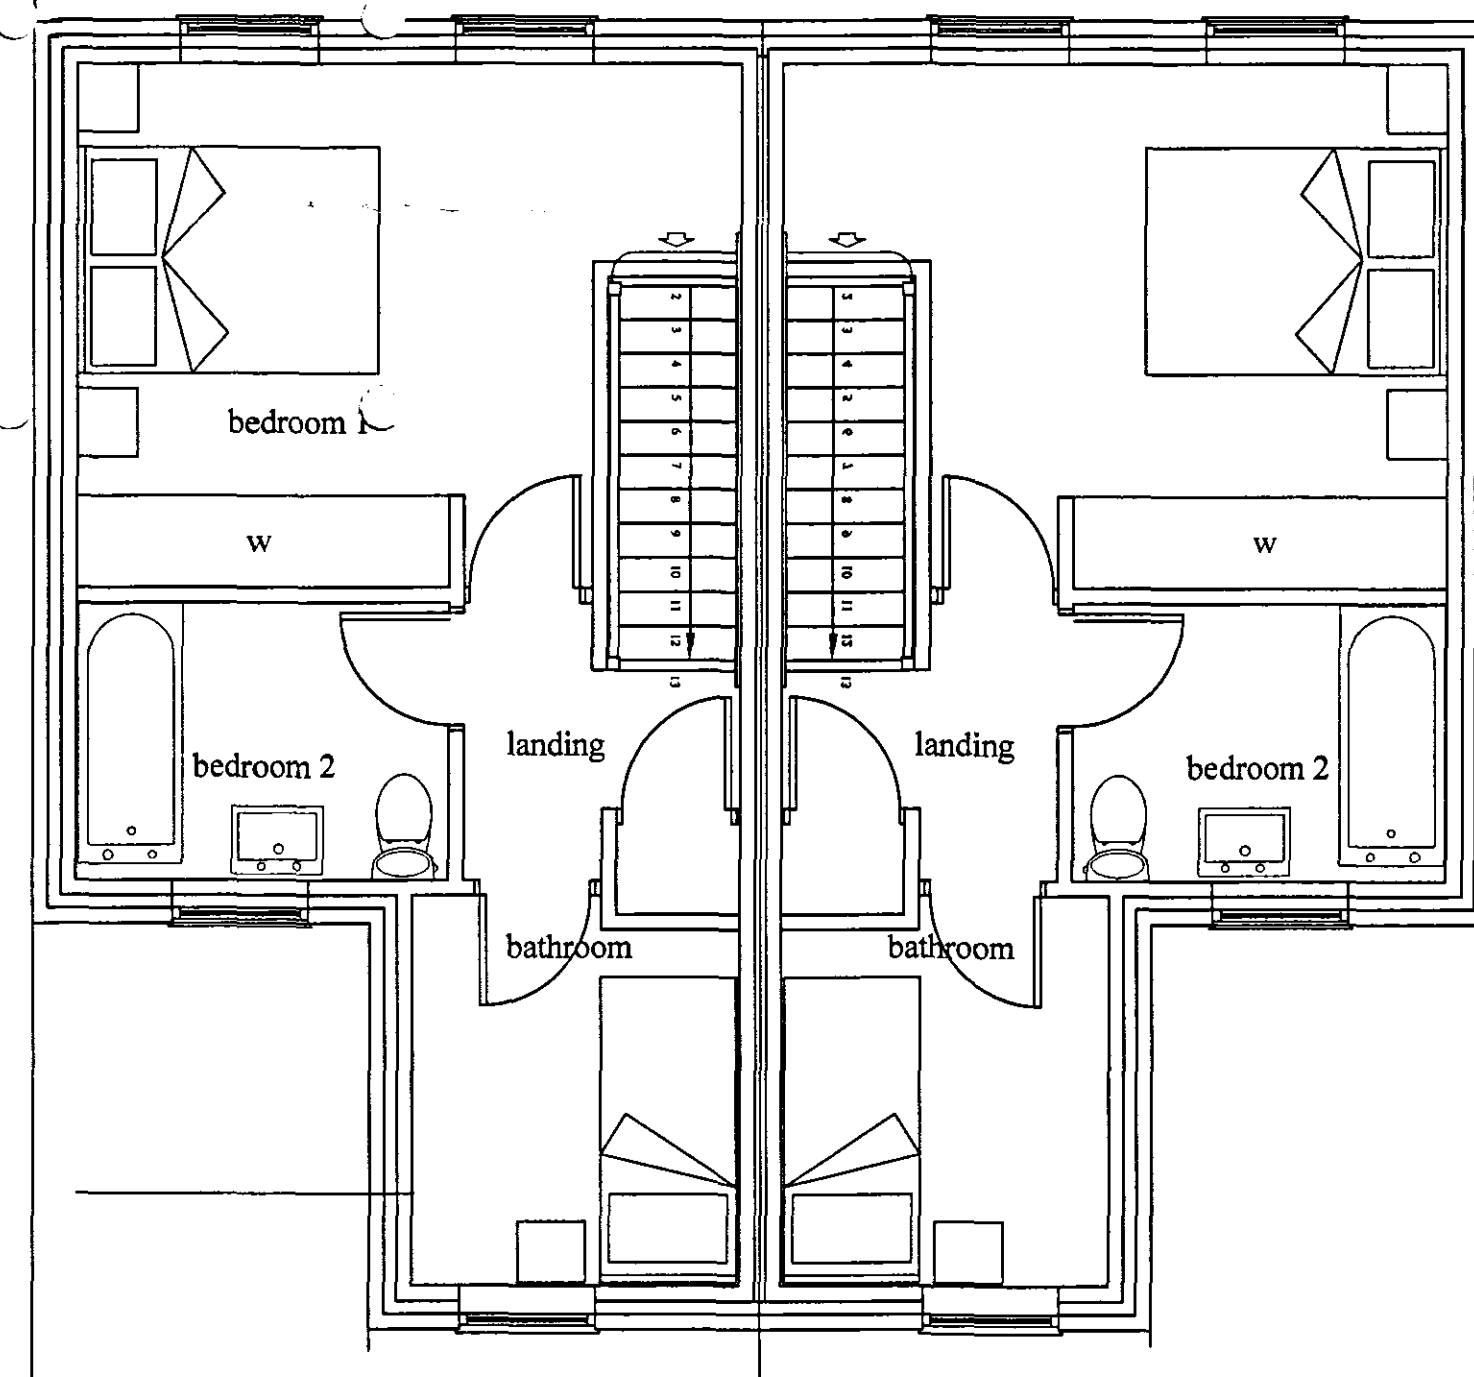
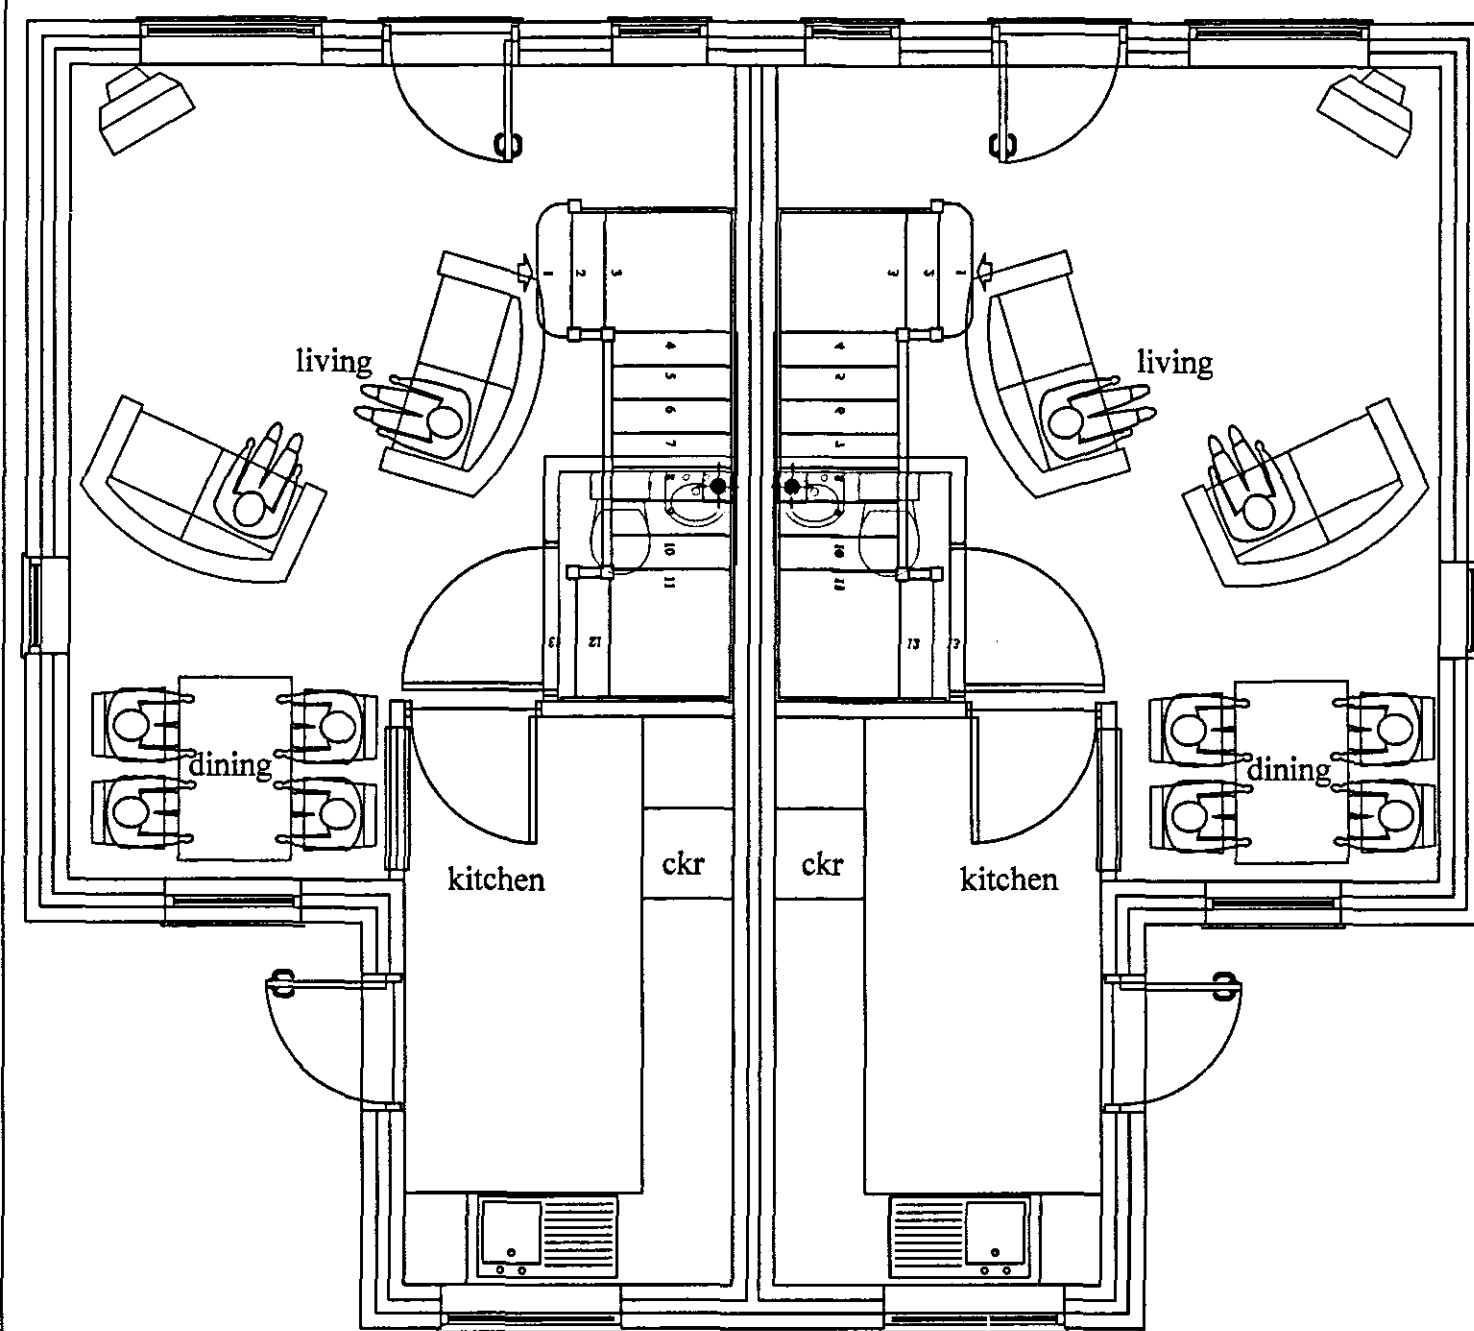
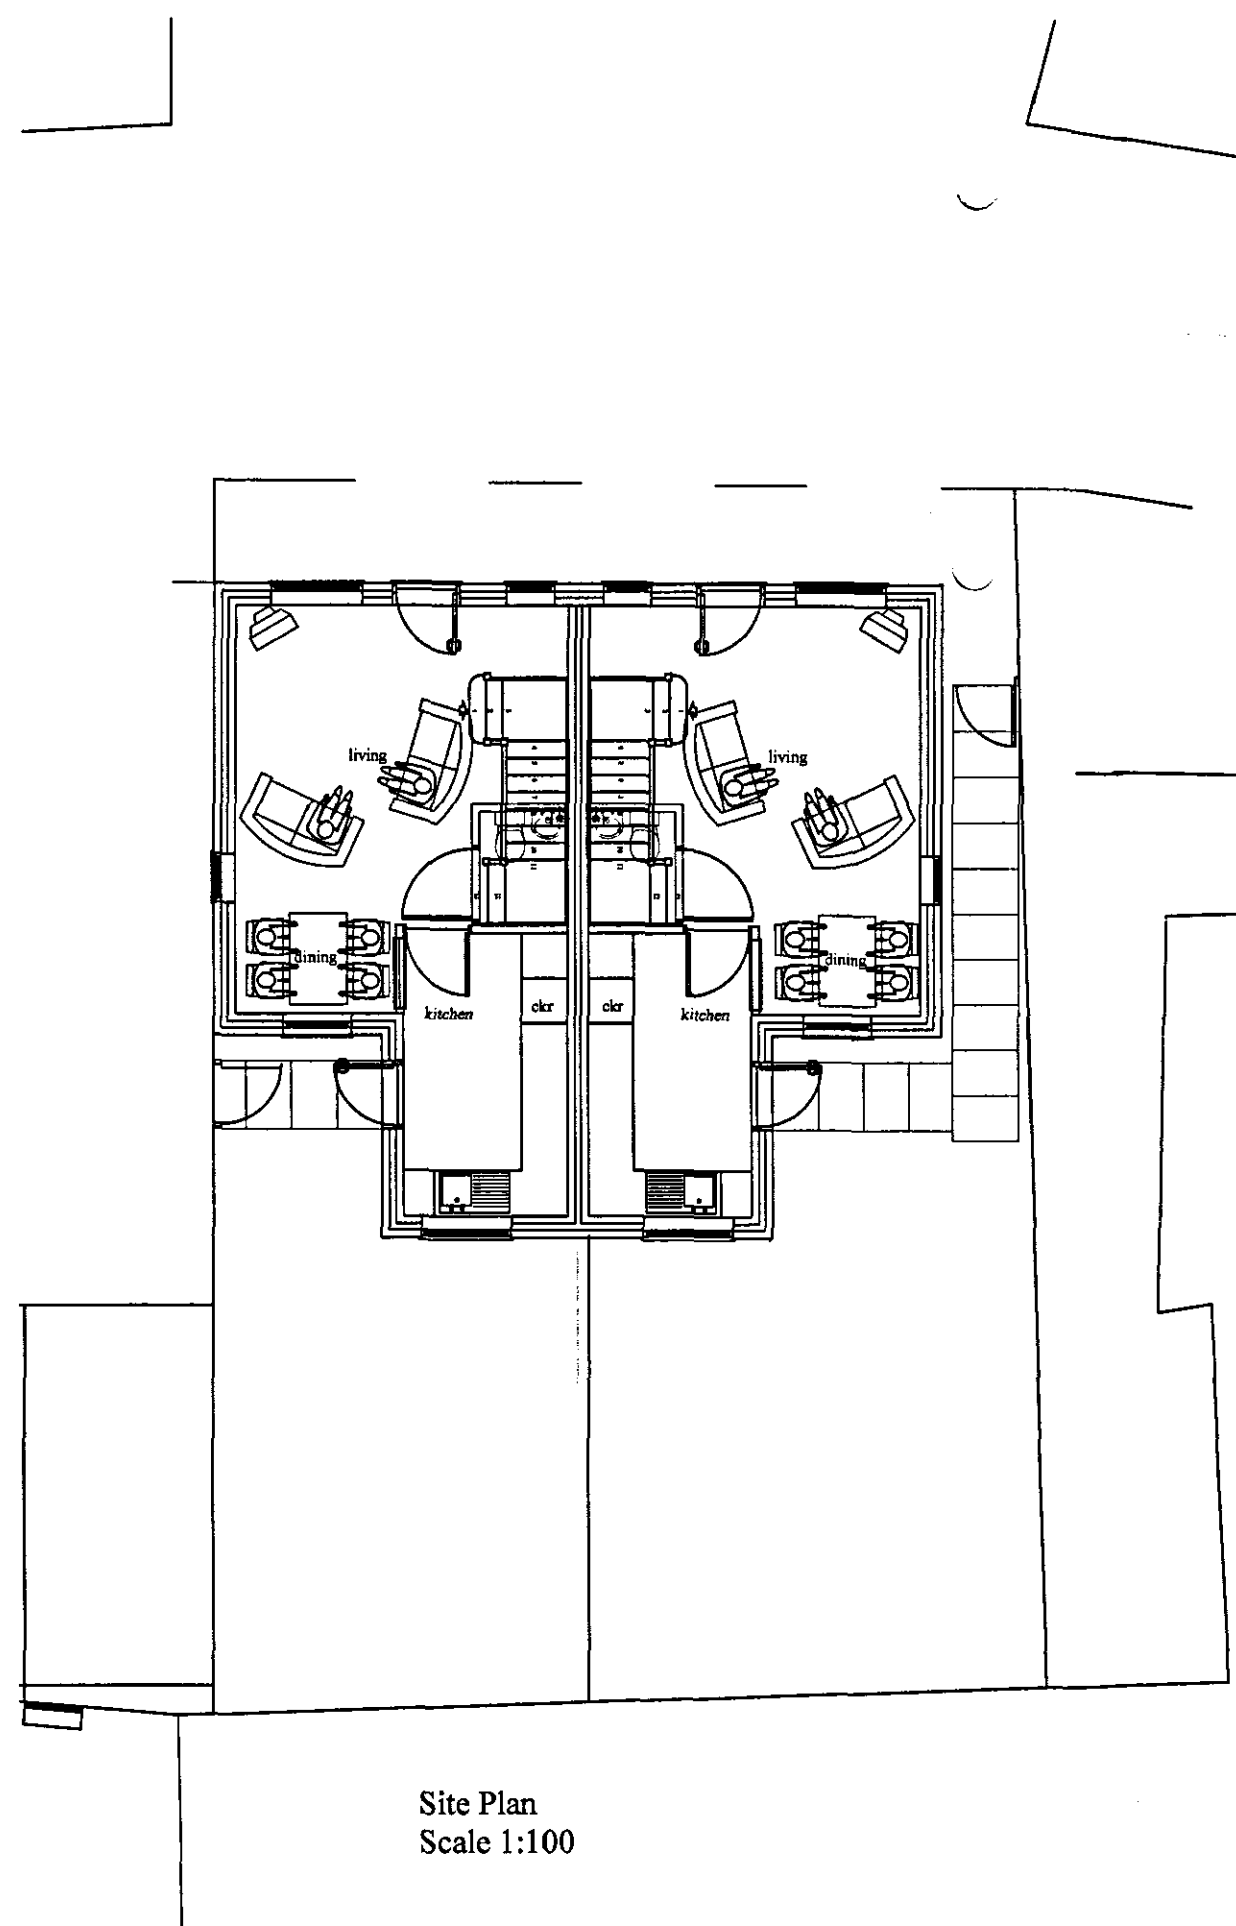
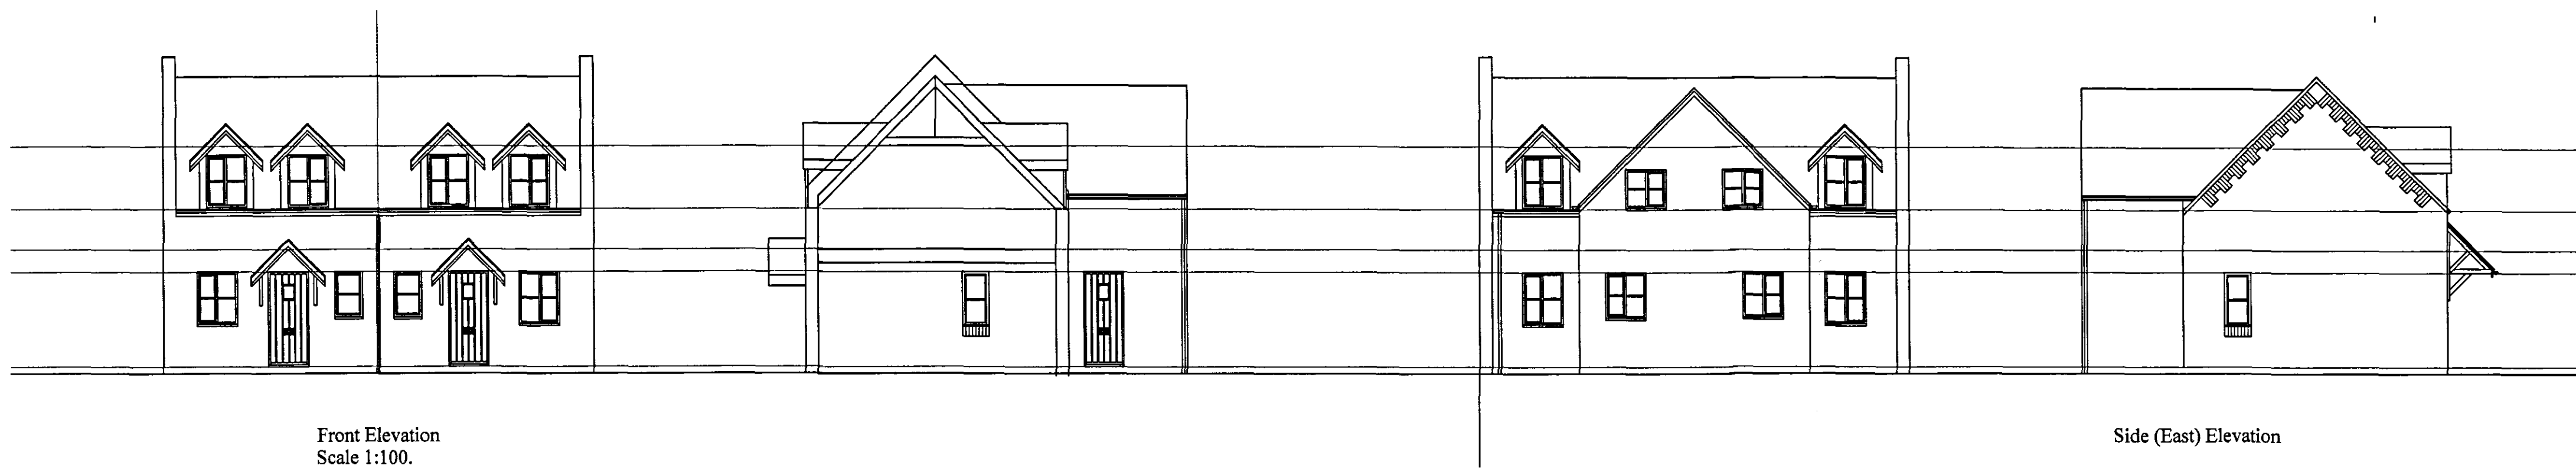
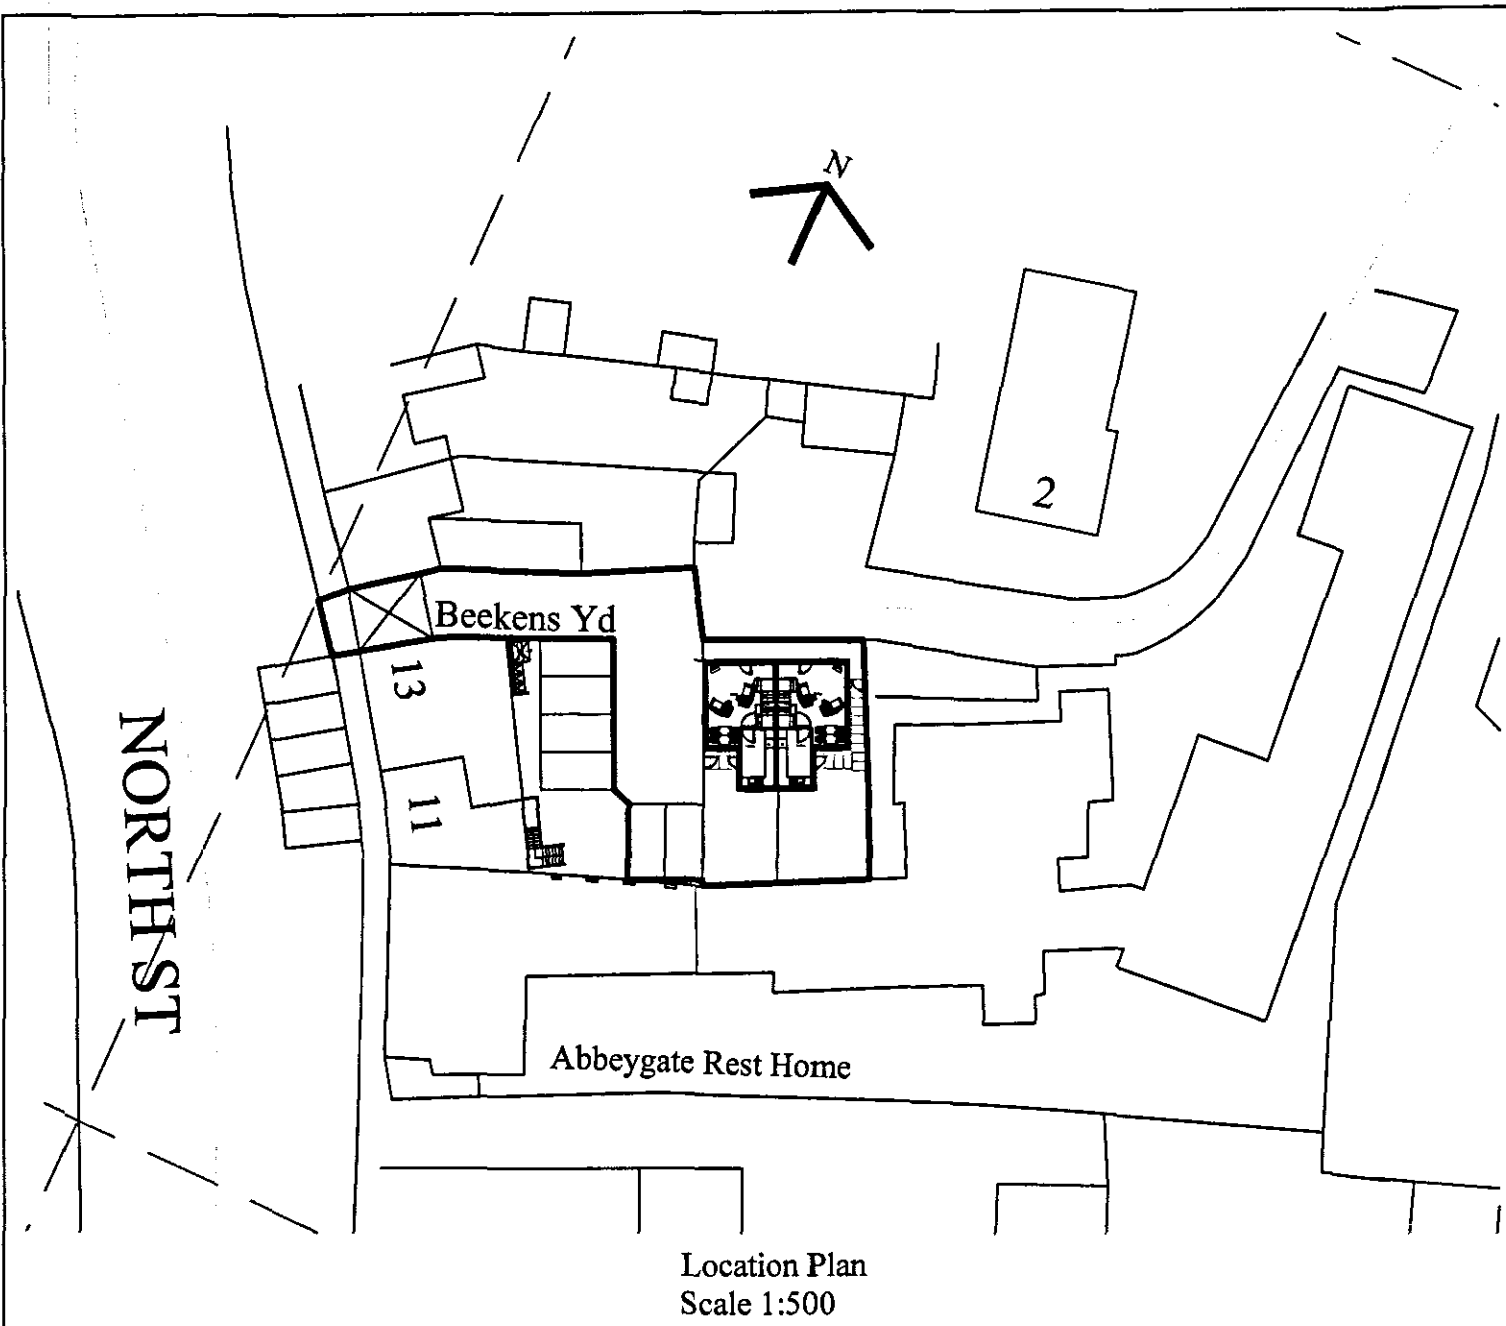


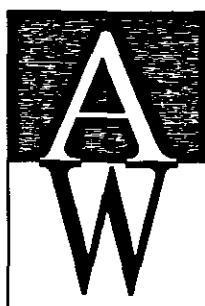

B	15/02/08	Re-design	scale	1:50, 1:500, 1:100.	@ A1	date	FEB 08	drawing title	Scheme Proposals Semi Detached house type	project	Proposed Residential Development for Mr R Fasulo to the rear of 11 to 13 North Street, Crowland	 ACCENT & WILKINSON ARCHITECTS-LANDSCAPE ARCHITECTS TOWN PLANNERS-CONSERVATIONISTS Malborne House, 1 Benyon Grove, Herlington, Orton Malborne, Peterborough PE2 5ZJ Telephone: 01733 236666 Fax: 01733 236591 E-mail: admin@accentandwilkinson.co.uk
	13/12/07	Re-design										
	date	revision										
			revision	A	B							