
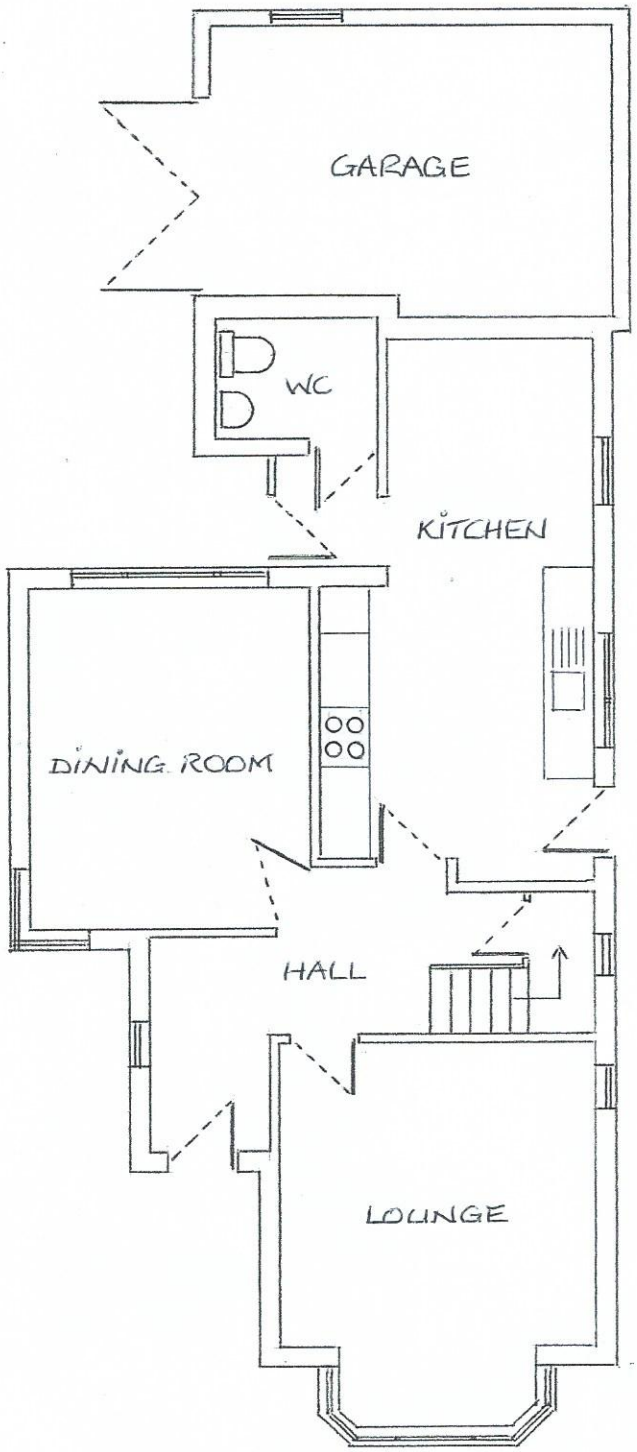


EXISTING GROUND FLOOR

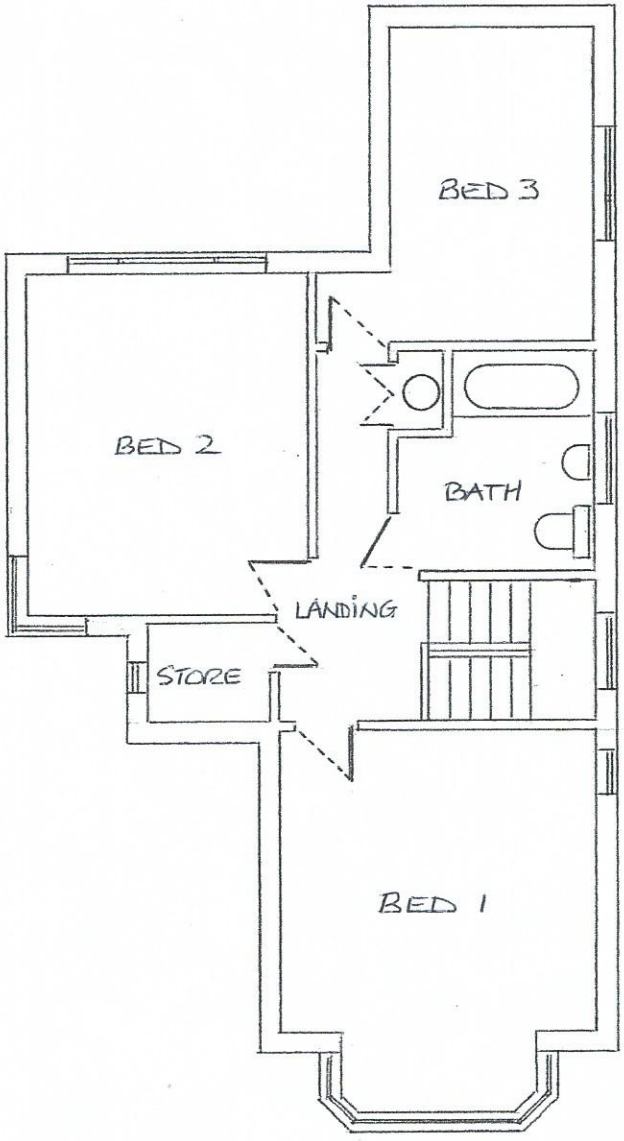


EXISTING FIRST FLOOR

EXISTING FLOOR PLANS FOR :-

MR & MRS GENEVER.

NORTHOLME. POSTLAND RD,

CROWLAND. LINCS. PE6 0JB.

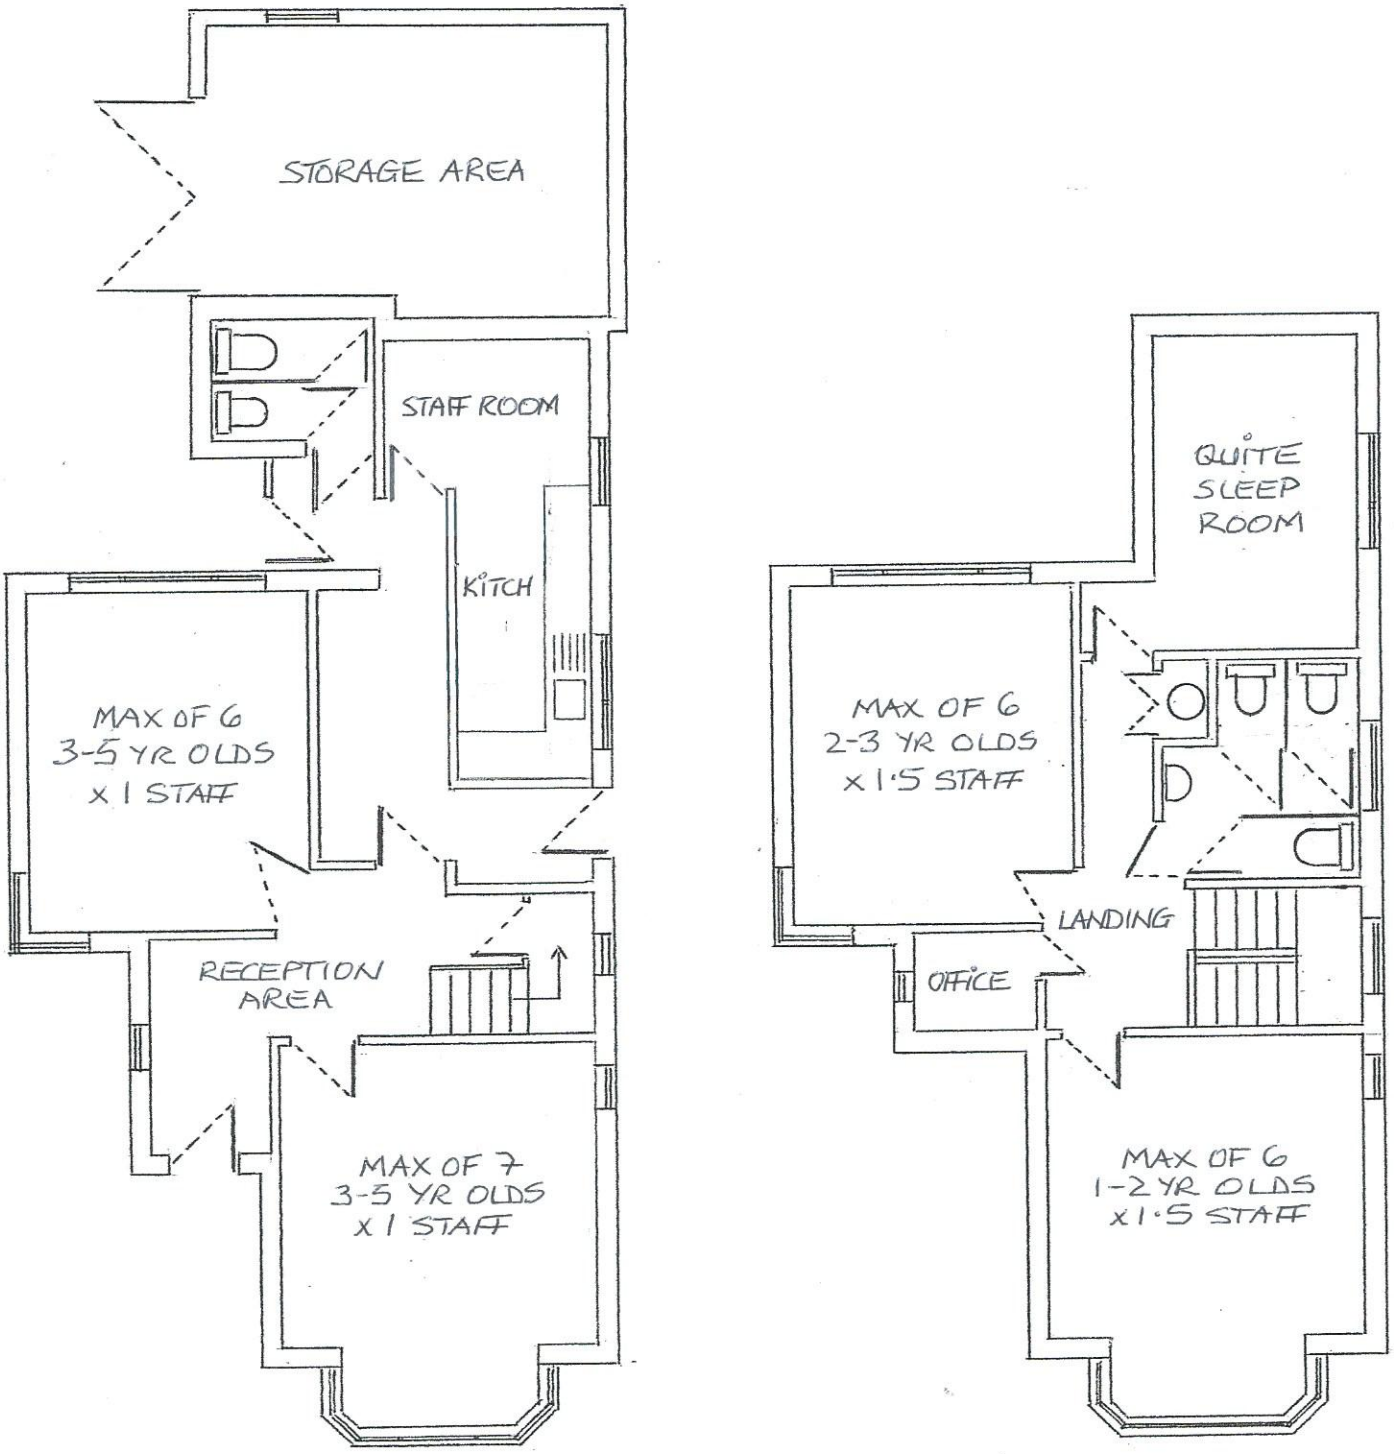


PROPOSED CHANGE OF USE

FLOOR PLANS FOR :-


MR & MRS GENEVER.

NORTHOLME. POSTLAND RD.

CROWLAND. LINCS PE6 0JB.

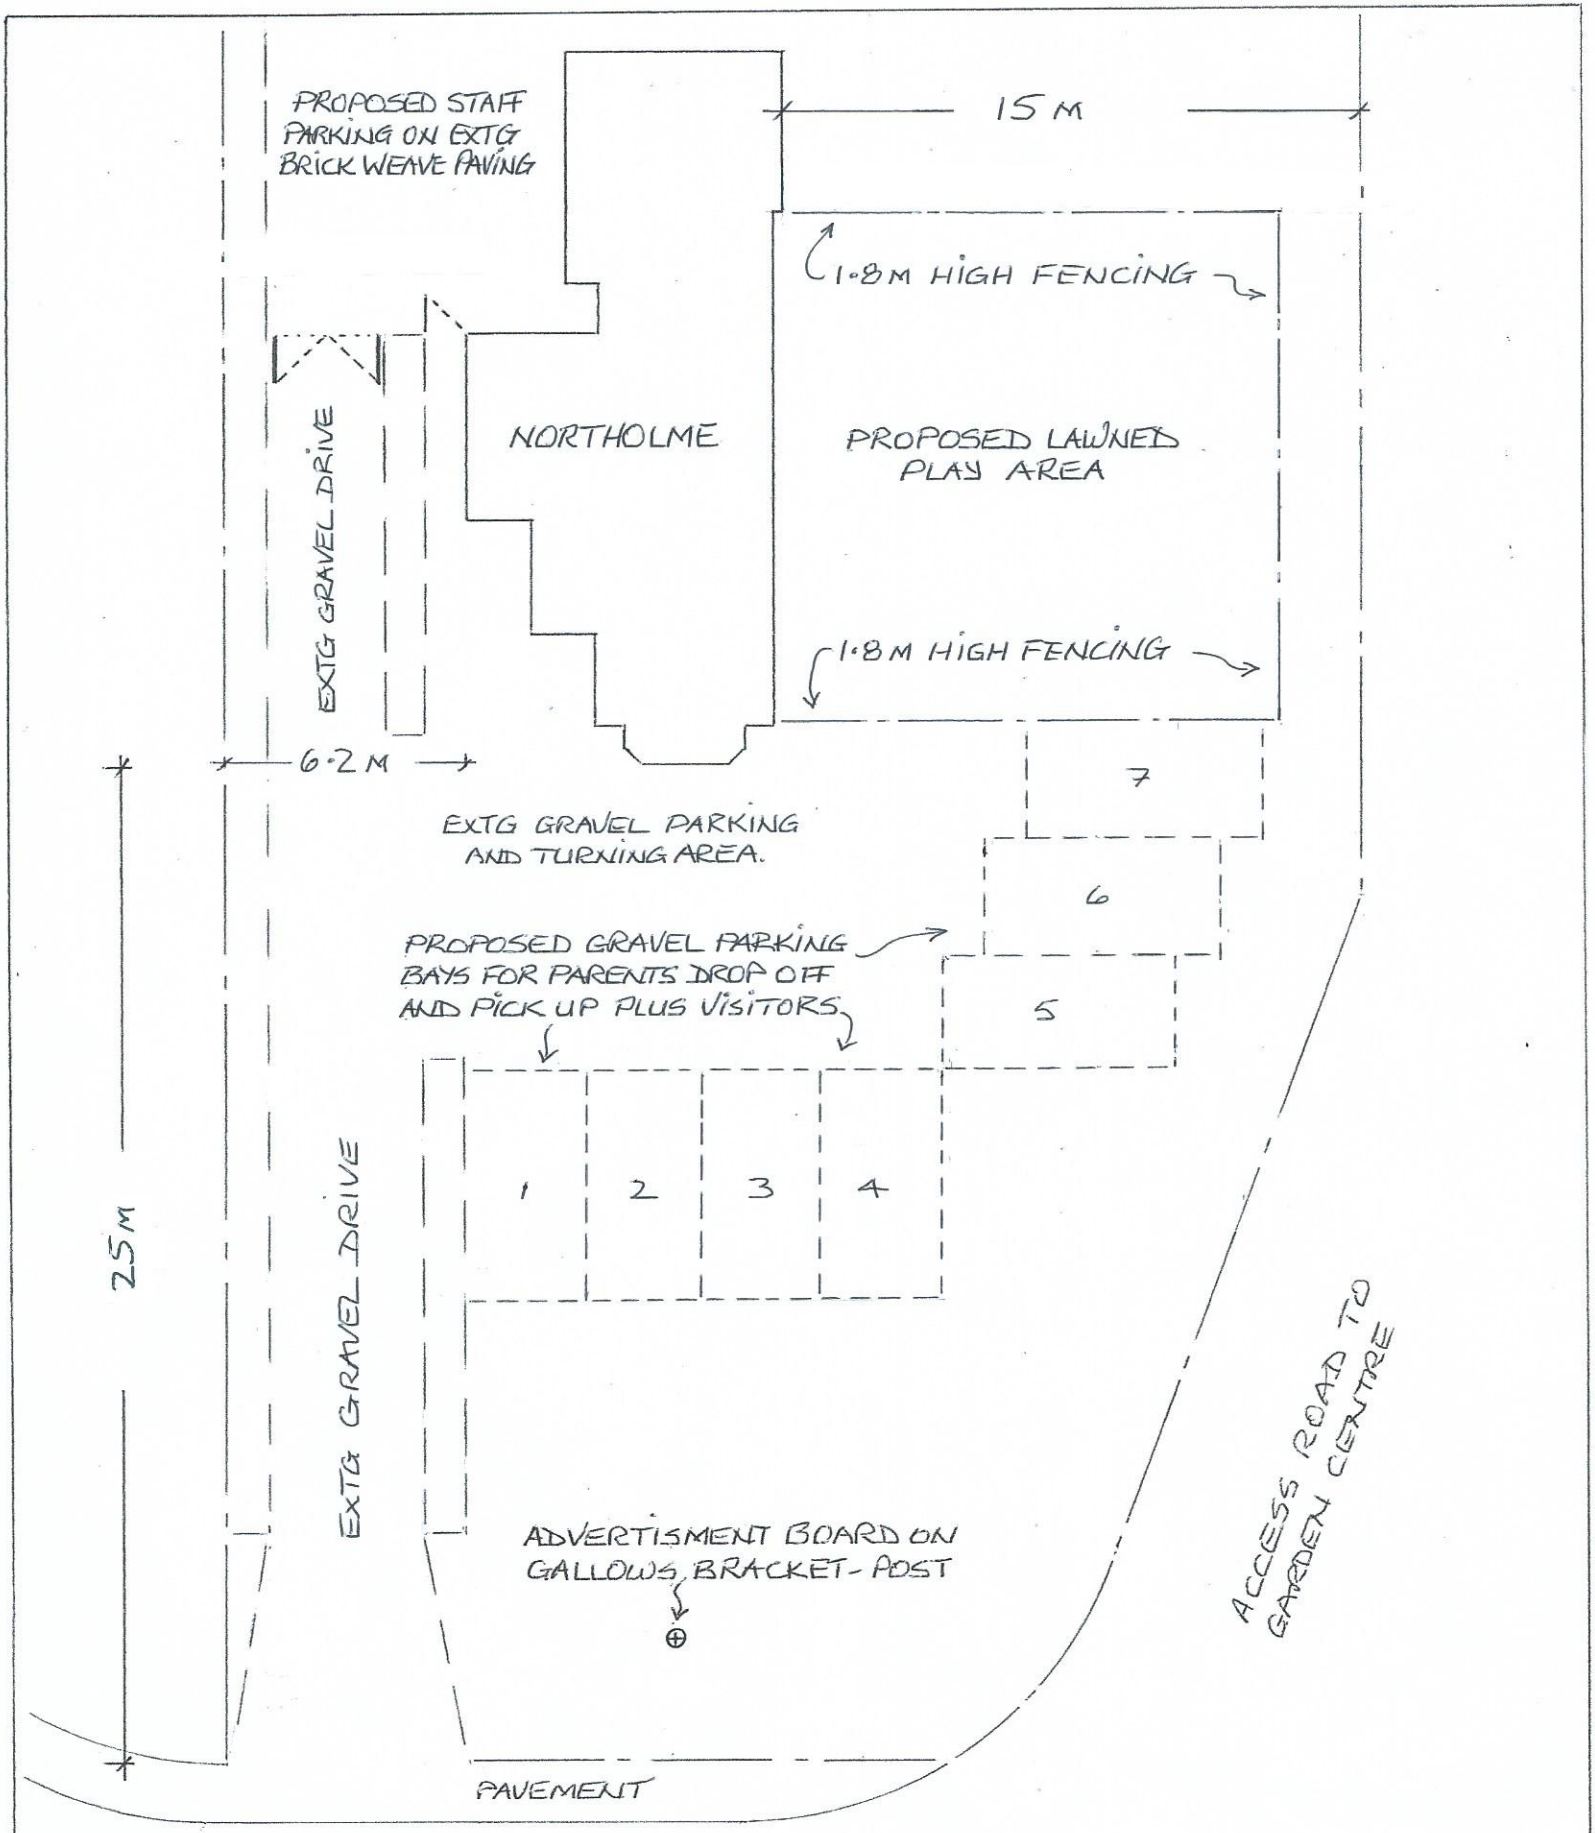


PART FRONT SITE PLAN WITH EXISTING VEHICLE ACCESS & PROPOSED PARKING FOR MR & MRS GENEVER. NORTHOLME. POSTLAND ROAD.

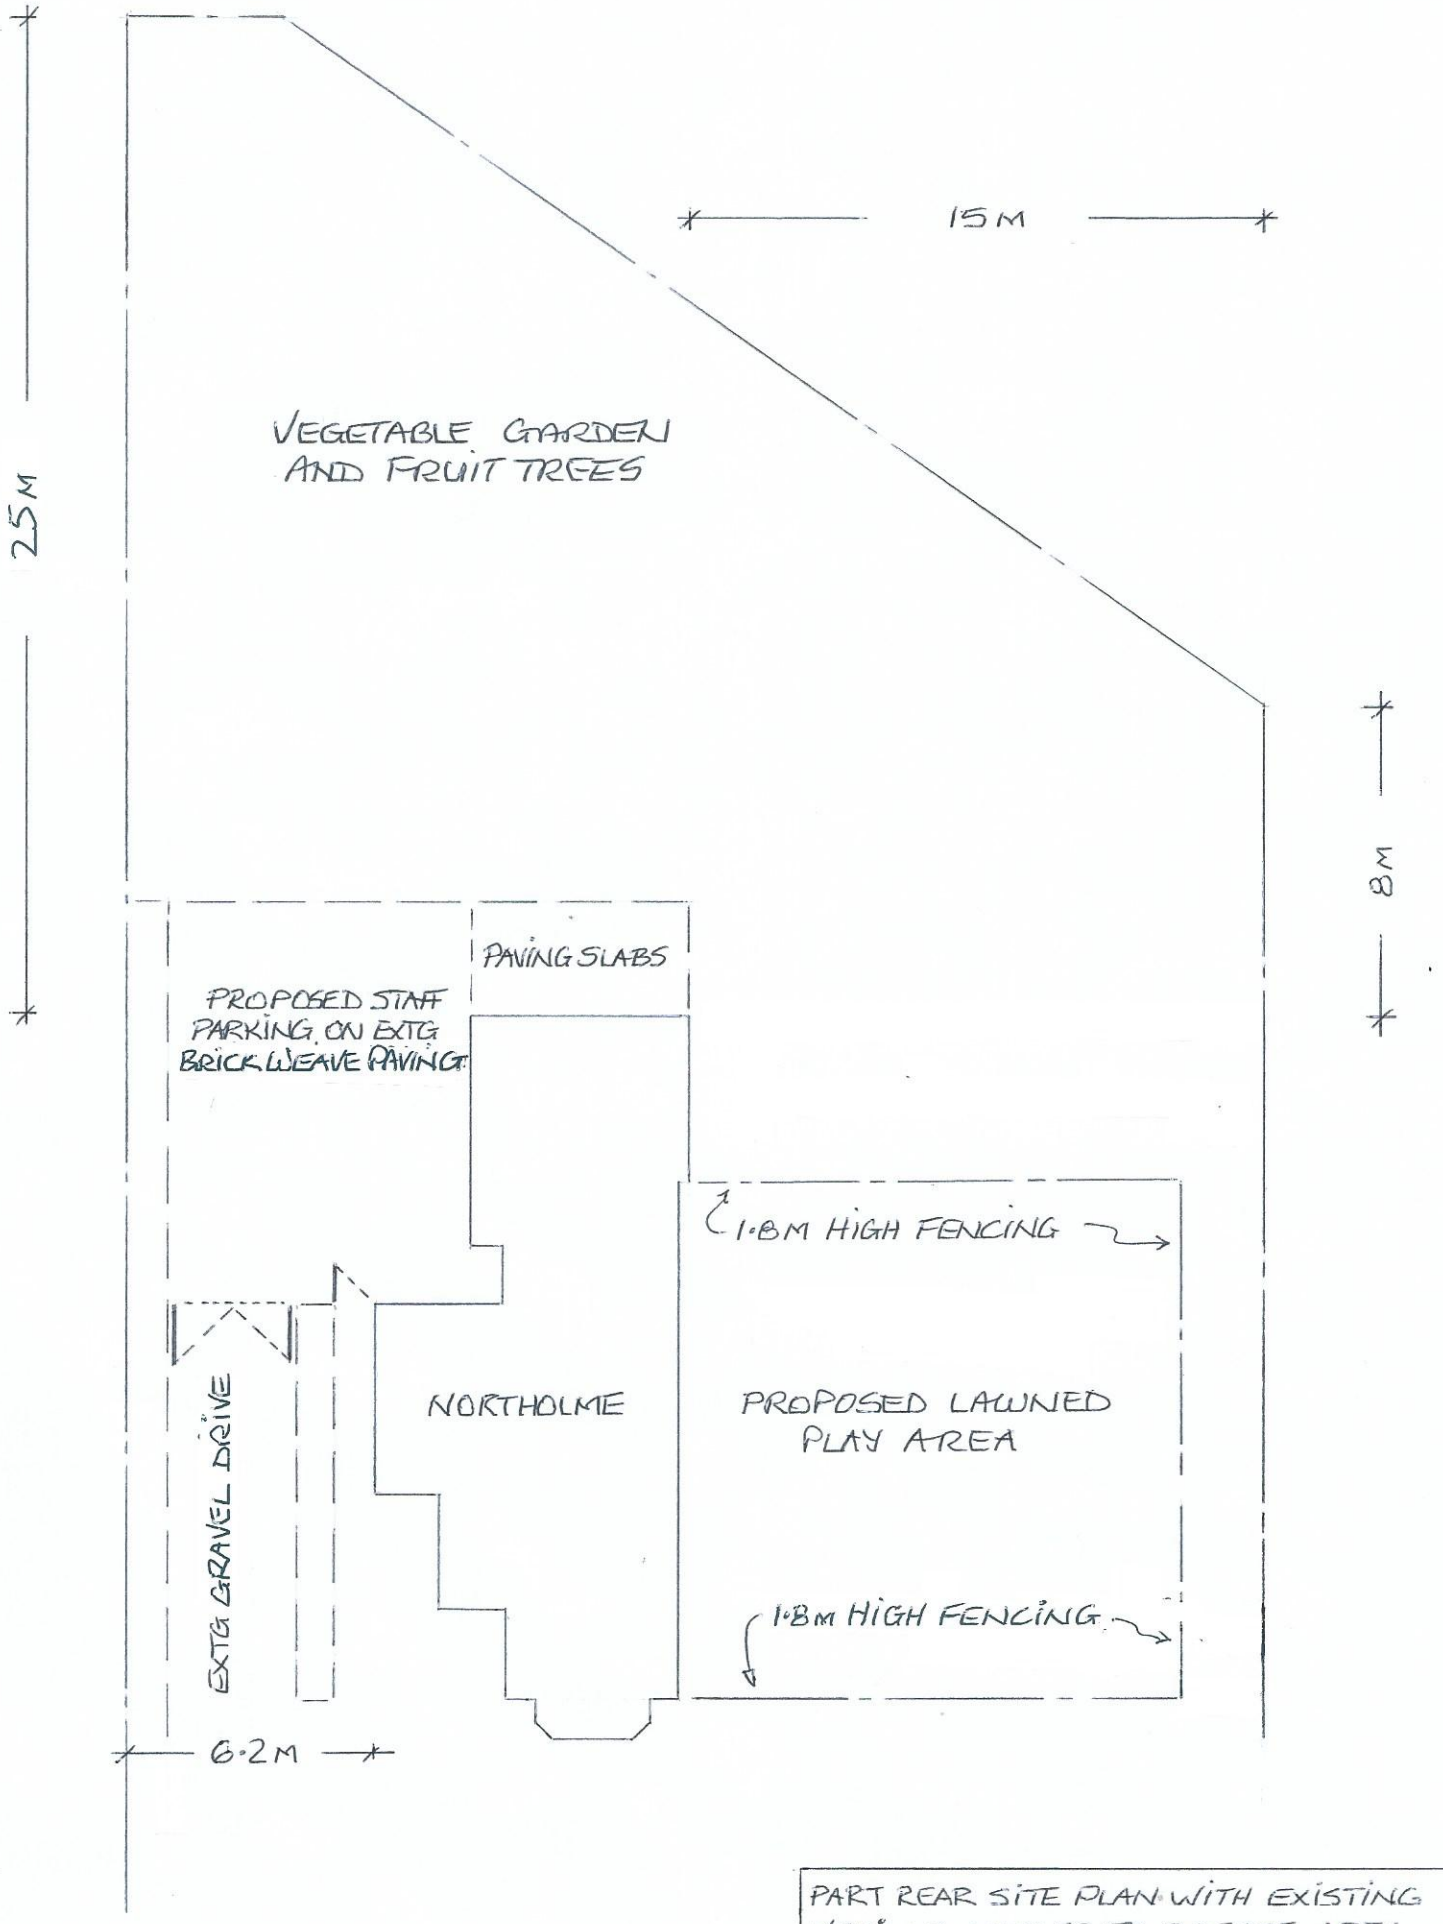

PART REAR SITE PLAN WITH EXISTING VEHICLE ACCESS TO GARAGE AREA

MR & MRS GENEVER.
NORTHOLME. POSTLAND ROAD.

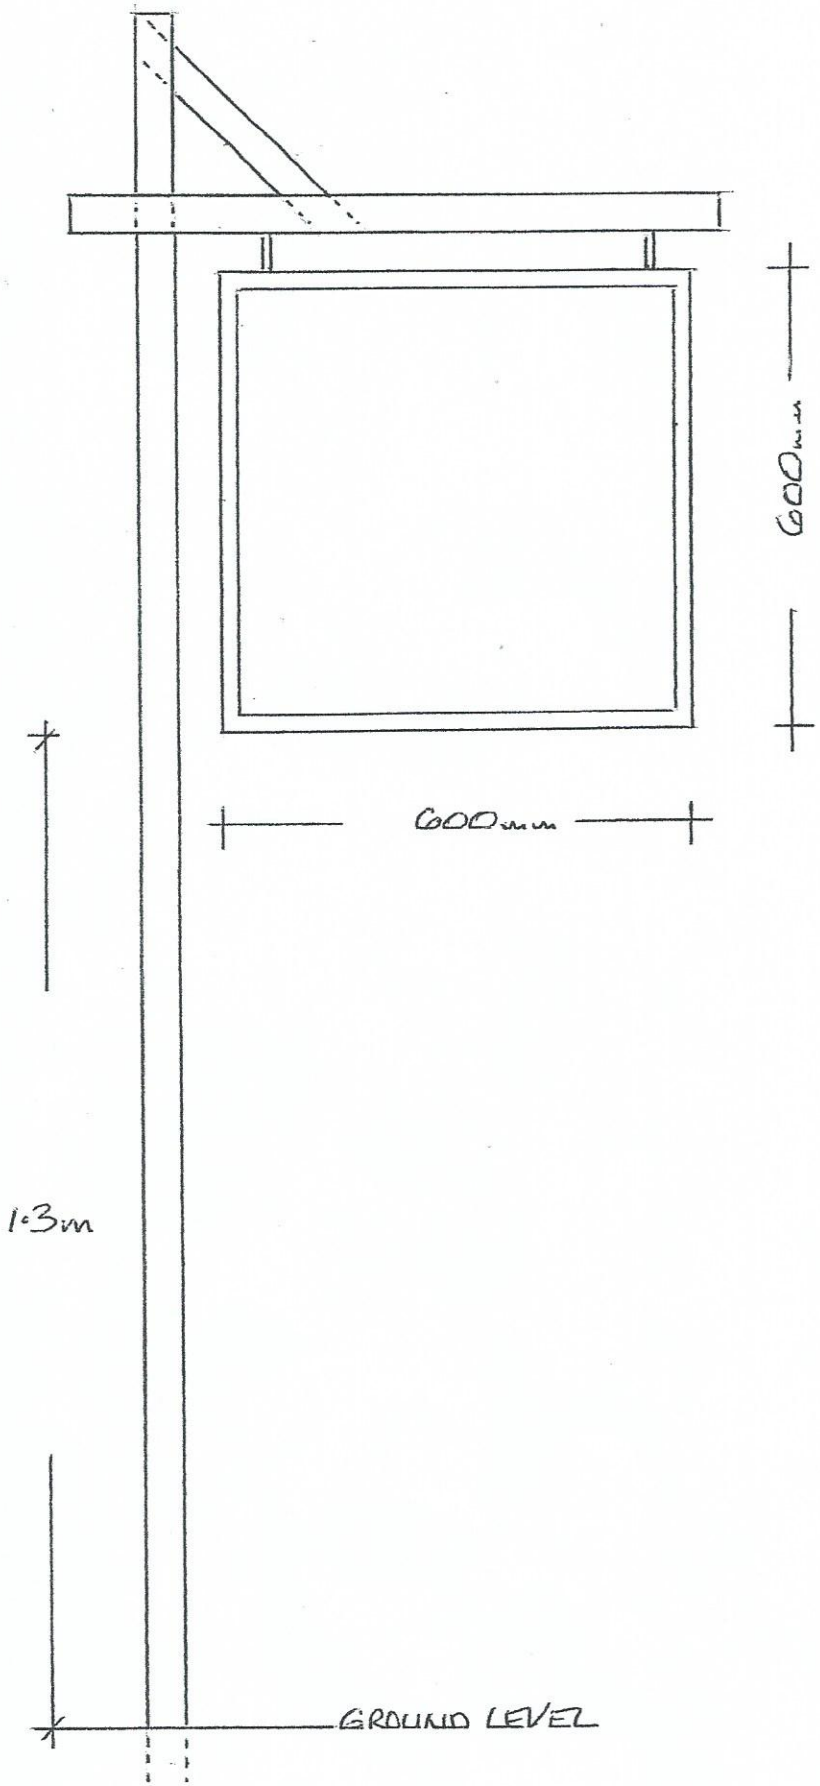

PROPOSED ADVERTISMENT SIGN FOR:-
MR & MRS GENEVER.
NORTHOLME. POSTLAND ROAD.
CROWLAND. LINC'S. PE6 0JB.