
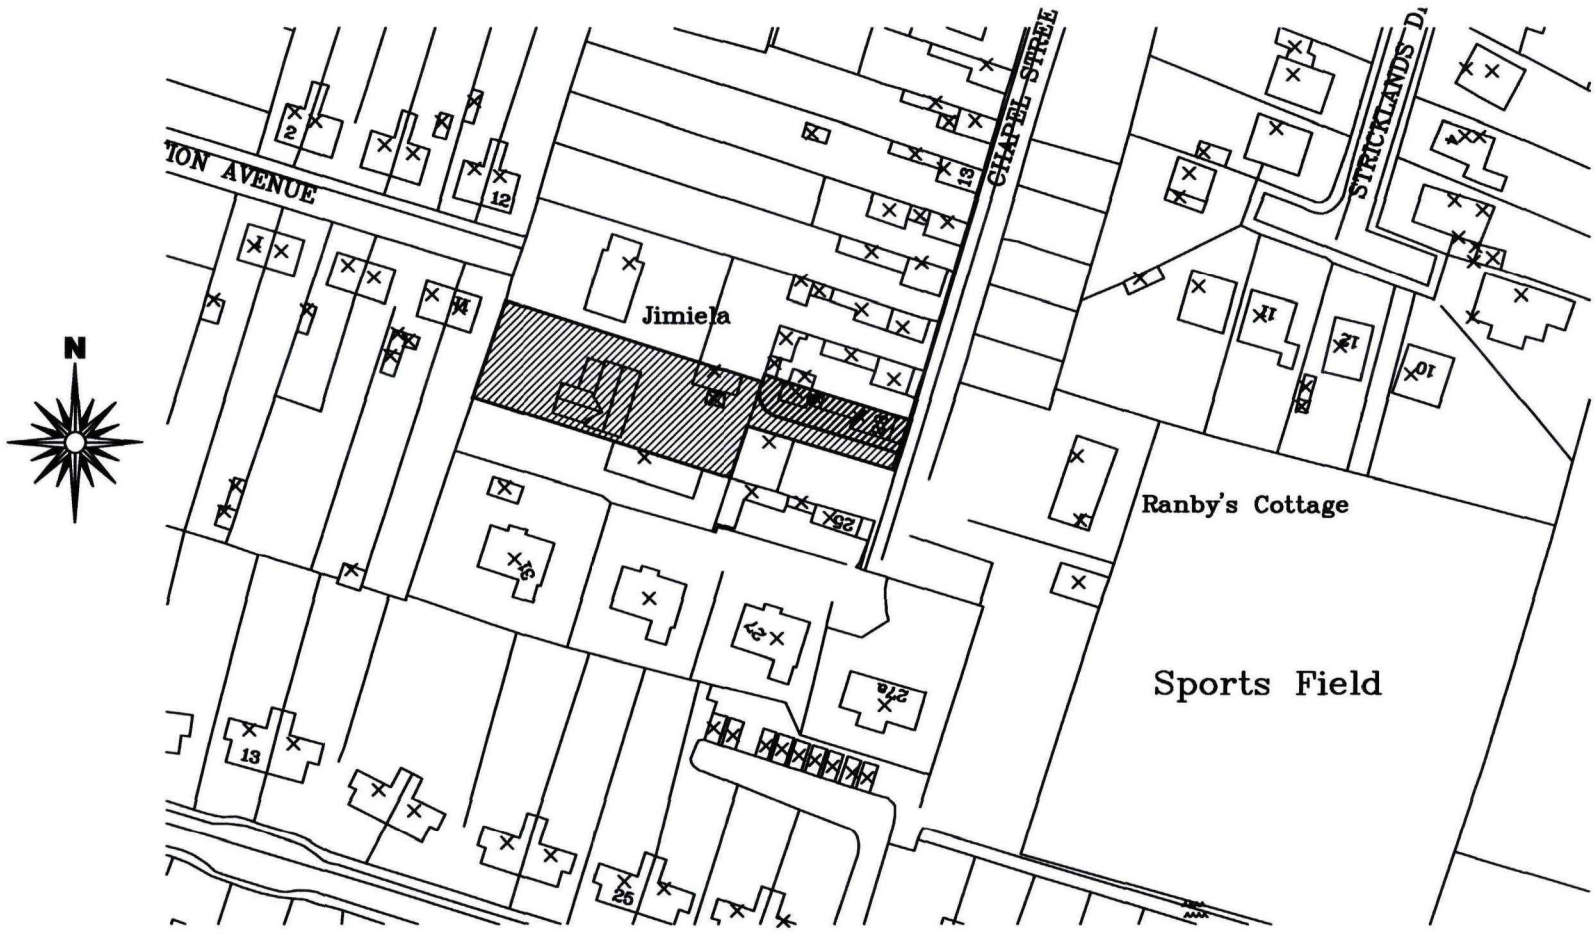


Site Location Plan

Scale 1:1250

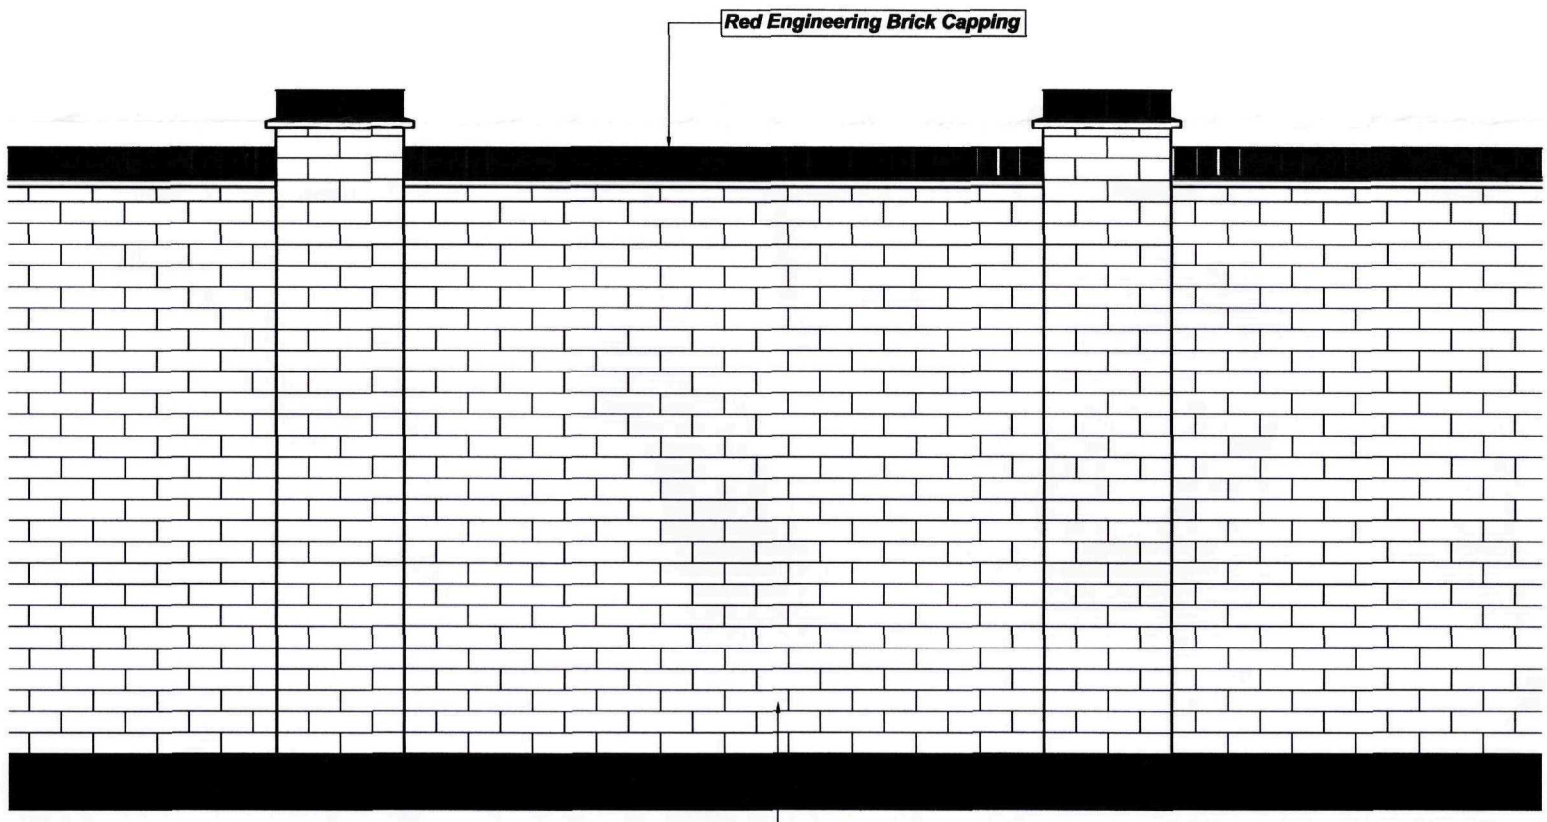

Boundary Wall Details

Scale 1:25

SHDC
Planning & Development
- 8 JUN 2010
Ref: 0479-10

External Materials
Facing Brickwork = Hanson Harvest Village Multi
Roof Covering = Dark Grey Calderdale Slate
Hard Surfaced Areas = Tarmac Drive with Concrete Block Paved Patio and paths

rev "A" - 26.05.10 - Condition Details added

remway Design Ltd
2nd Floor - 5B Sheepmarket
Spalding
PE11 1BH
Tel: 01775 768 921
e-mail: enquiries@remwaydesign.co.uk

Site :
Residential Dwelling

Client :
Miss S McKeeman
23, Chapel Lane
Crowland
Cambs
PE6 OAB

Date : *****
Scale : as noted

Drawing No:
1612 - 02"A"

A = Robina Frisia (False AcaciaTree)
B = Malus
C = Sorbus Lutescen (Whitebeam)
D = Low Level Shrub PLanting
E = 1.8m High Close boarded timber fence
F = Beech Hedging

A D B D C

GL = -0.175

All stormwater to discharge to Rainwater Harvesting Tank

Lawn

E

patio area

FFL = 0.000

Lawn

GL = -0.175

Jimiela

Lawn

F

GL = -0.175

shared vehicle manoeuvring space

A

D

C.P.S No.23

C.P.S No.23

GL = -0.200

3000

Dotted line shows position of existing outbuildings to be demolished and provision made for garden area

Tarmac Hard Surfaced access drive

6" thk x 2.0m high solid brick wall

Garden for No.23 95m²

GL = -0.125

Kitchen

path

FFL = -0.070

Lounge

5068

Tarmac Hard Surfaced access drive

31

27

25

N

Road Level = 0.000

SHDC
Planning & Development
- 8 JUN 2010
Ref: 0479-10

Site Block Plan

Scale 1:250

rev "B" - 26.05.10 - Conditon details added
rev "A" - 20.11.09 - Layout Scheme Amended

remway Design Ltd
2nd Floor - 5B Sheepmarket
Spalding
PE11 1BH
Tel: 01775 768 921
e-mail: enquiries@remwaydesign.co.uk

Site :
Residential Dwelling

Client :
Miss S McKeeman
23, Chapel Lane
Crowland
Cambs
PE6 OAB

Date : *****
Scale : as noted

Drawing No:
1612 - 03 "B"