


1, Grange Farm Cottage, Cox's Drove, Crowland

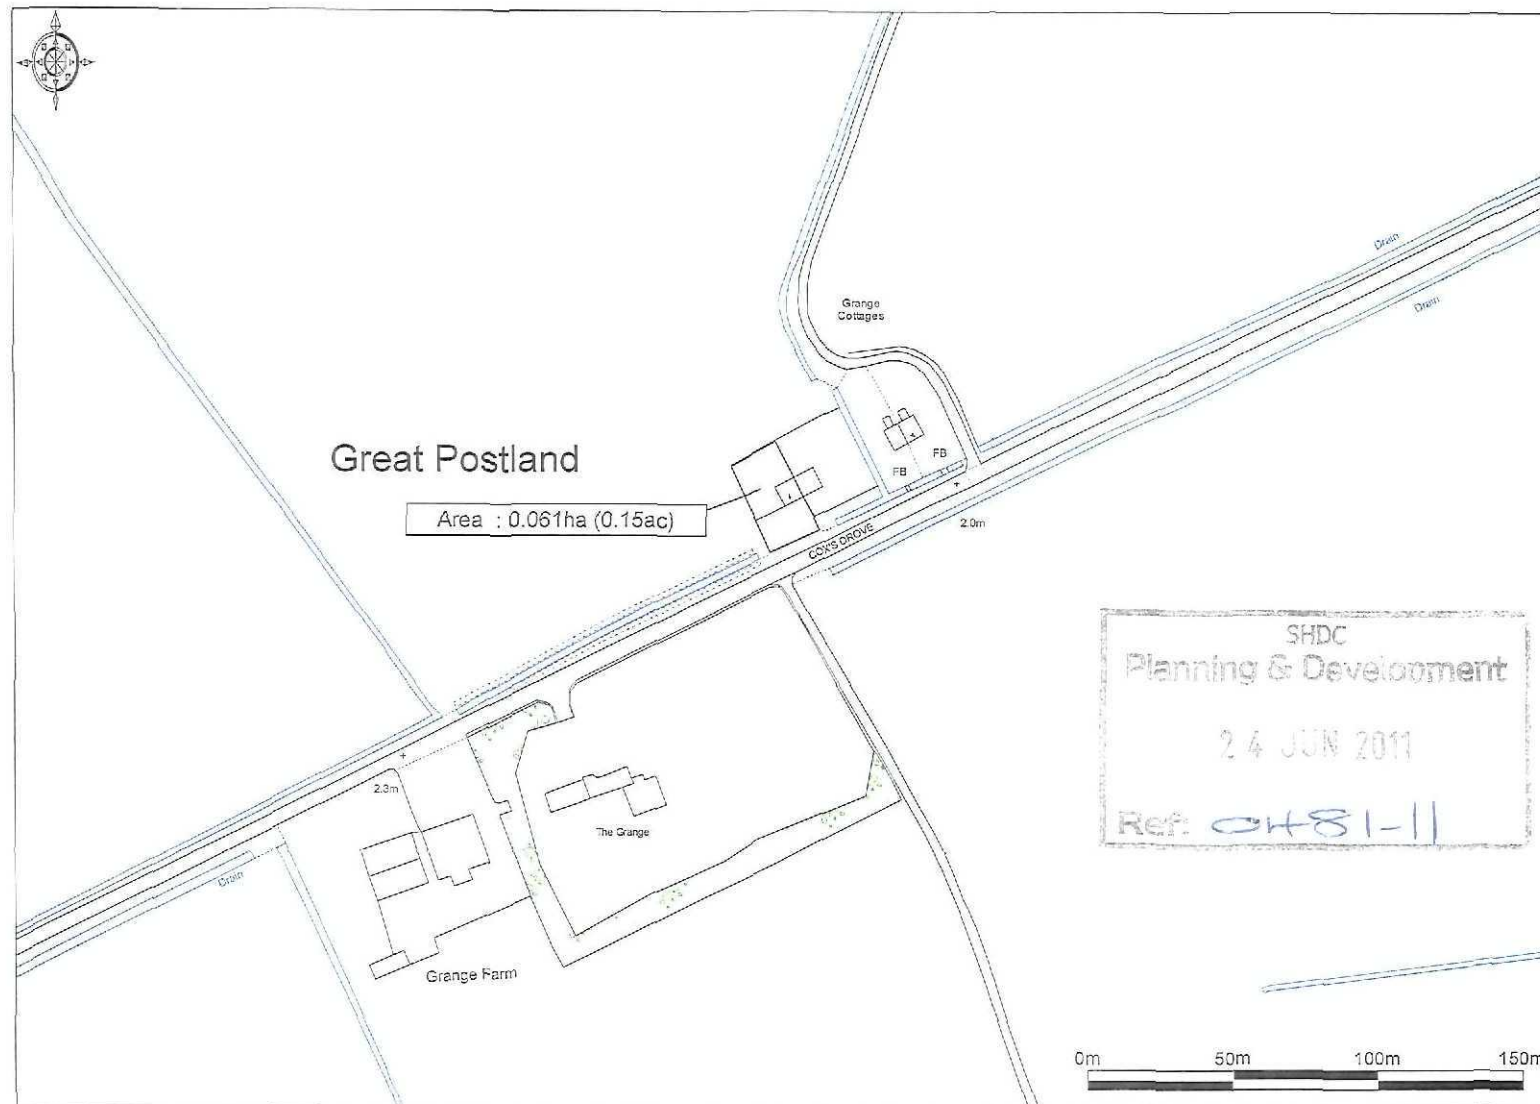

Enabled by
Ordnance
Survey

© Crown Copyright 2009. All rights reserved. Licence number 100020449. Plotted Scale - 1:2500

Drawing Number : A.37,199
O.S. Ref : TF 2710 NE
Date : 14/09/2009

BIDWELLS

t : 01223 841841
bidwells.co.uk