
Do not scale directly from this drawing. All discrepancies are to be brought to the attention of the Practice.

The copyright to this drawing is owned by Trevor A Clay RIBA Ltd.

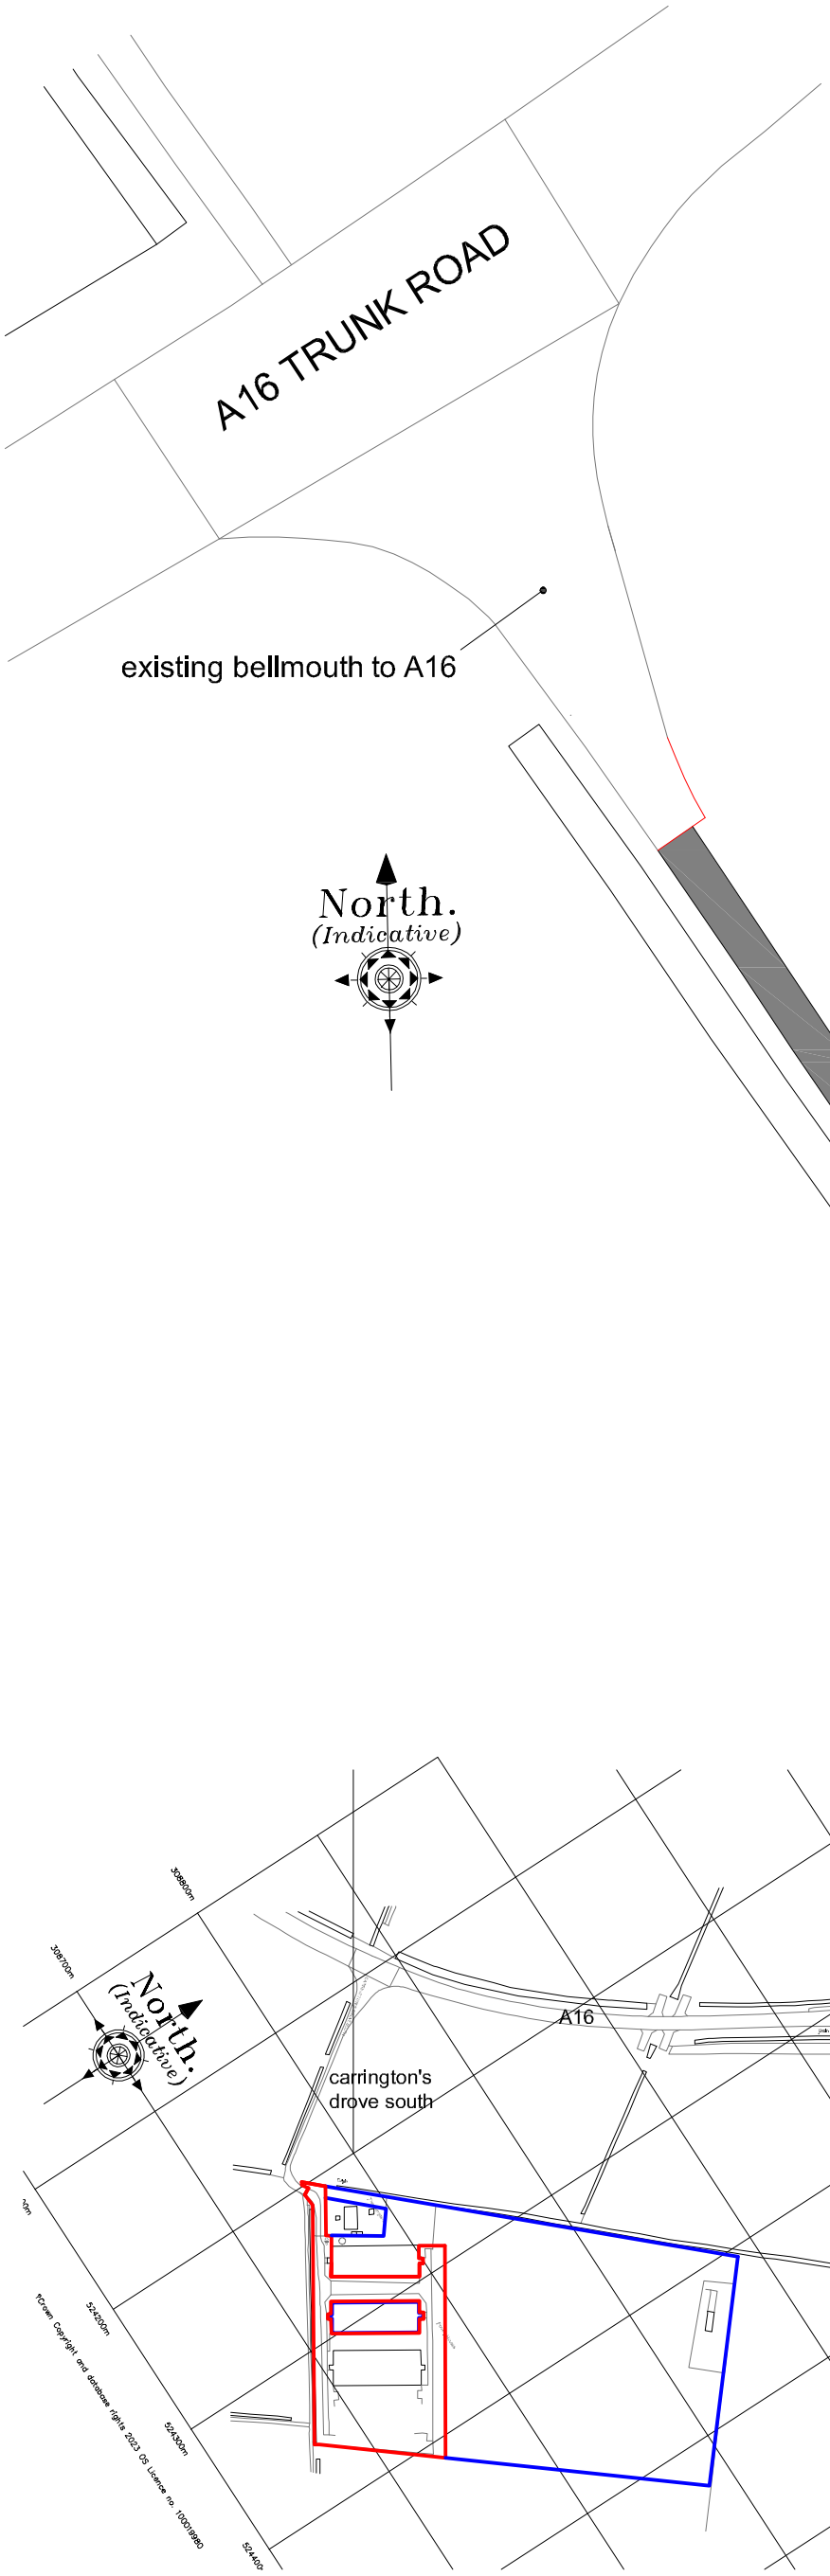

ROAD LAYOUT 1:500

LOCATION PLAN 1:5000

Revision	Date	Drawn	Description
A	13 May 25	TAC	Note to existing adopted road clarified

Client	Ruthkay Ltd
Project	Proposed Fenland Caravan Centre at Carrington Drove, Crowland
Drawing	Proposed Vehicle Passing Place on Access Road

Scale 1:5000 1:500 @ A3 Drawn TAC Chkd AWM Date 24/04/2025 Drawing No. 08/228/PA/21A

Trevor A Clay RIBA Ltd, 14 Old Fendike Road, Weston Hills, Spalding, Lincs. PE126DD
01406 380027 07778 597975 trevor@tacarchitects.co.uk www.tacarchitects.co.uk