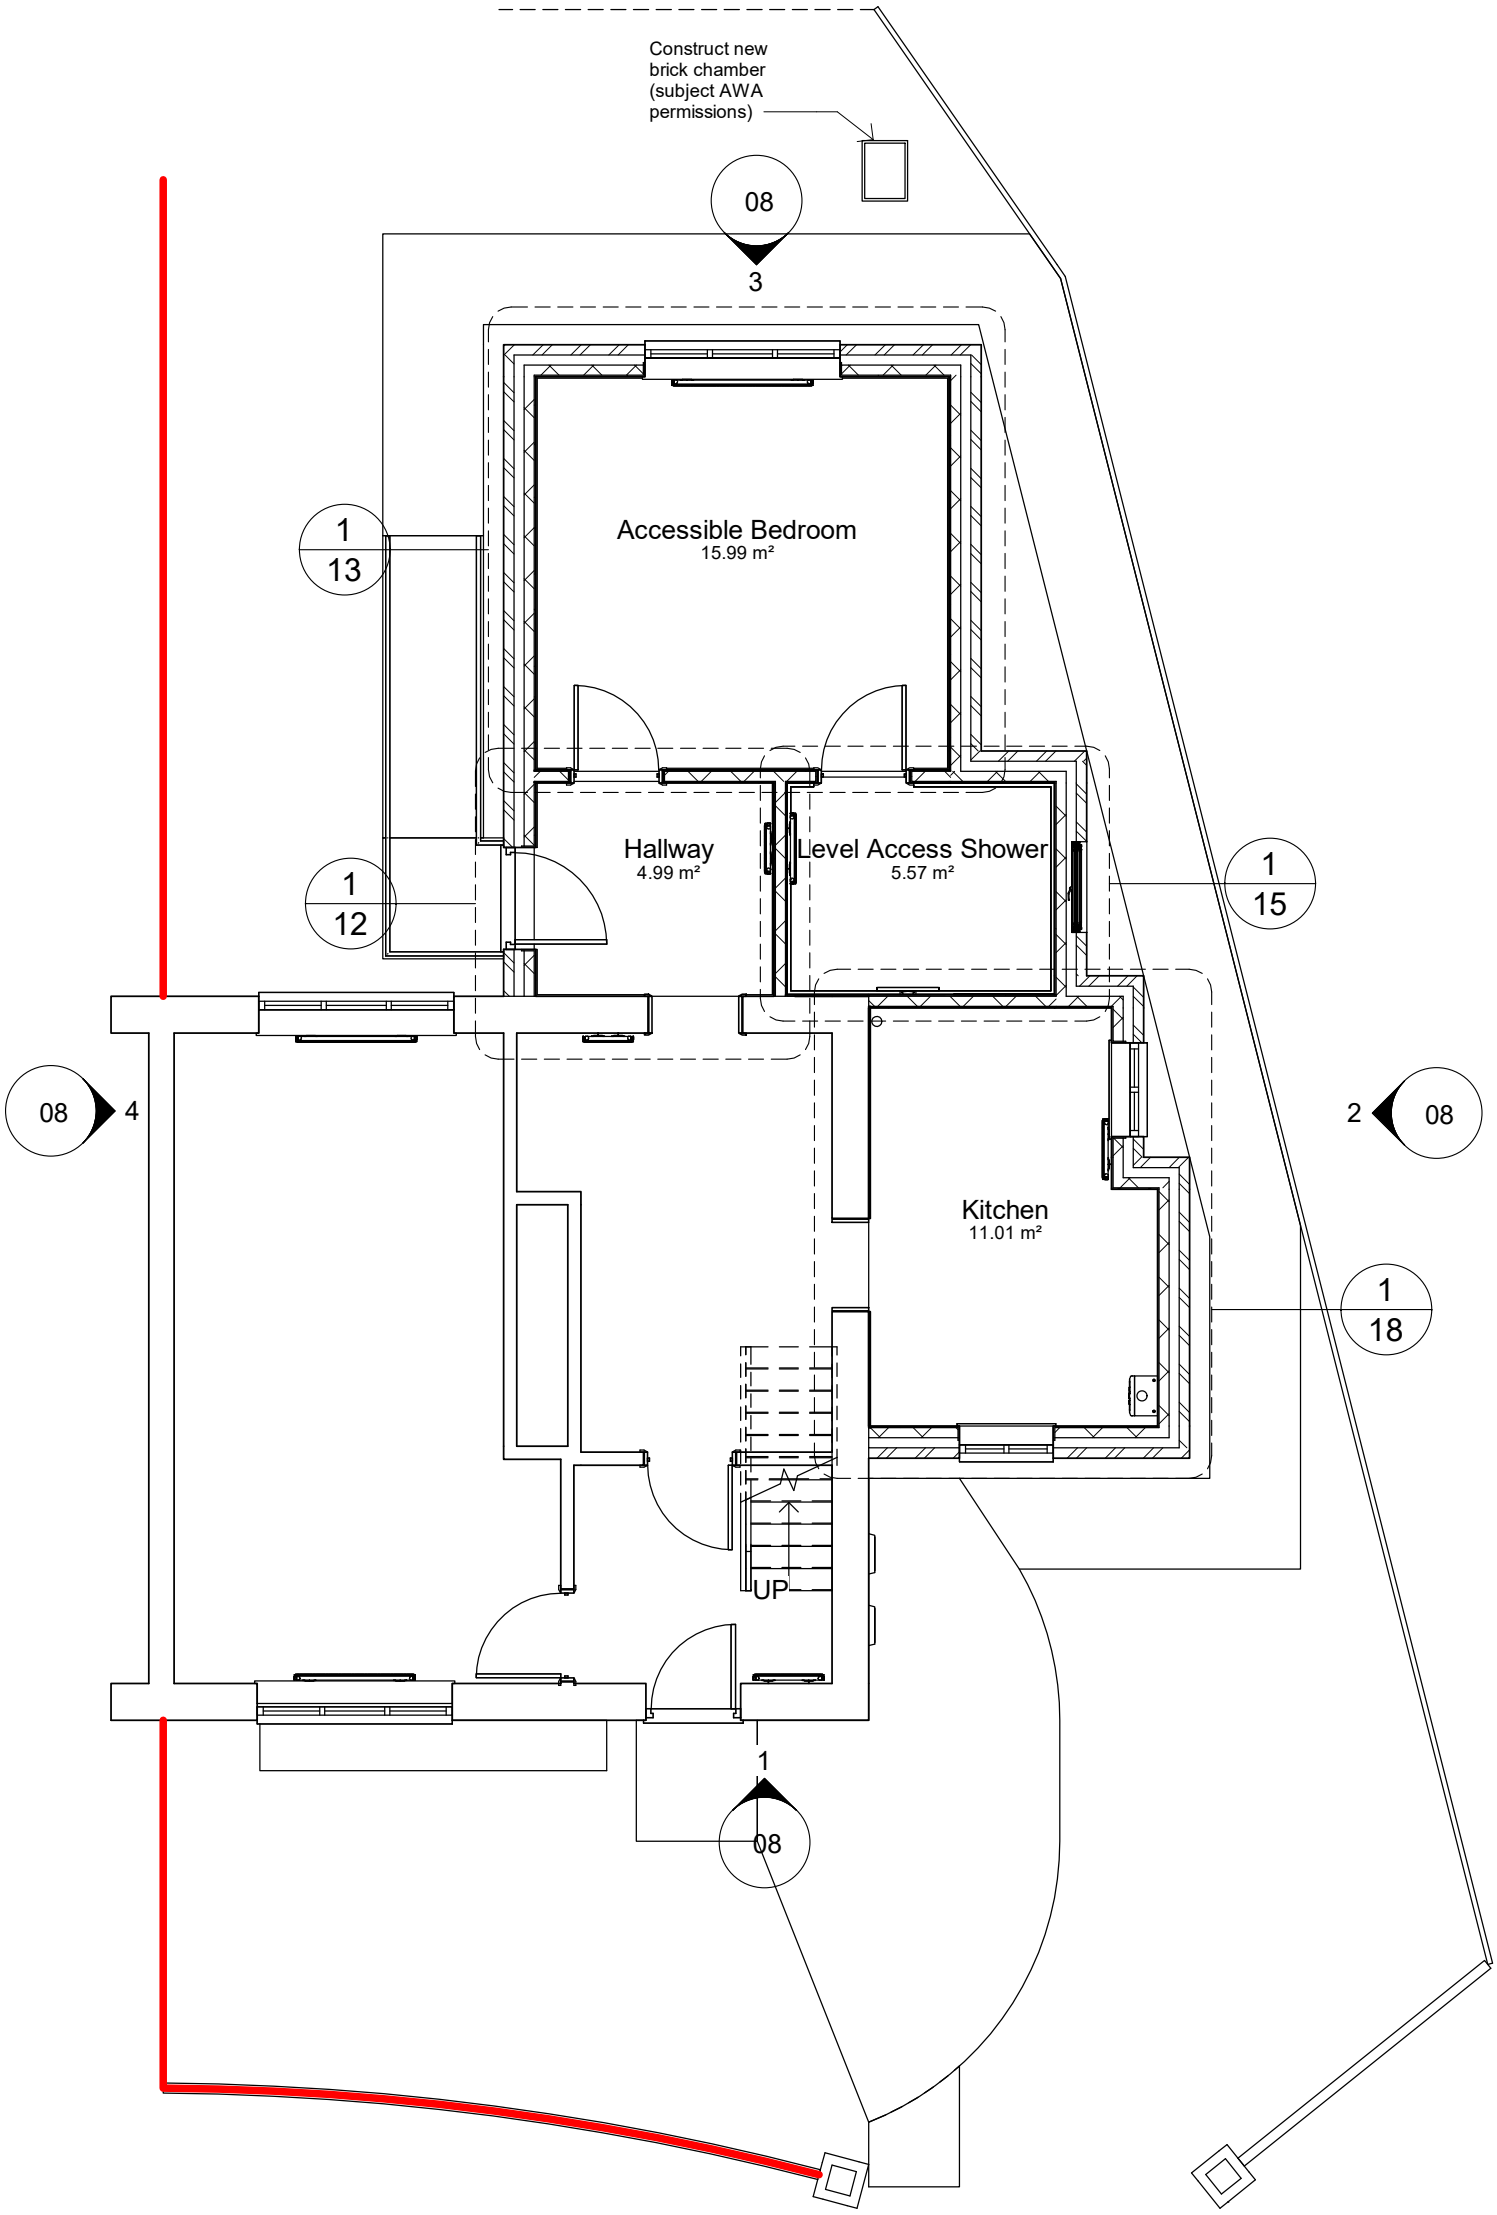


1 Ground Floor - (Proposed)

1 : 75

SOUTH HOLLAND DISTRICT COUNCIL

Building Consultancy South Holland

Rev.	Description	Date

CLIENT Mstr M Goldsmith ADDRESS 9 Millfield Gardens Crowland PE6 0HA	PROJECT Accessibility Adpatations	Date 06/04/2021	Project number DFG/21/1228	Scale (@ A3) 1 : 75
	SHEET Proposed Ground	Drawn by SG	DRAWING NUMBER 07	REV