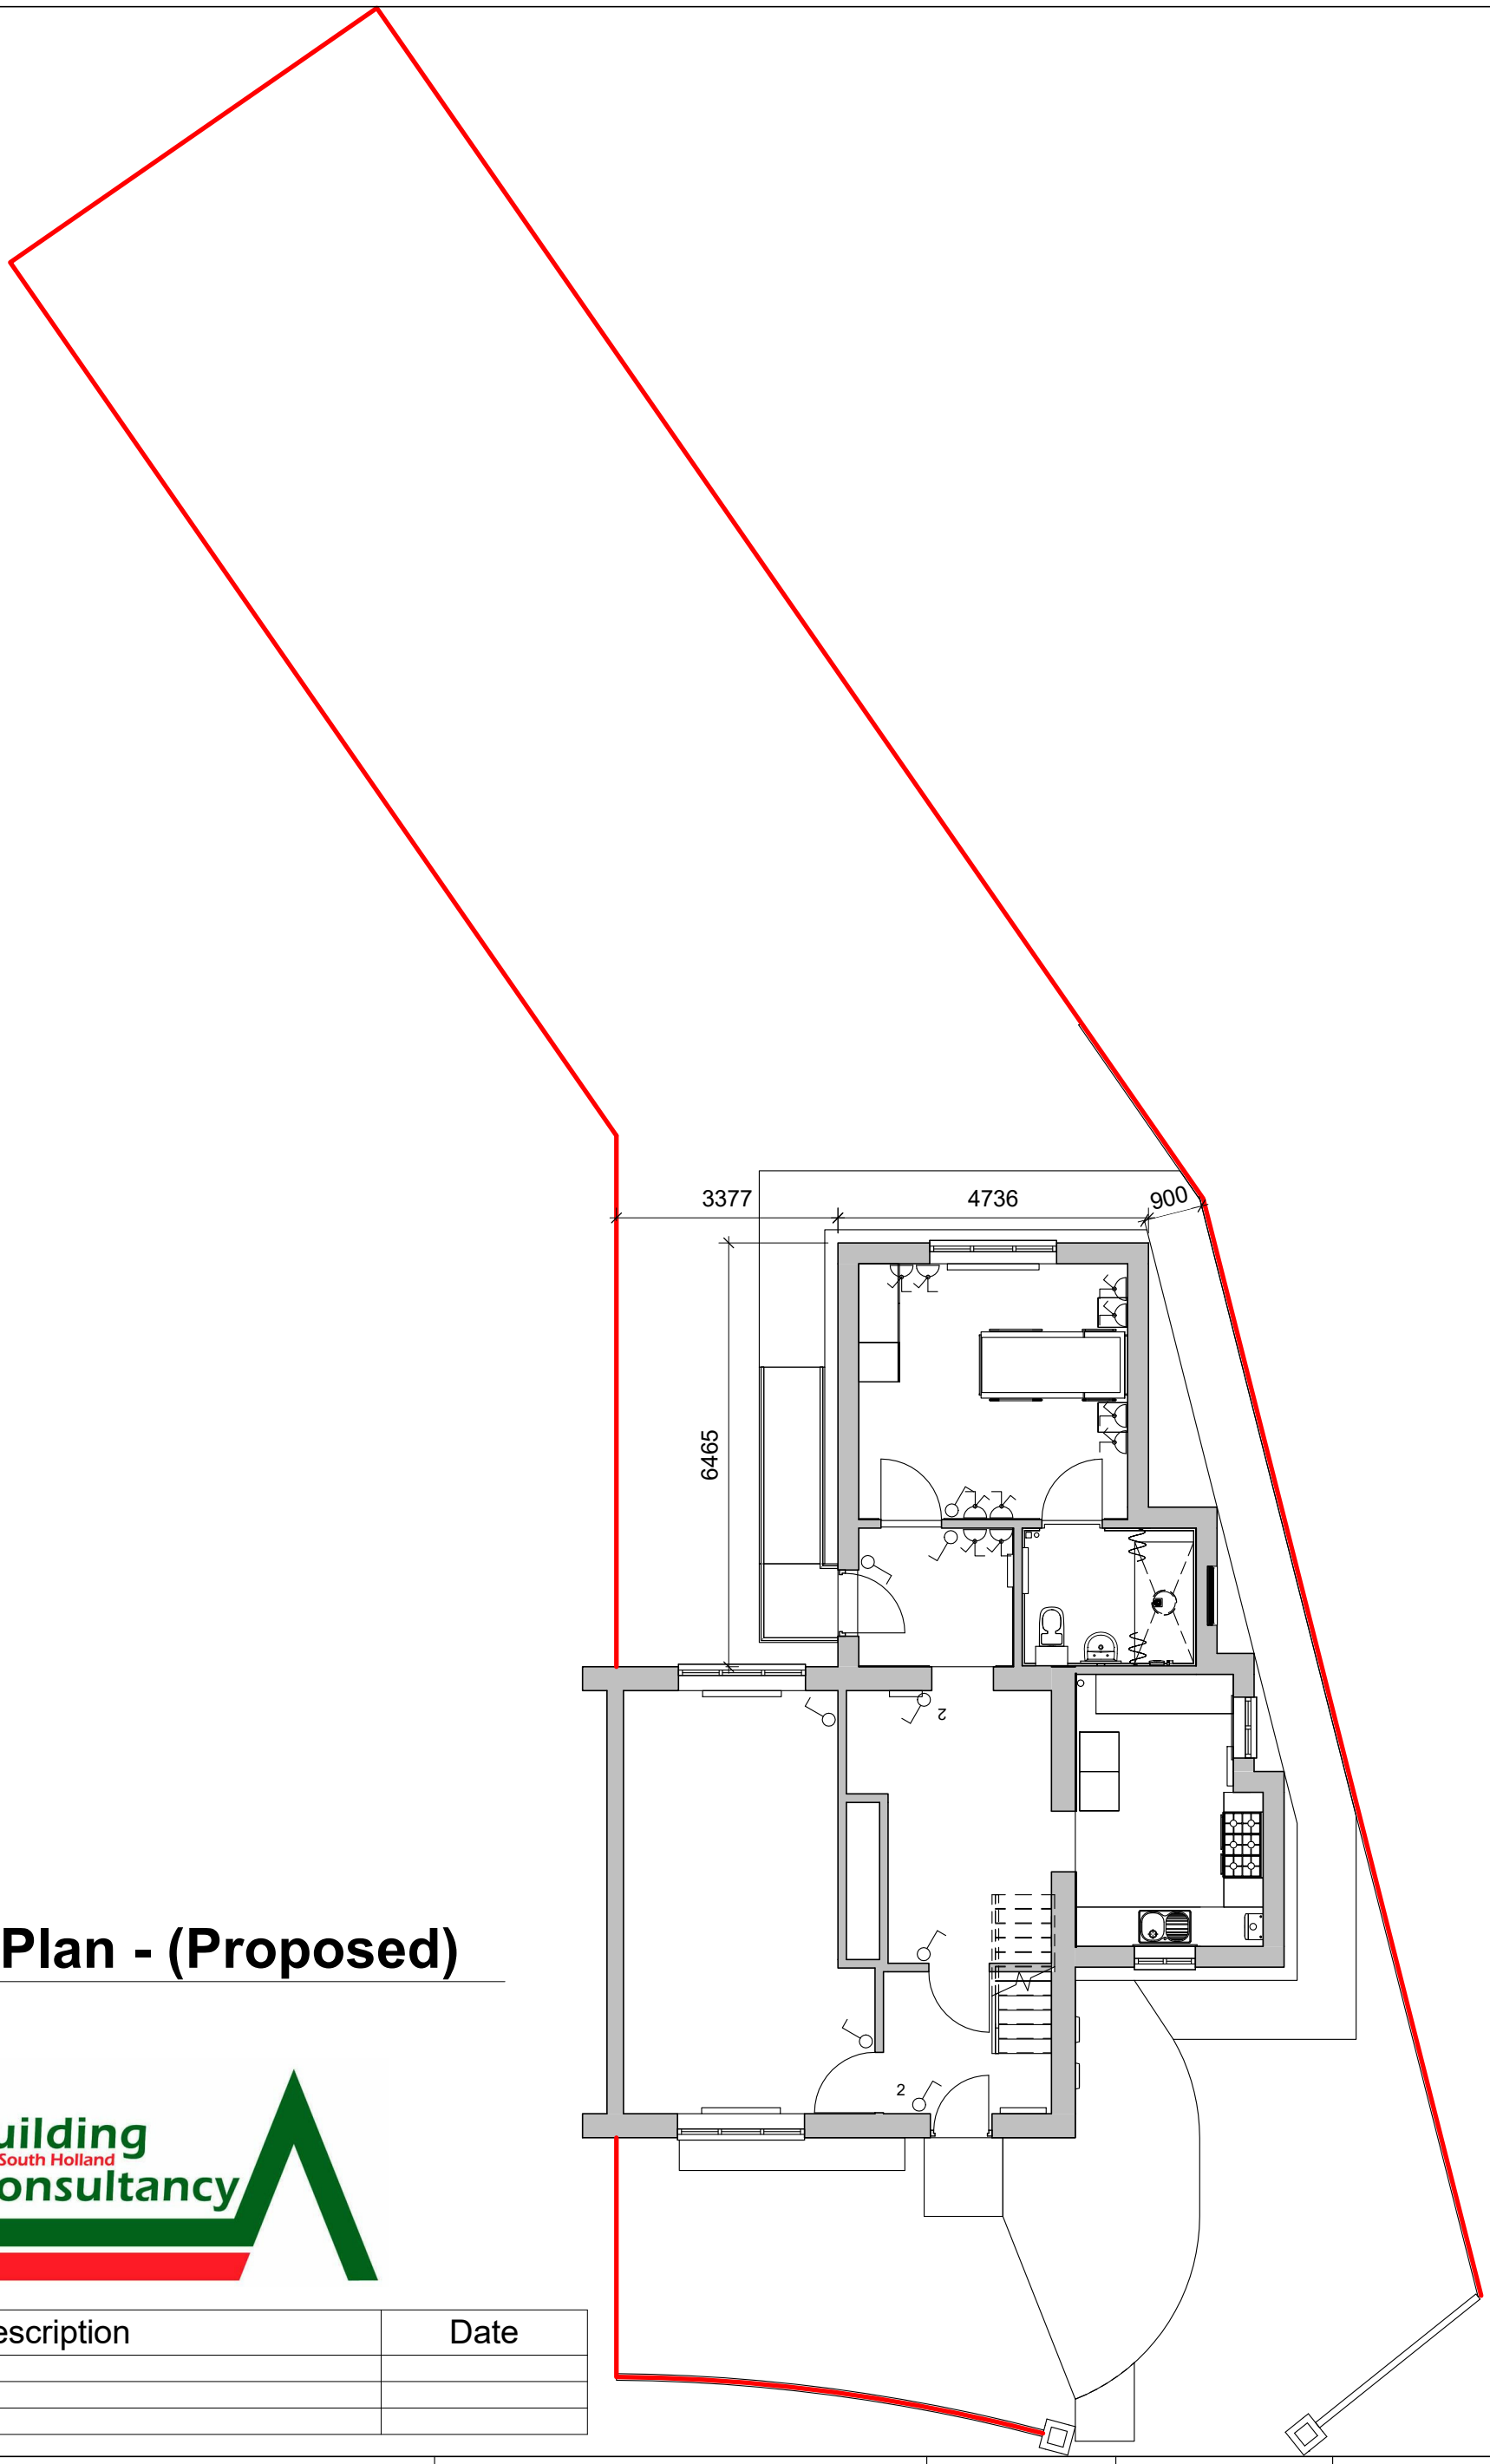


1 Block Plan - (Proposed)

1 : 100

SOUTH HOLLAND DISTRICT COUNCIL

Building Consultancy South Holland

Rev.	Description	Date

CLIENT ADDRESS Mstr M Goldsmith 9 Millfield Gardens Crowland PE6 0HA	PROJECT Accessibility Adpatations	Date 06/04/2021	Project number DFG/21/1228	Scale (@ A3) 1 : 100
	SHEET Proposed Block Plan	Drawn by SG	DRAWING NUMBER 10	REV