

1228 Grant - Location Plan 2500

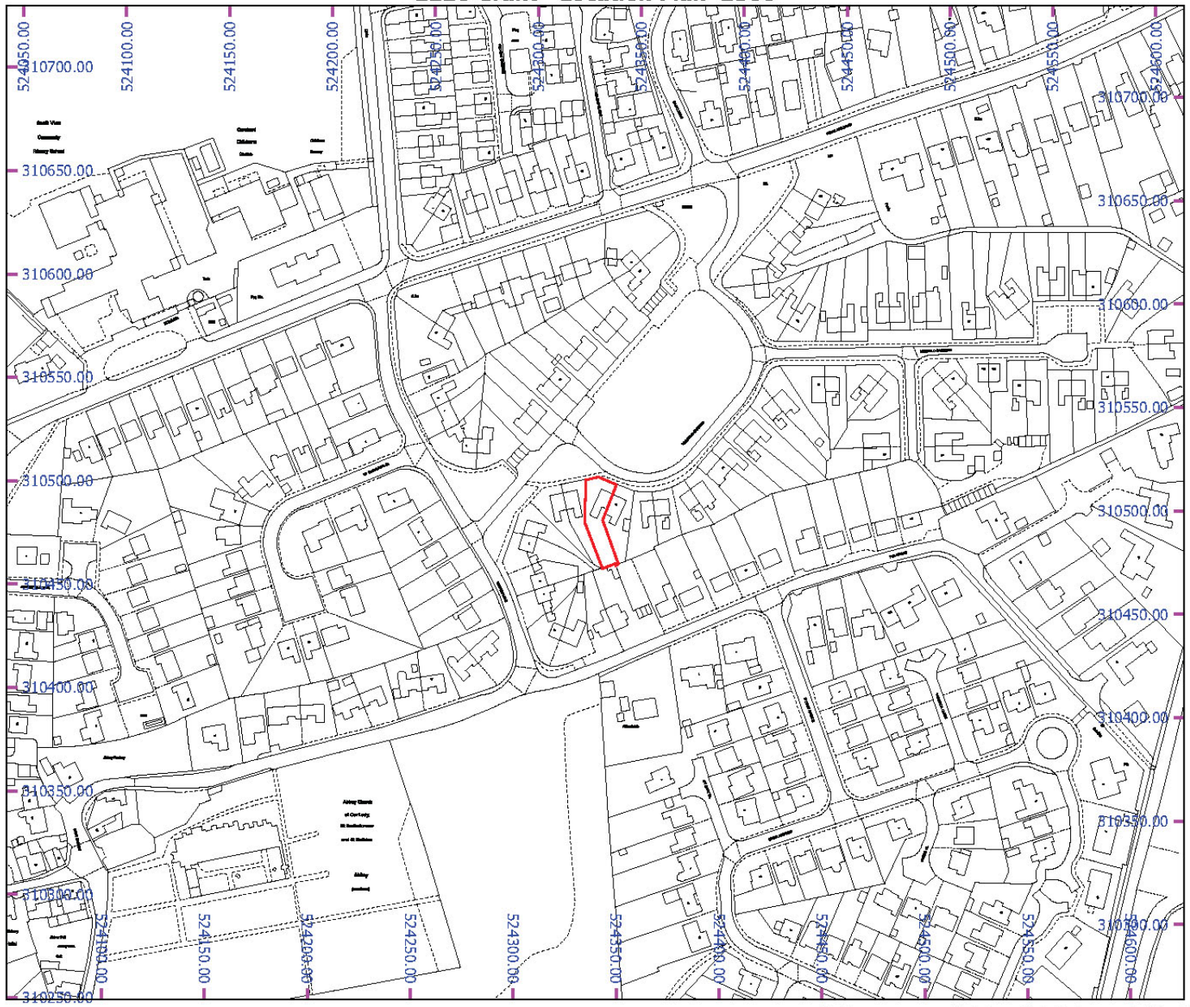

MAP SCALE 1: 2500
CREATED DATE: 05/03/2021
PHOTOGRAPHIC COPY LIABLE TO DISTORTION IN SCALE

© Crown copyright and database rights 2019 Ordnance Survey 100018351

1228 Grant - Block Plan 500

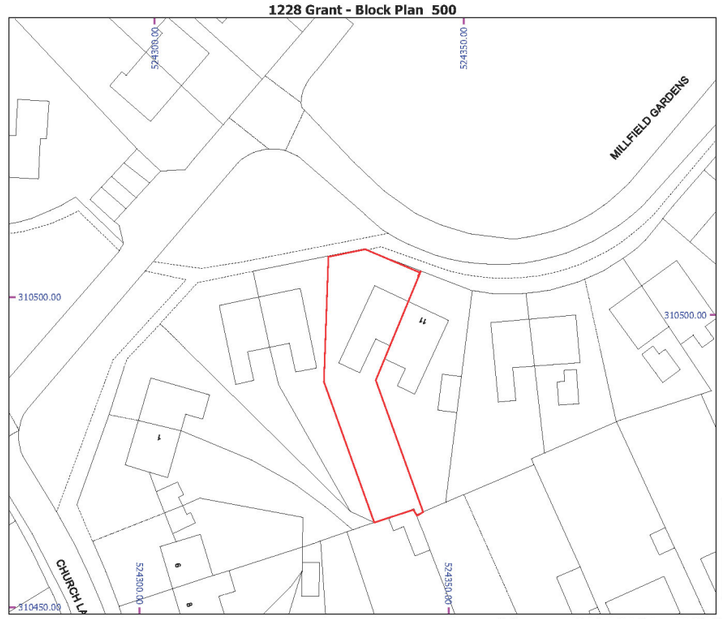

MAP SCALE 1: 500
CREATED DATE: 05/03/2021
PHOTOGRAPHIC COPY LIABLE TO DISTORTION IN SCALE

© Crown copyright and database rights 2019 Ordnance Survey 100018351

Rev.	Description	Date

CLIENT
Mstr M Goldsmith

ADDRESS
9 Millfield Gardens
Crowland
PE6 0HA

PROJECT
Accessibility Adpatations

Date
06/04/2021

Project number
DFG/21/1228

Scale (@ A3)

SHEET
Site Block Location

Drawn by
SG

DRAWING NUMBER
11

REV