
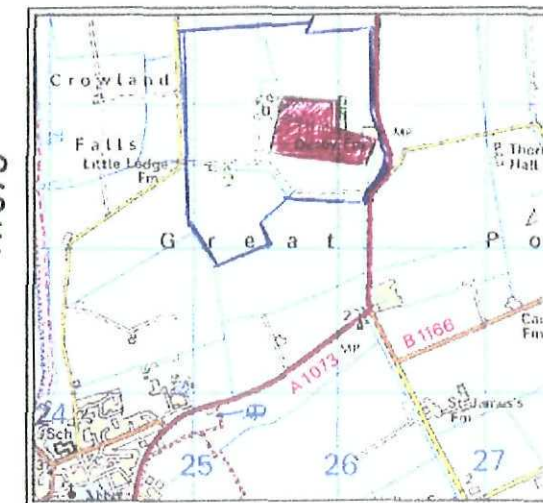


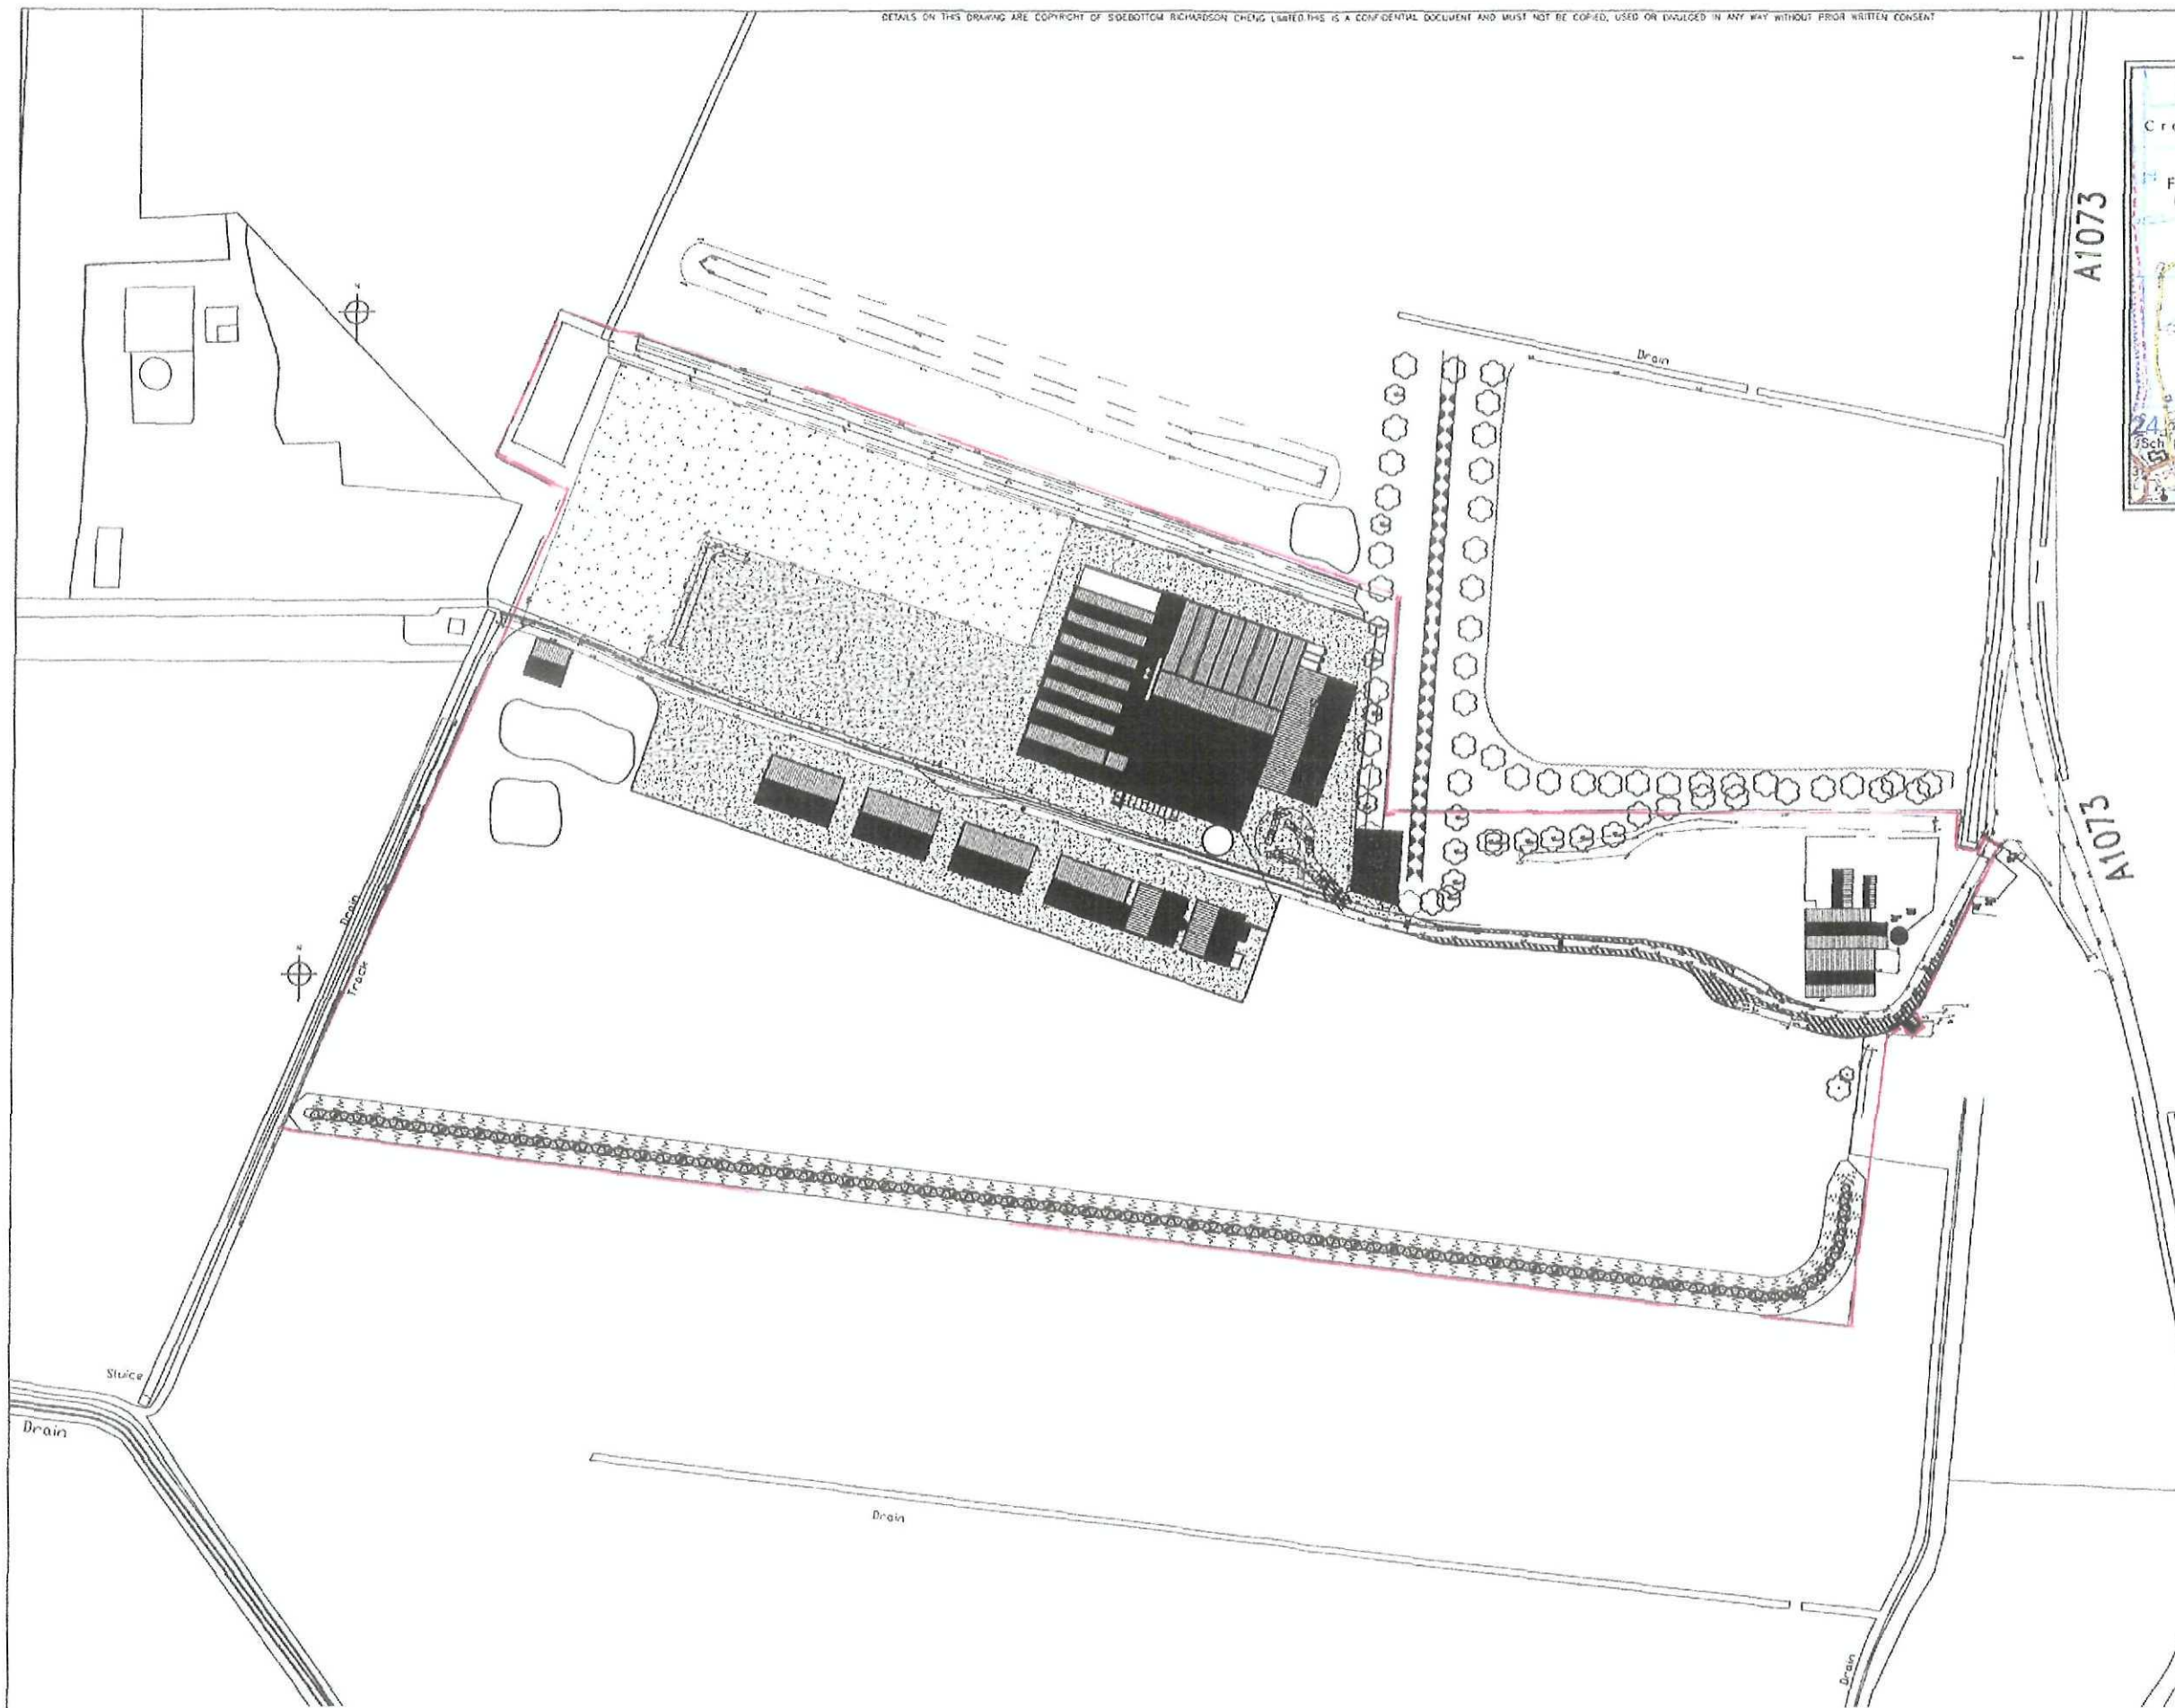

Block Plan
(Not To Scale)

SHDC
Planning & Development
10 JUN 2010
Ref: 0492-10

REV	DATE	REMARKS
C	21/05/10	Site Boundary / Bunding Amended.
B	06/04/10	Drawing Generally Updated. Text Removed.
A	17/03/10	Drawing Generally Updated.

STATUS FOR INFORMATION

SRC SIDEBOTTOM RICHARDSON CHENG LTD
CONSULTING STRUCTURAL AND CIVIL ENGINEERS
15 HIGH STREET, SPALDING, Lincs. PE11 1BW
TEL: 01775 712200 FAX: 01775 712201 E-MAIL: info@src.co.uk

PROJECT
South Lincs Energy & Recycling Park,
Decoy Farm,
Crowland, Lincs.
For Organic Recycling Ltd.

TITLE
Location Plan

DATE	Feb. 10	SCALE	1:2500 @ A3
DRAWN	K.B	CHECKED	
DESIGN		FILENAME	37009-12

DRG No. 37009/12 REV C