



SHDC
Planning & Development
10 JUN 2010
Ref: 0492-10

Landranger Reference:
TF 262, 127

REV	DATE	REMARKS
STATUS		




SRC SIDEBOTTOM
RICHARDSON
CHENG LTD
CONSULTING STRUCTURAL AND CIVIL ENGINEERS
10 HIGH STREET,
BOLTON,
LANCA. M61 1TW
TEL: 01707 718800
FAX: 01707 718801
EMAIL: info@src.co.uk

PROJECT
South Lincs Energy & Recycling Park,
Decoy Farm,
Crowland, Lincs.
For Organic Recycling Ltd.


TITLE
Plan Showing Full Extent Of
Site Ownership

DATE	Feb. 10	SCALE	1:2500 @ A1
DRAWN	K.B	CHECKED	
DESIGN		FILENAME	37009-13


DRG No. 37009/13

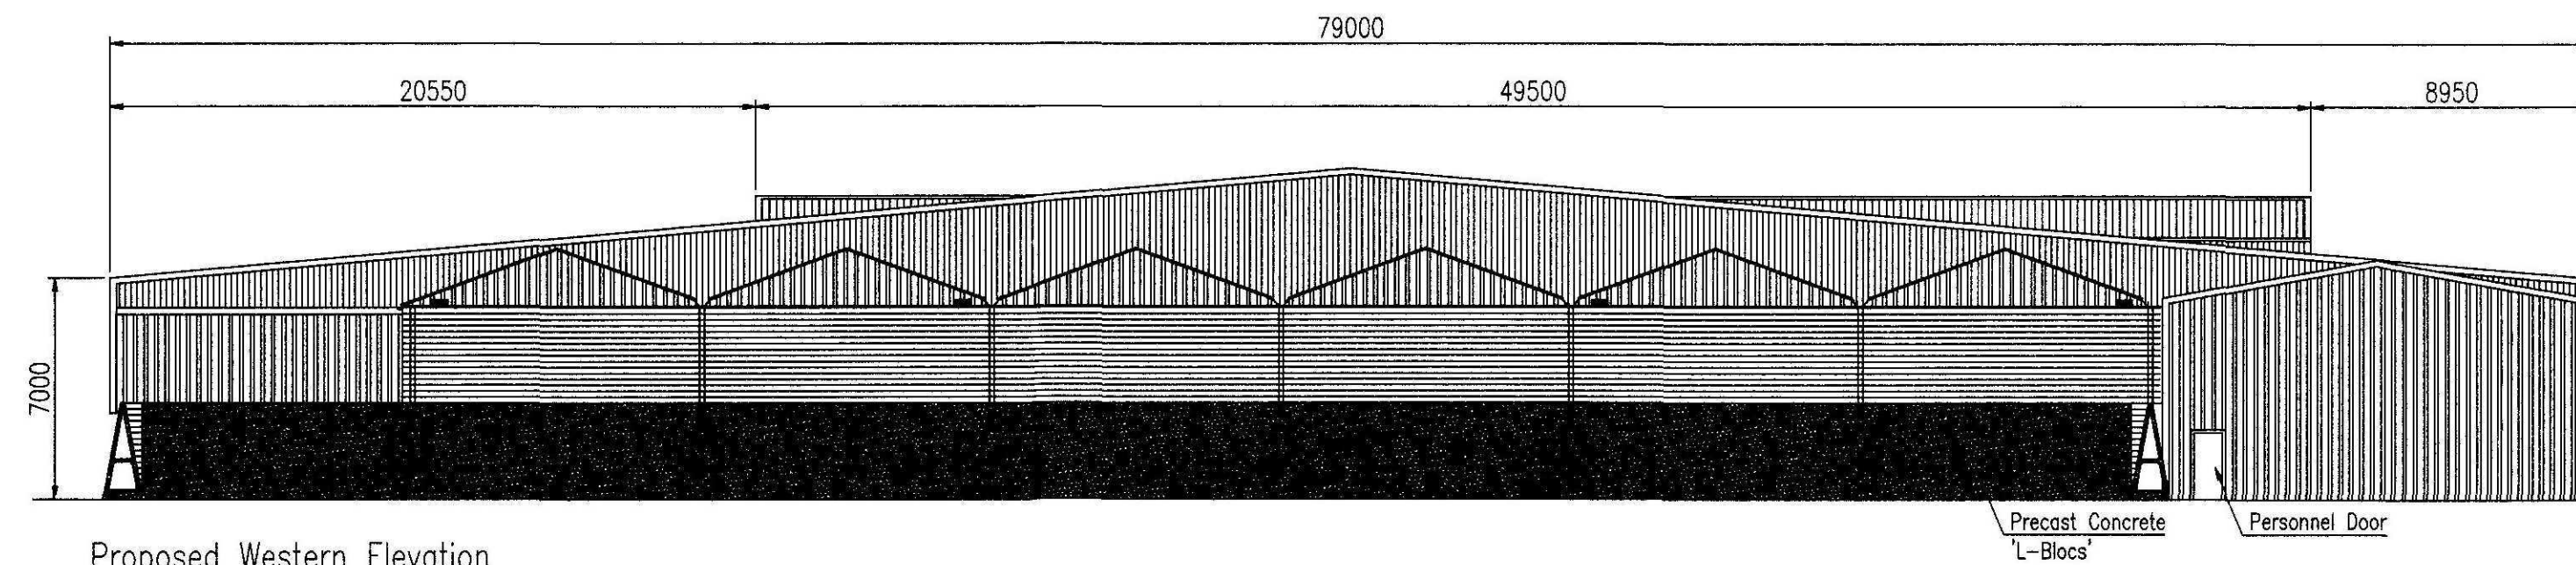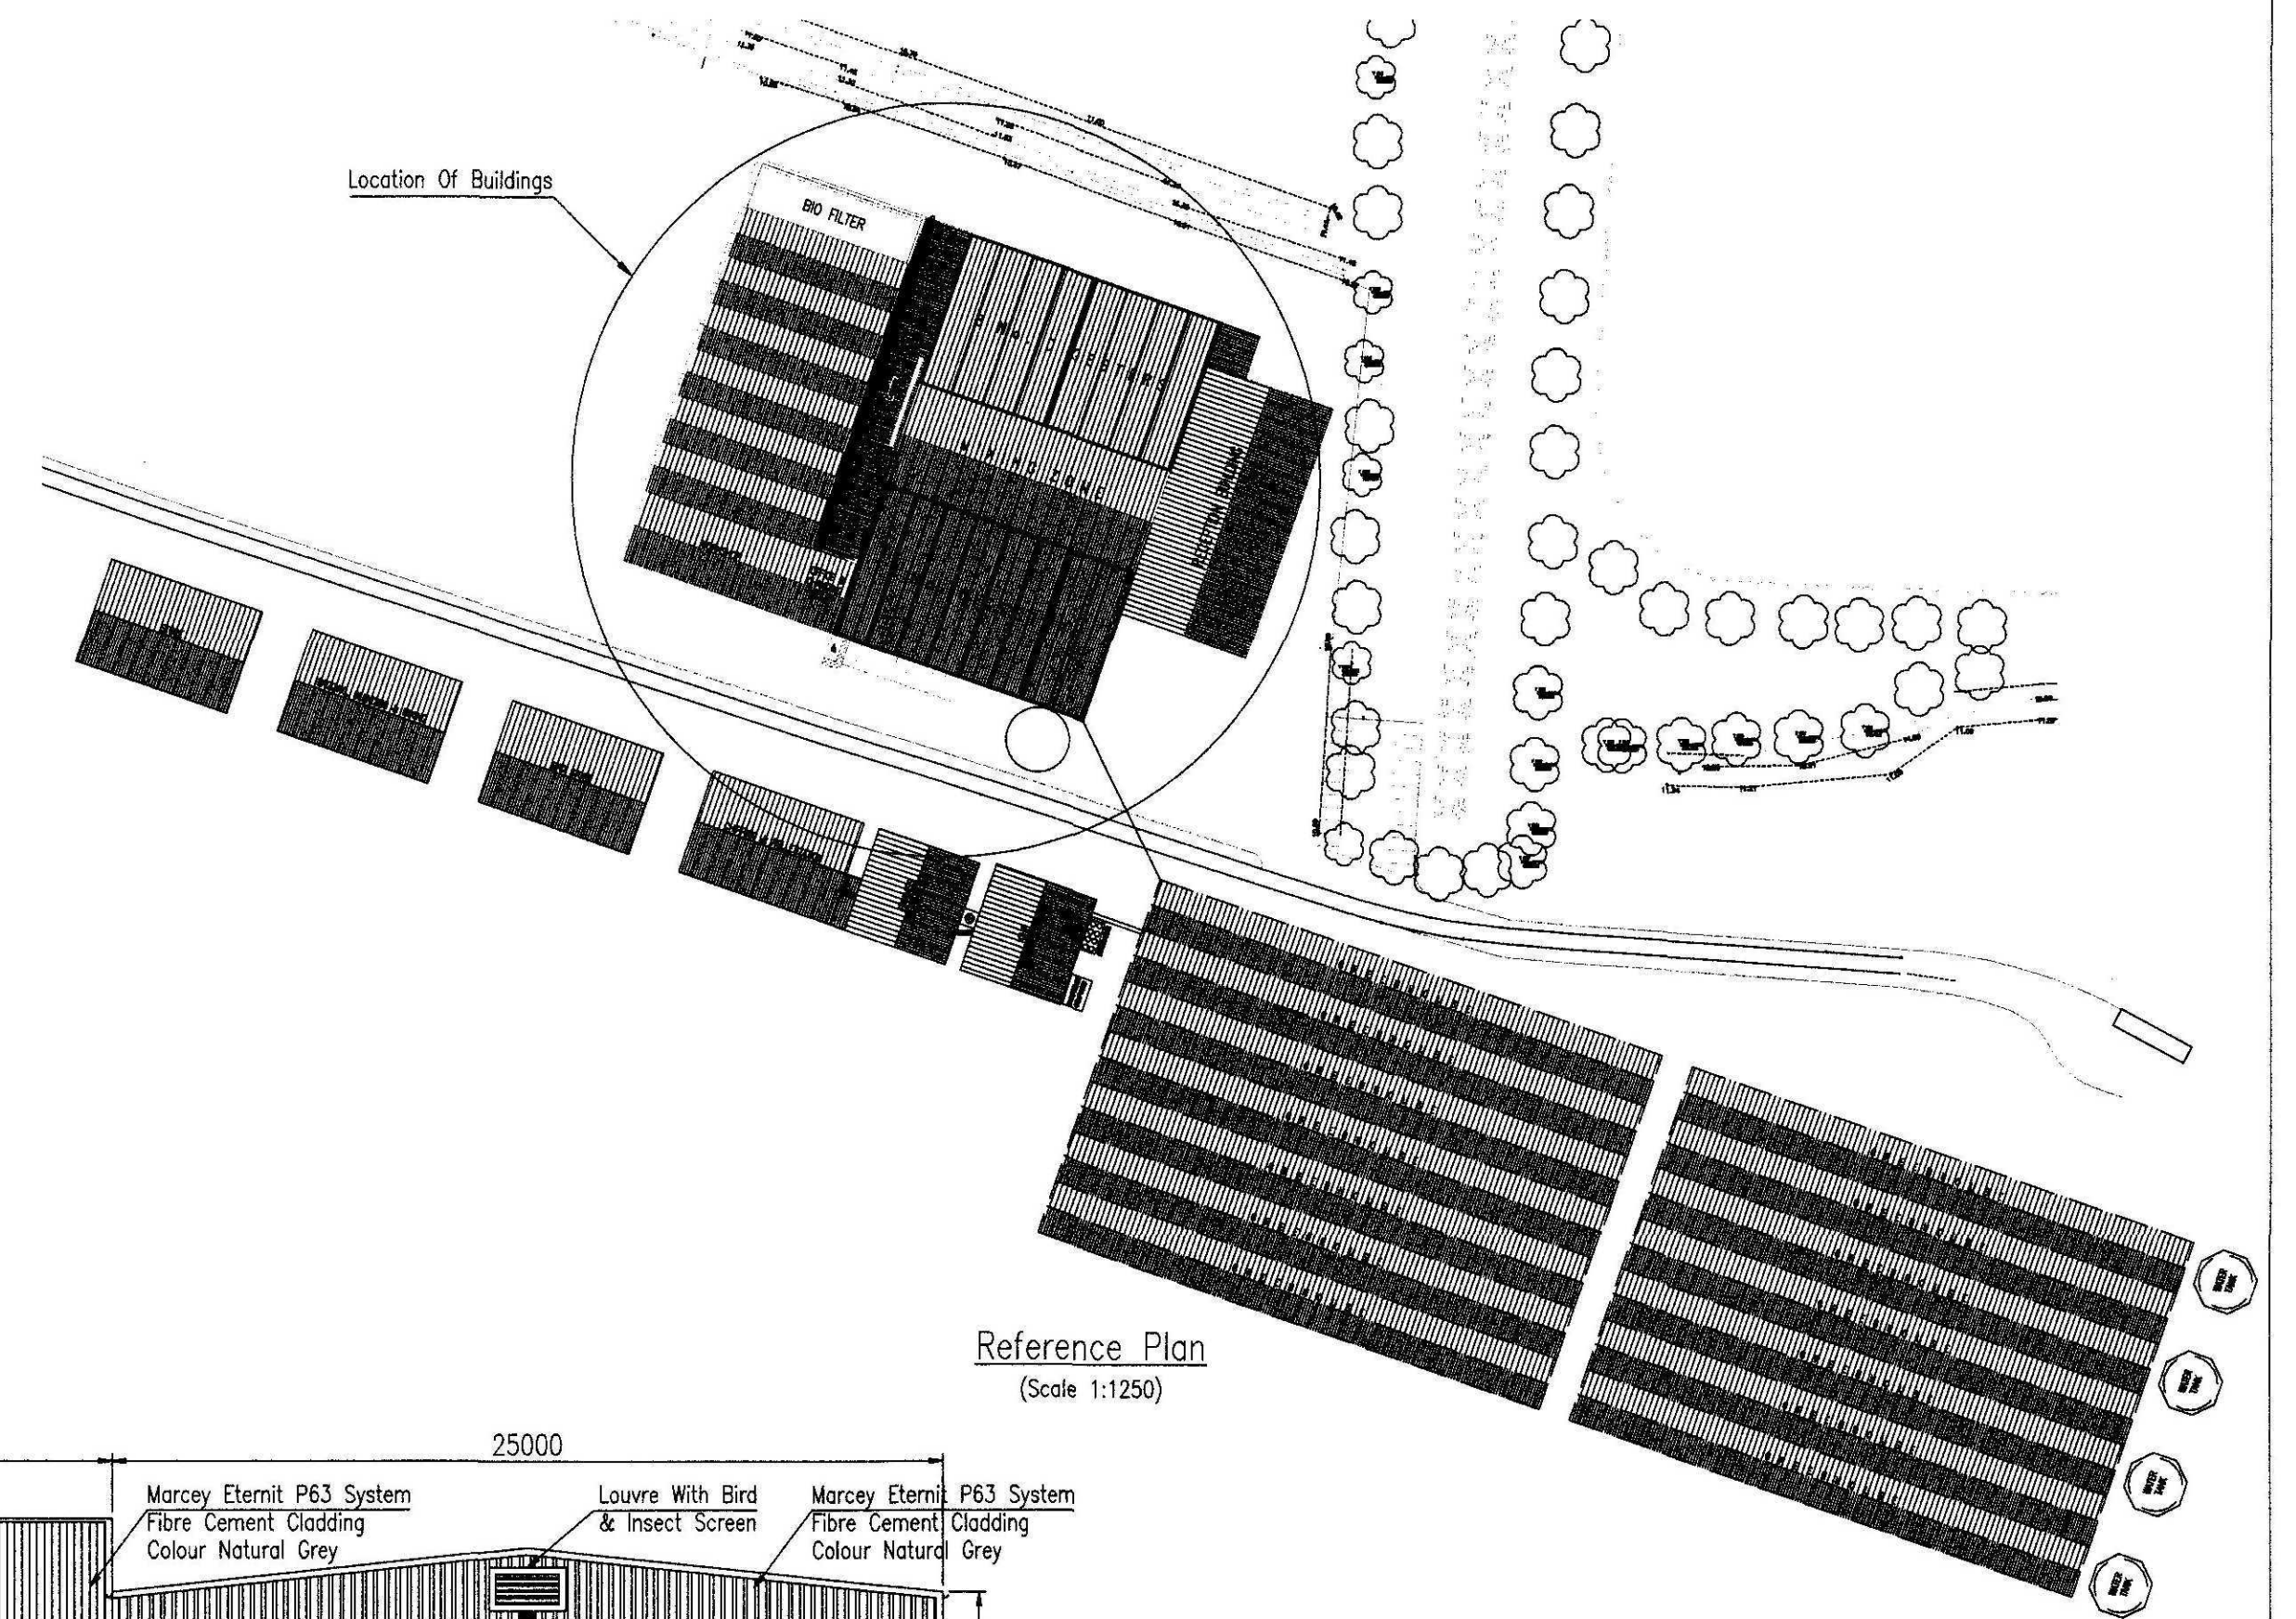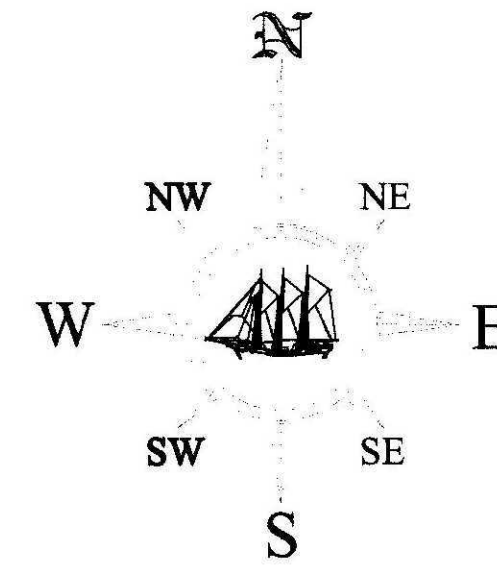


Proposed Western Elevation
(Scale 1:200)

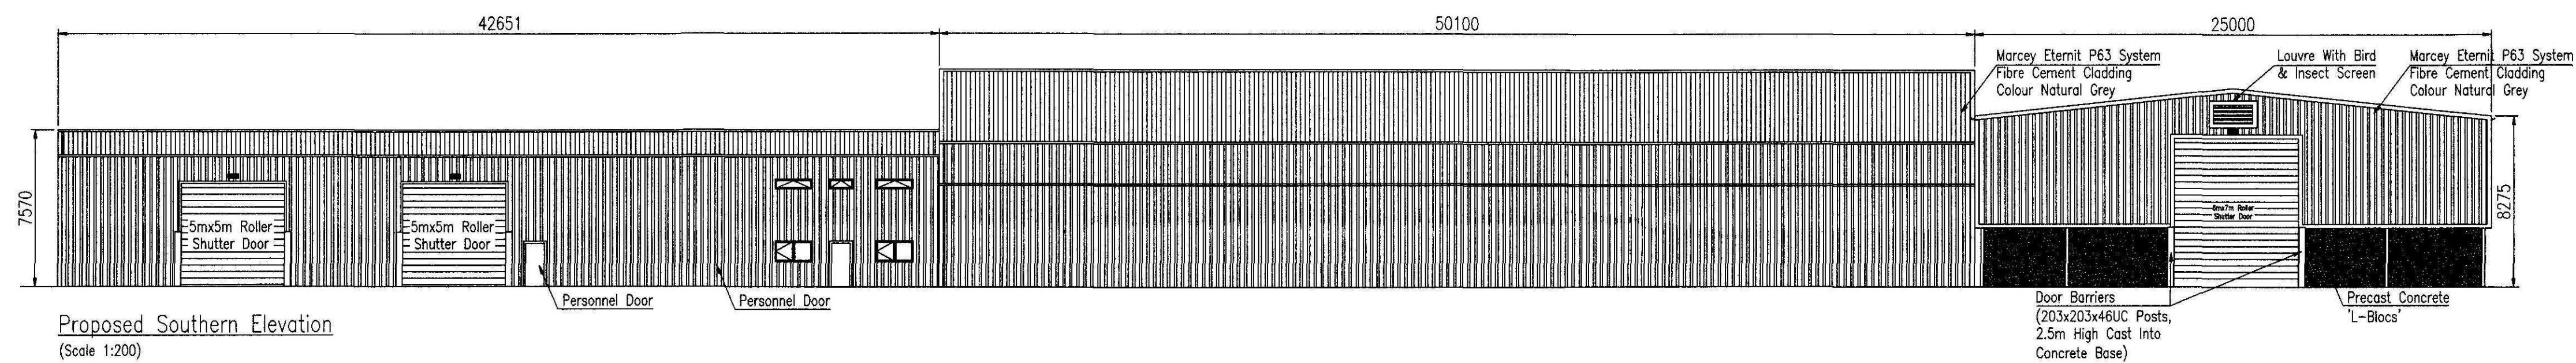

Proposed Southern Elevation
(Scale 1:200)

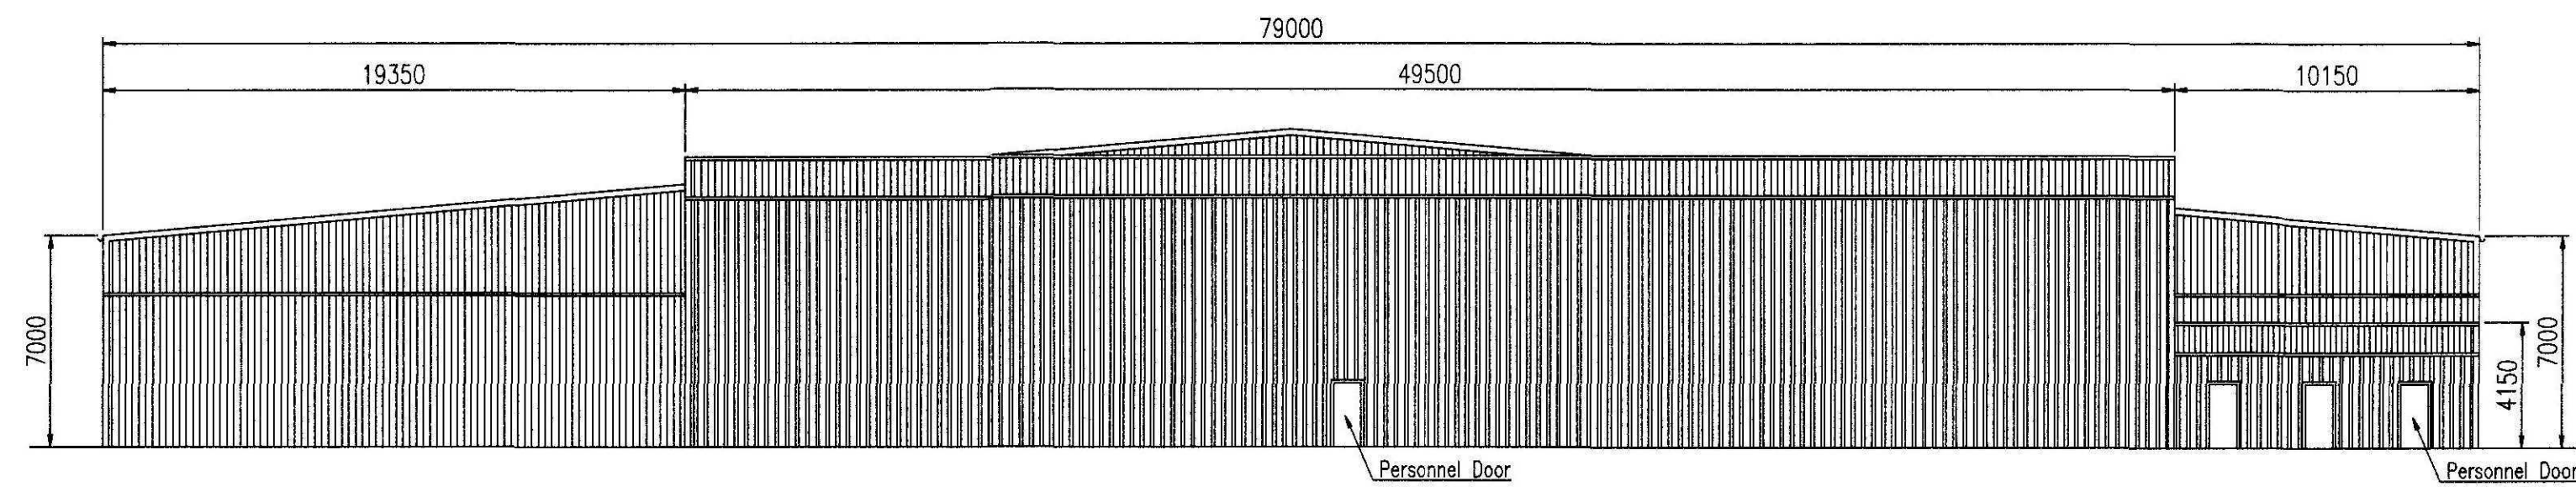

Proposed Eastern Elevation
(Scale 1:200)

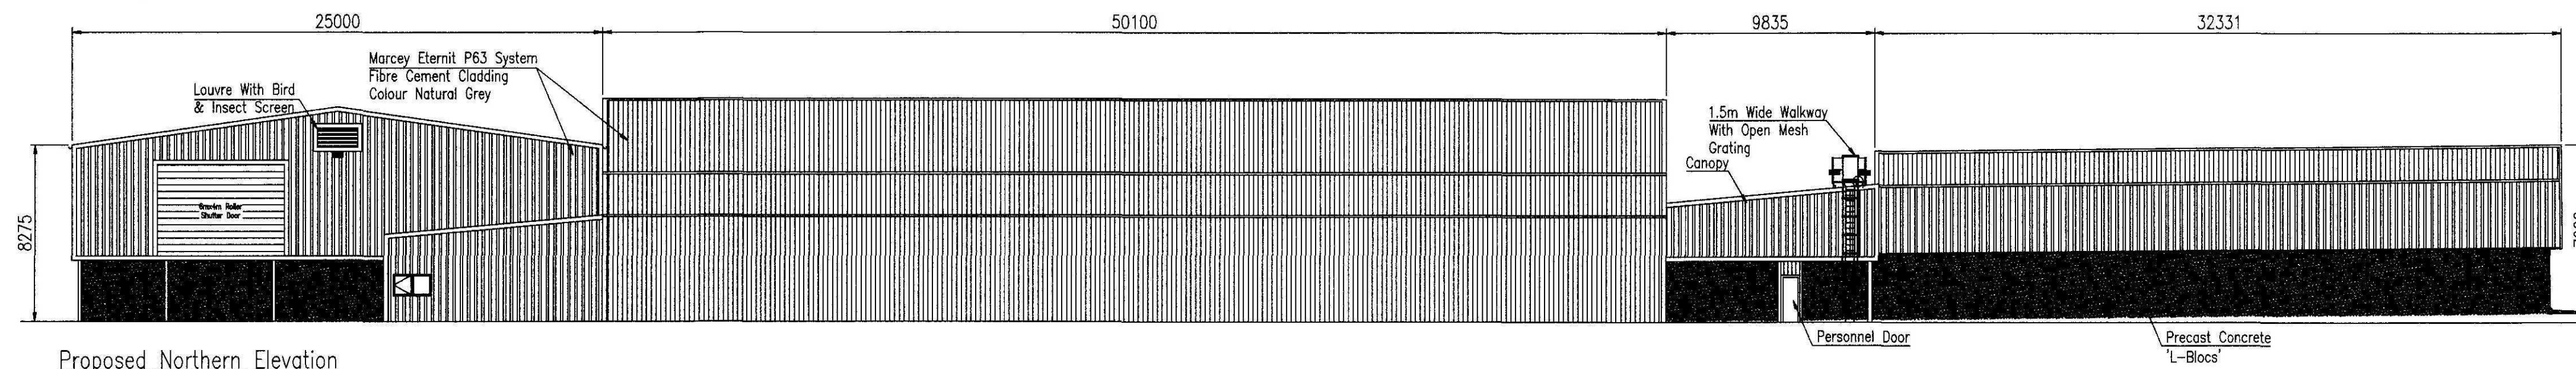


Proposed Northern Elevation
(Scale 1:200)


FOR THE INTERNAL
ARRANGEMENTS REFER TO
SRC DRAWING 37009/29

SHDC
Planning & Development
10 JUN 2010
Ref: 0492-10


REV	DATE	REMARKS
B	06/04/10	Drawing Generally Updated
A	17/03/10	Drawing Generally Updated
REV	DATE	REMARKS
STATUS FOR INFORMATION		
SRC SIDEBOTTOM RICHARDSON CHENG LTD CONSULTING STRUCTURAL AND CIVIL ENGINEERS		
PROJECT South Lincs Energy & Recycling Park, Decoy Farm, Crowland, Lincs. For Organic Recycling Ltd.		
TITLE Proposed Elevations To Main Buildings		
DATE	Jan. 10	SCALE As Shown @ A1
DRAWN	BJ	CHECKED
DESIGN		FILENAME 37009-20
DRG No. 37009/20		REV B

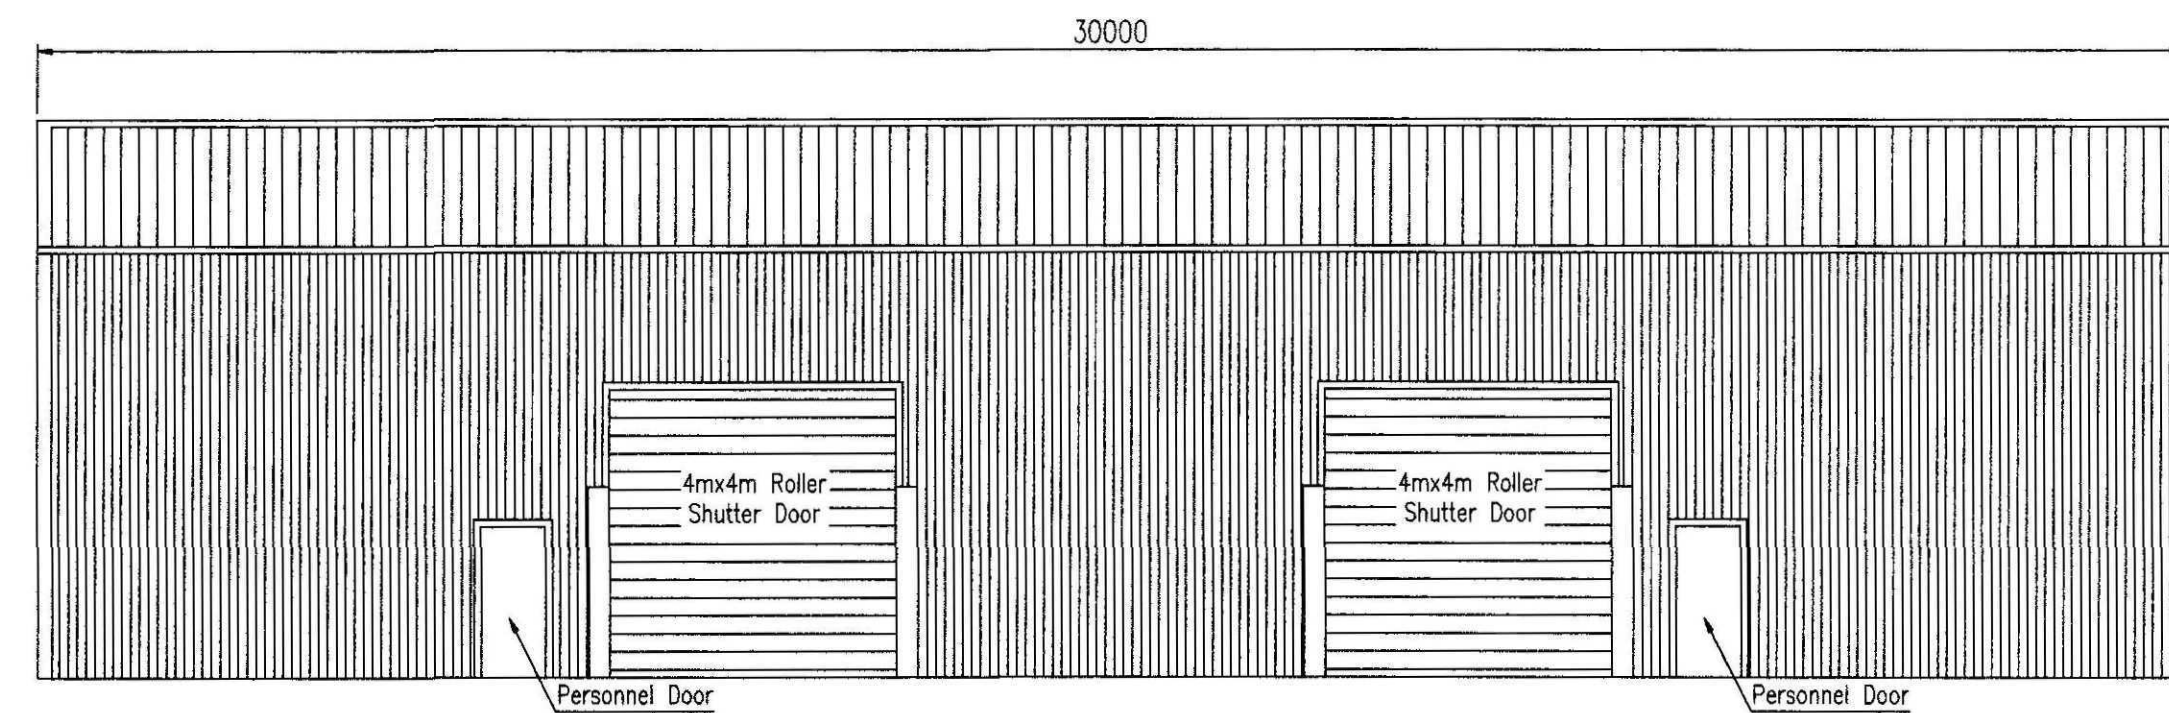


Proposed Northern Elevation
(Scale 1:100)

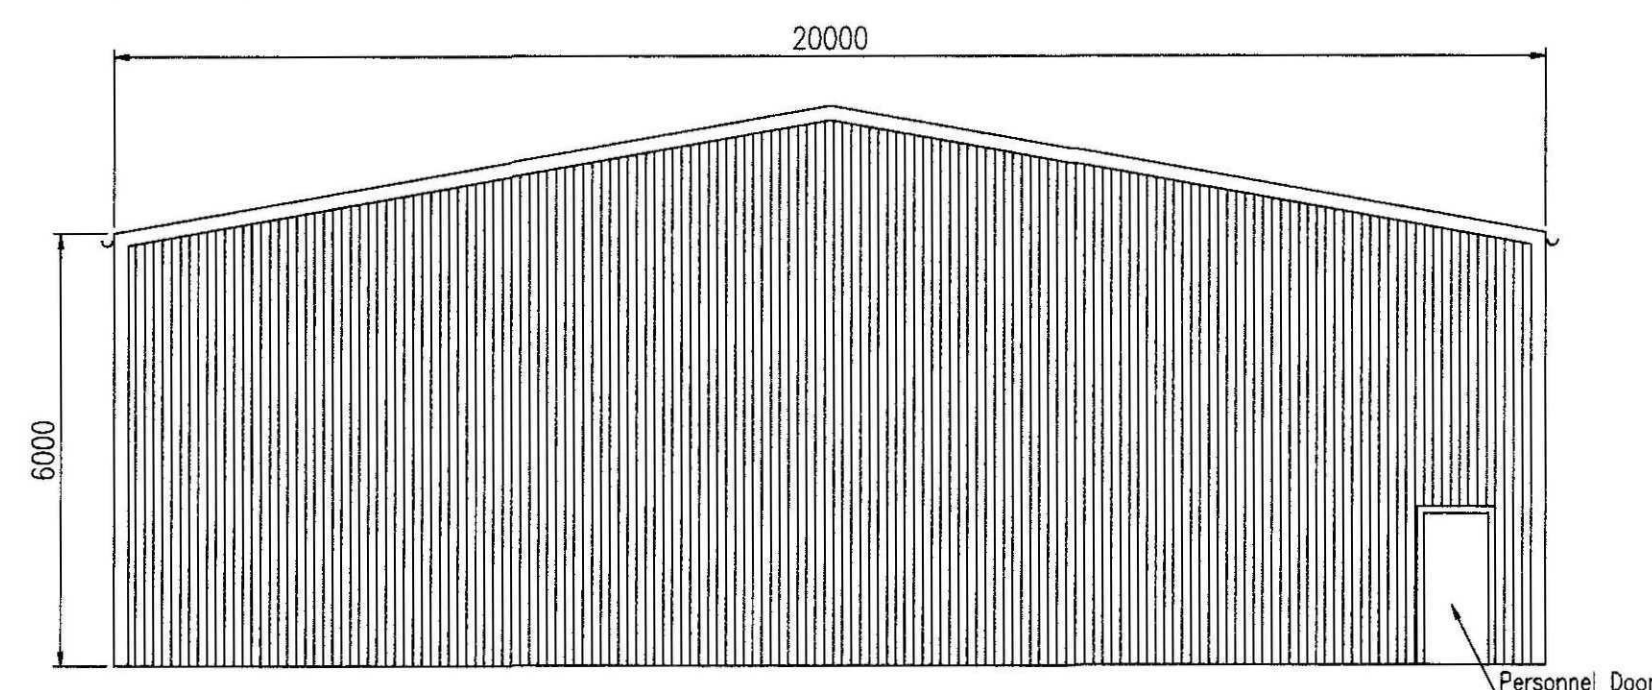



Proposed Eastern Elevation
(Scale 1:100)

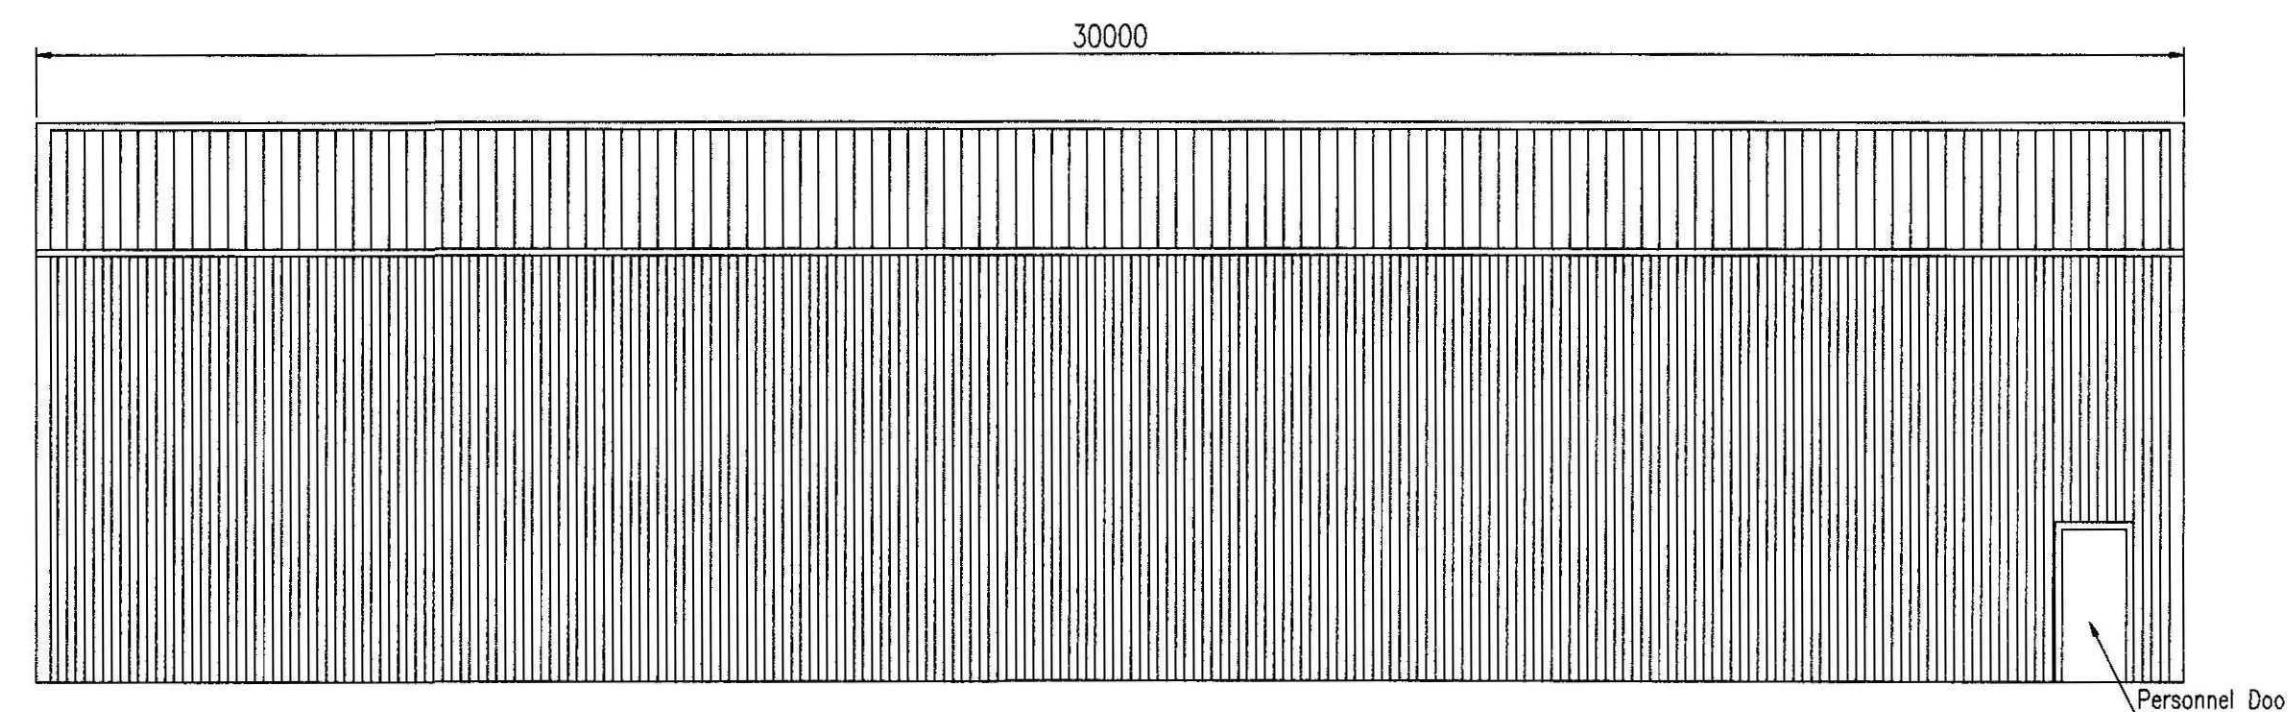

Proposed Southern Elevation
(Scale 1:100)

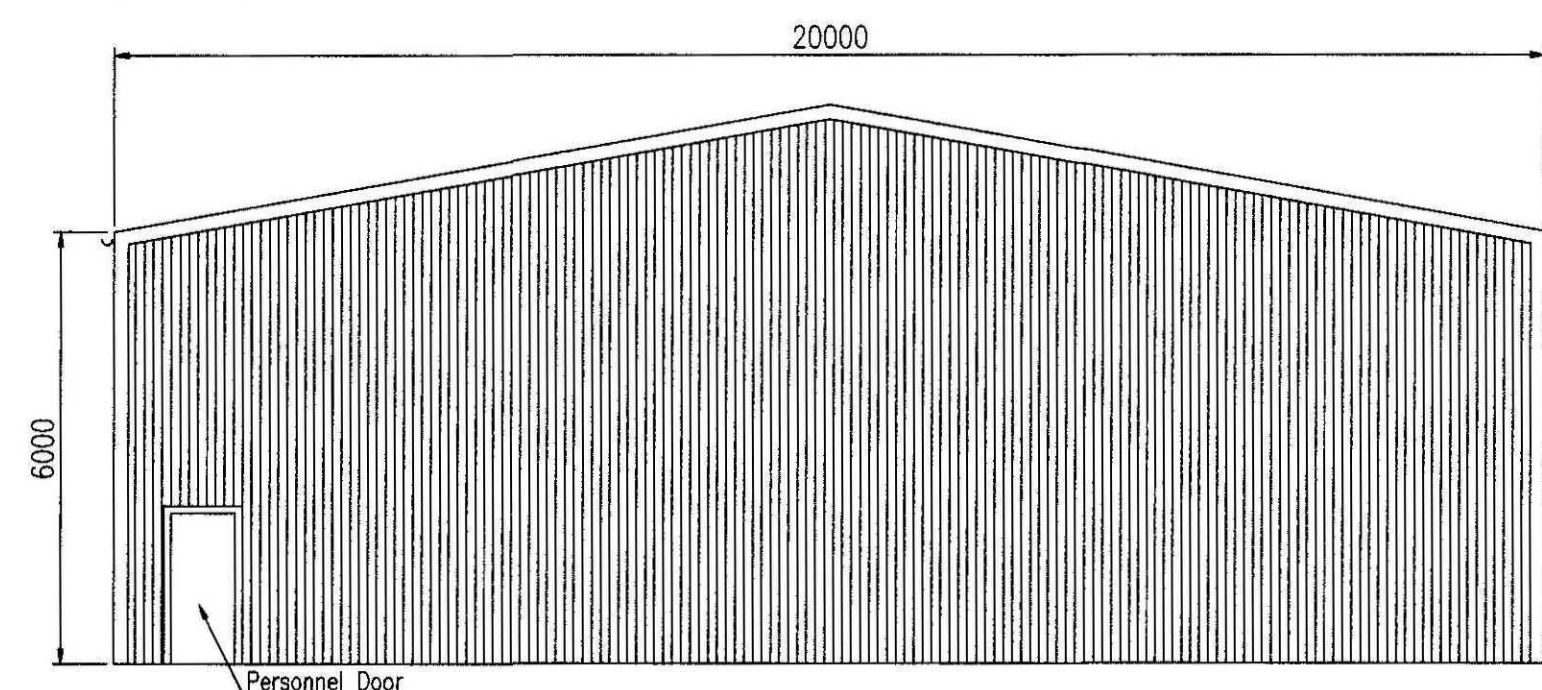


Proposed Western Elevation
(Scale 1:100)

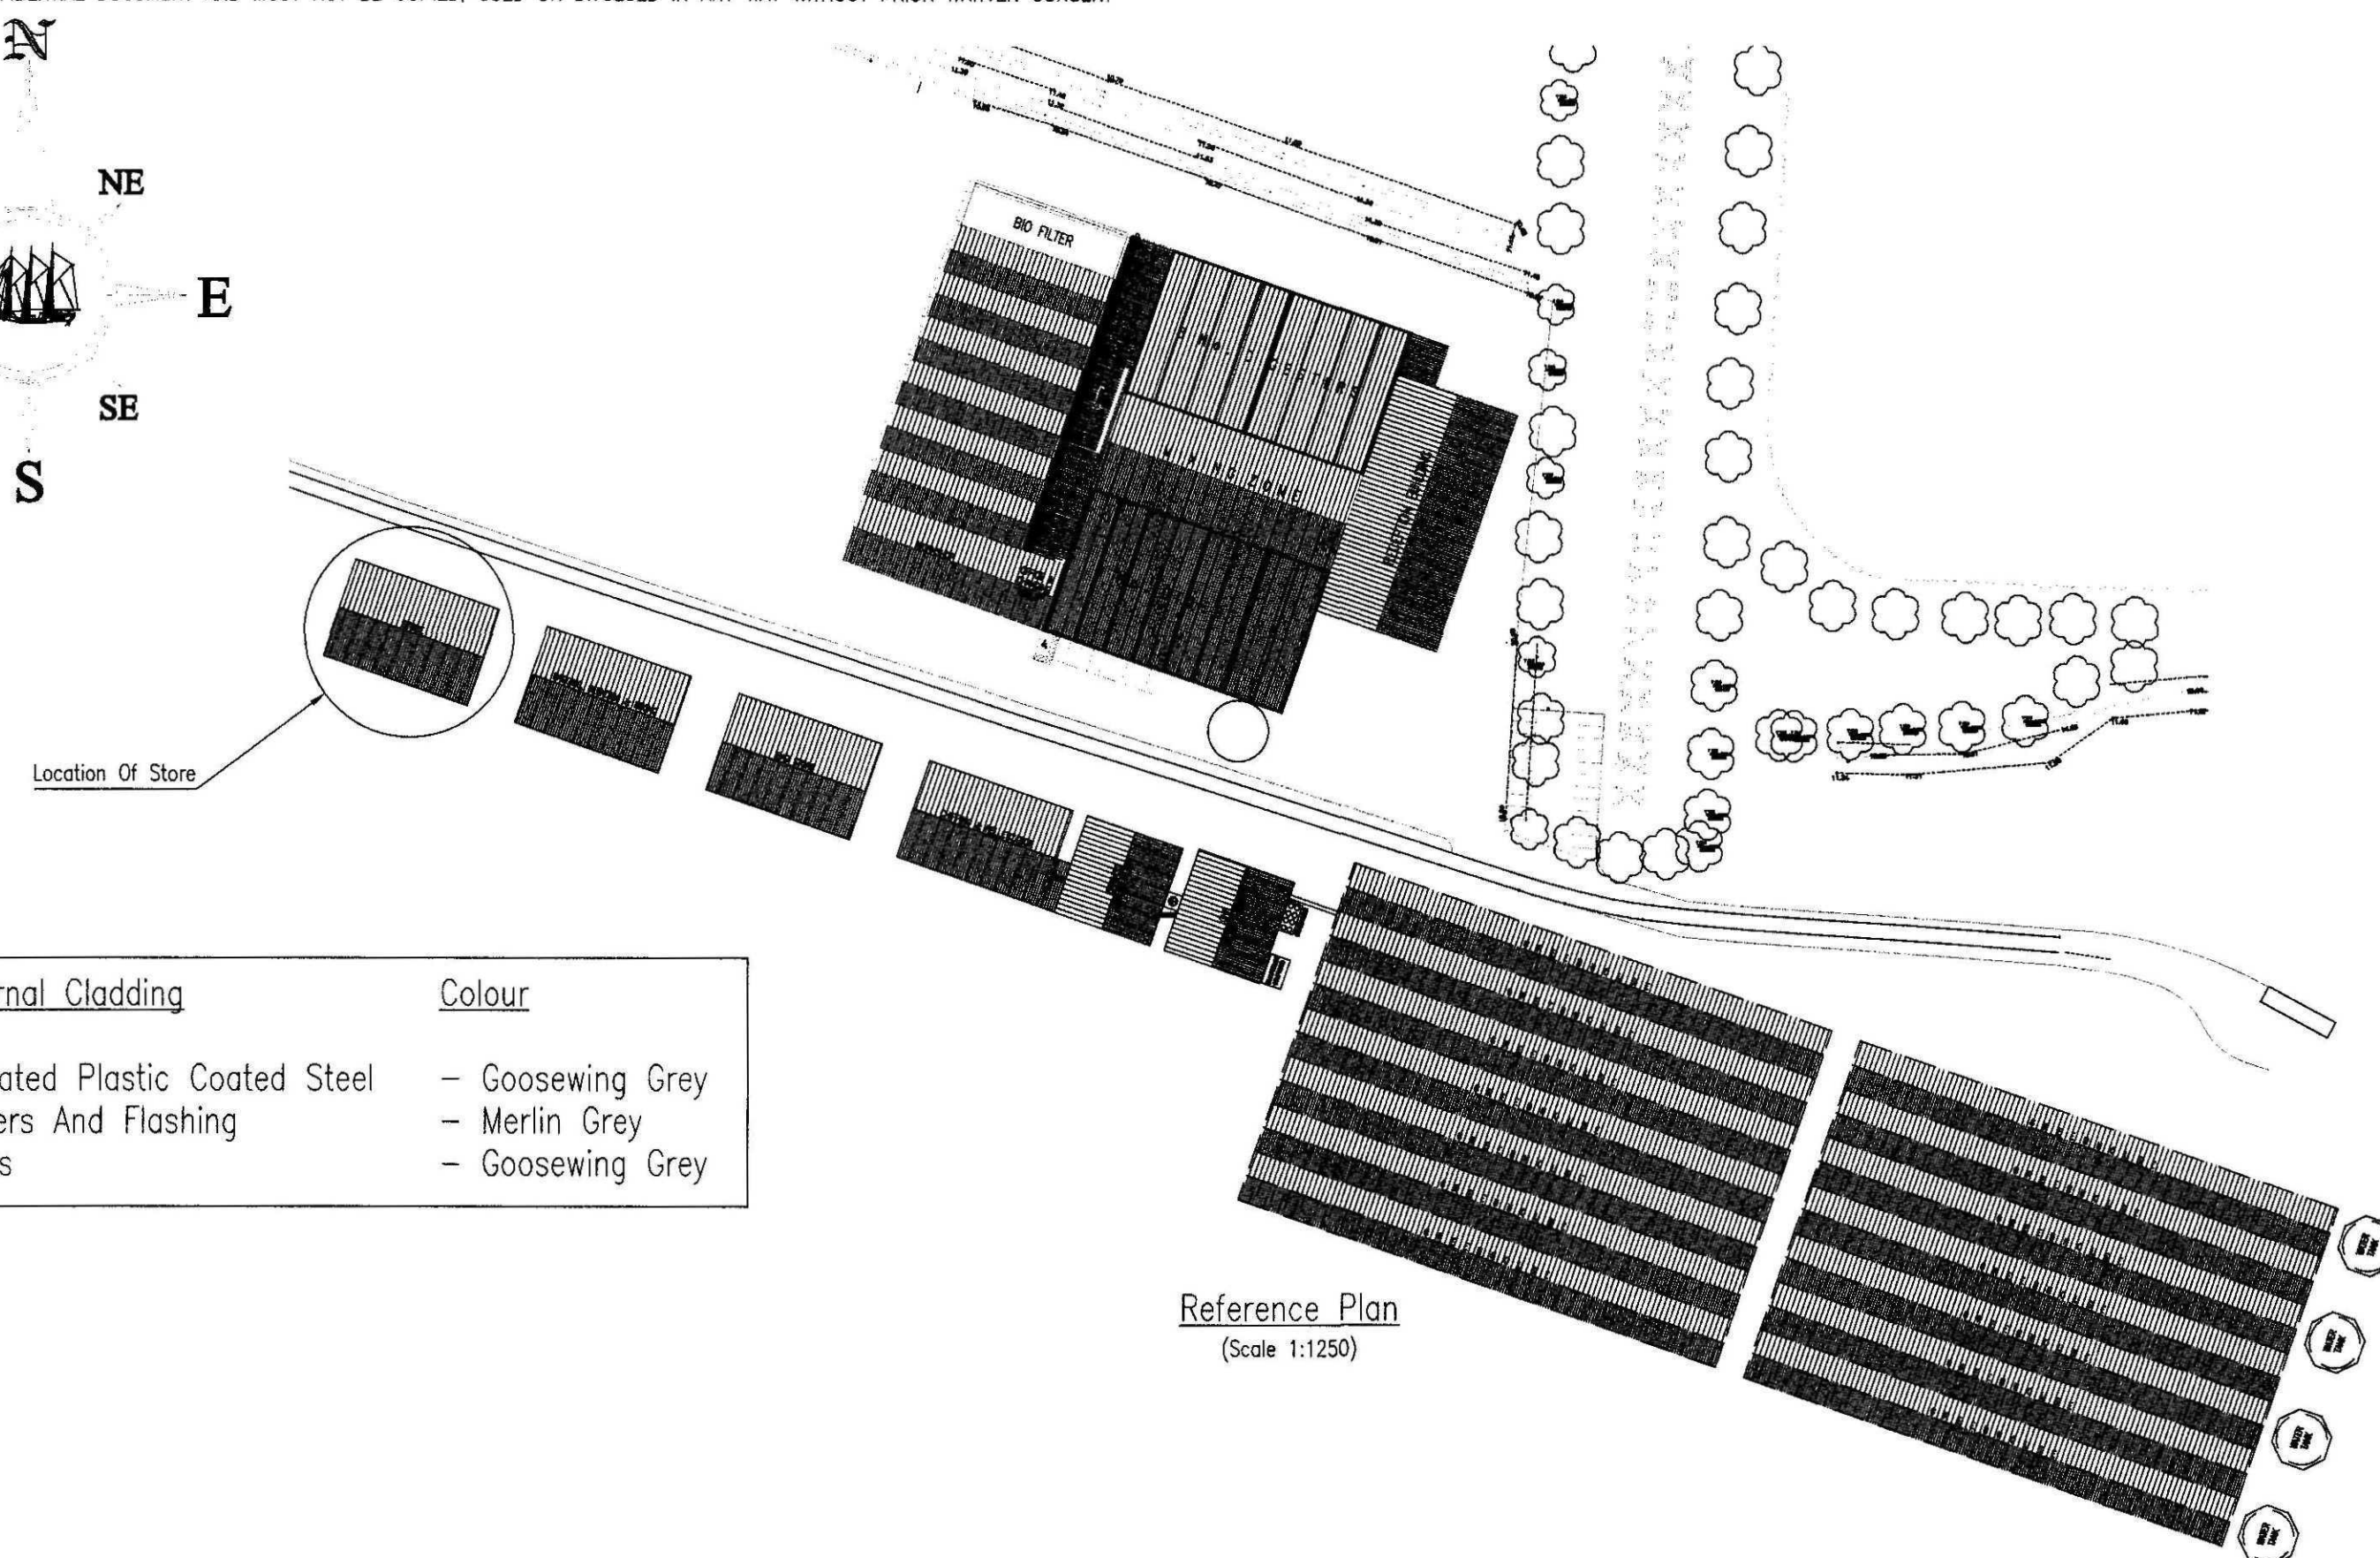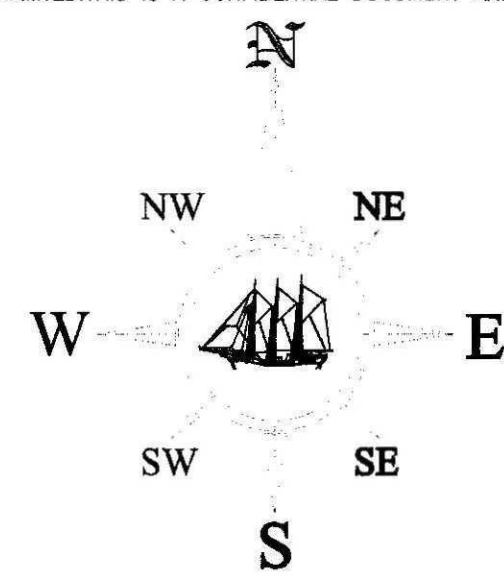

Reference Plan
(Scale 1:1250)


External Cladding	Colour
Insulated Plastic Coated Steel	- Goosewing Grey
Gutters And Flashing	- Merlin Grey
Doors	- Goosewing Grey

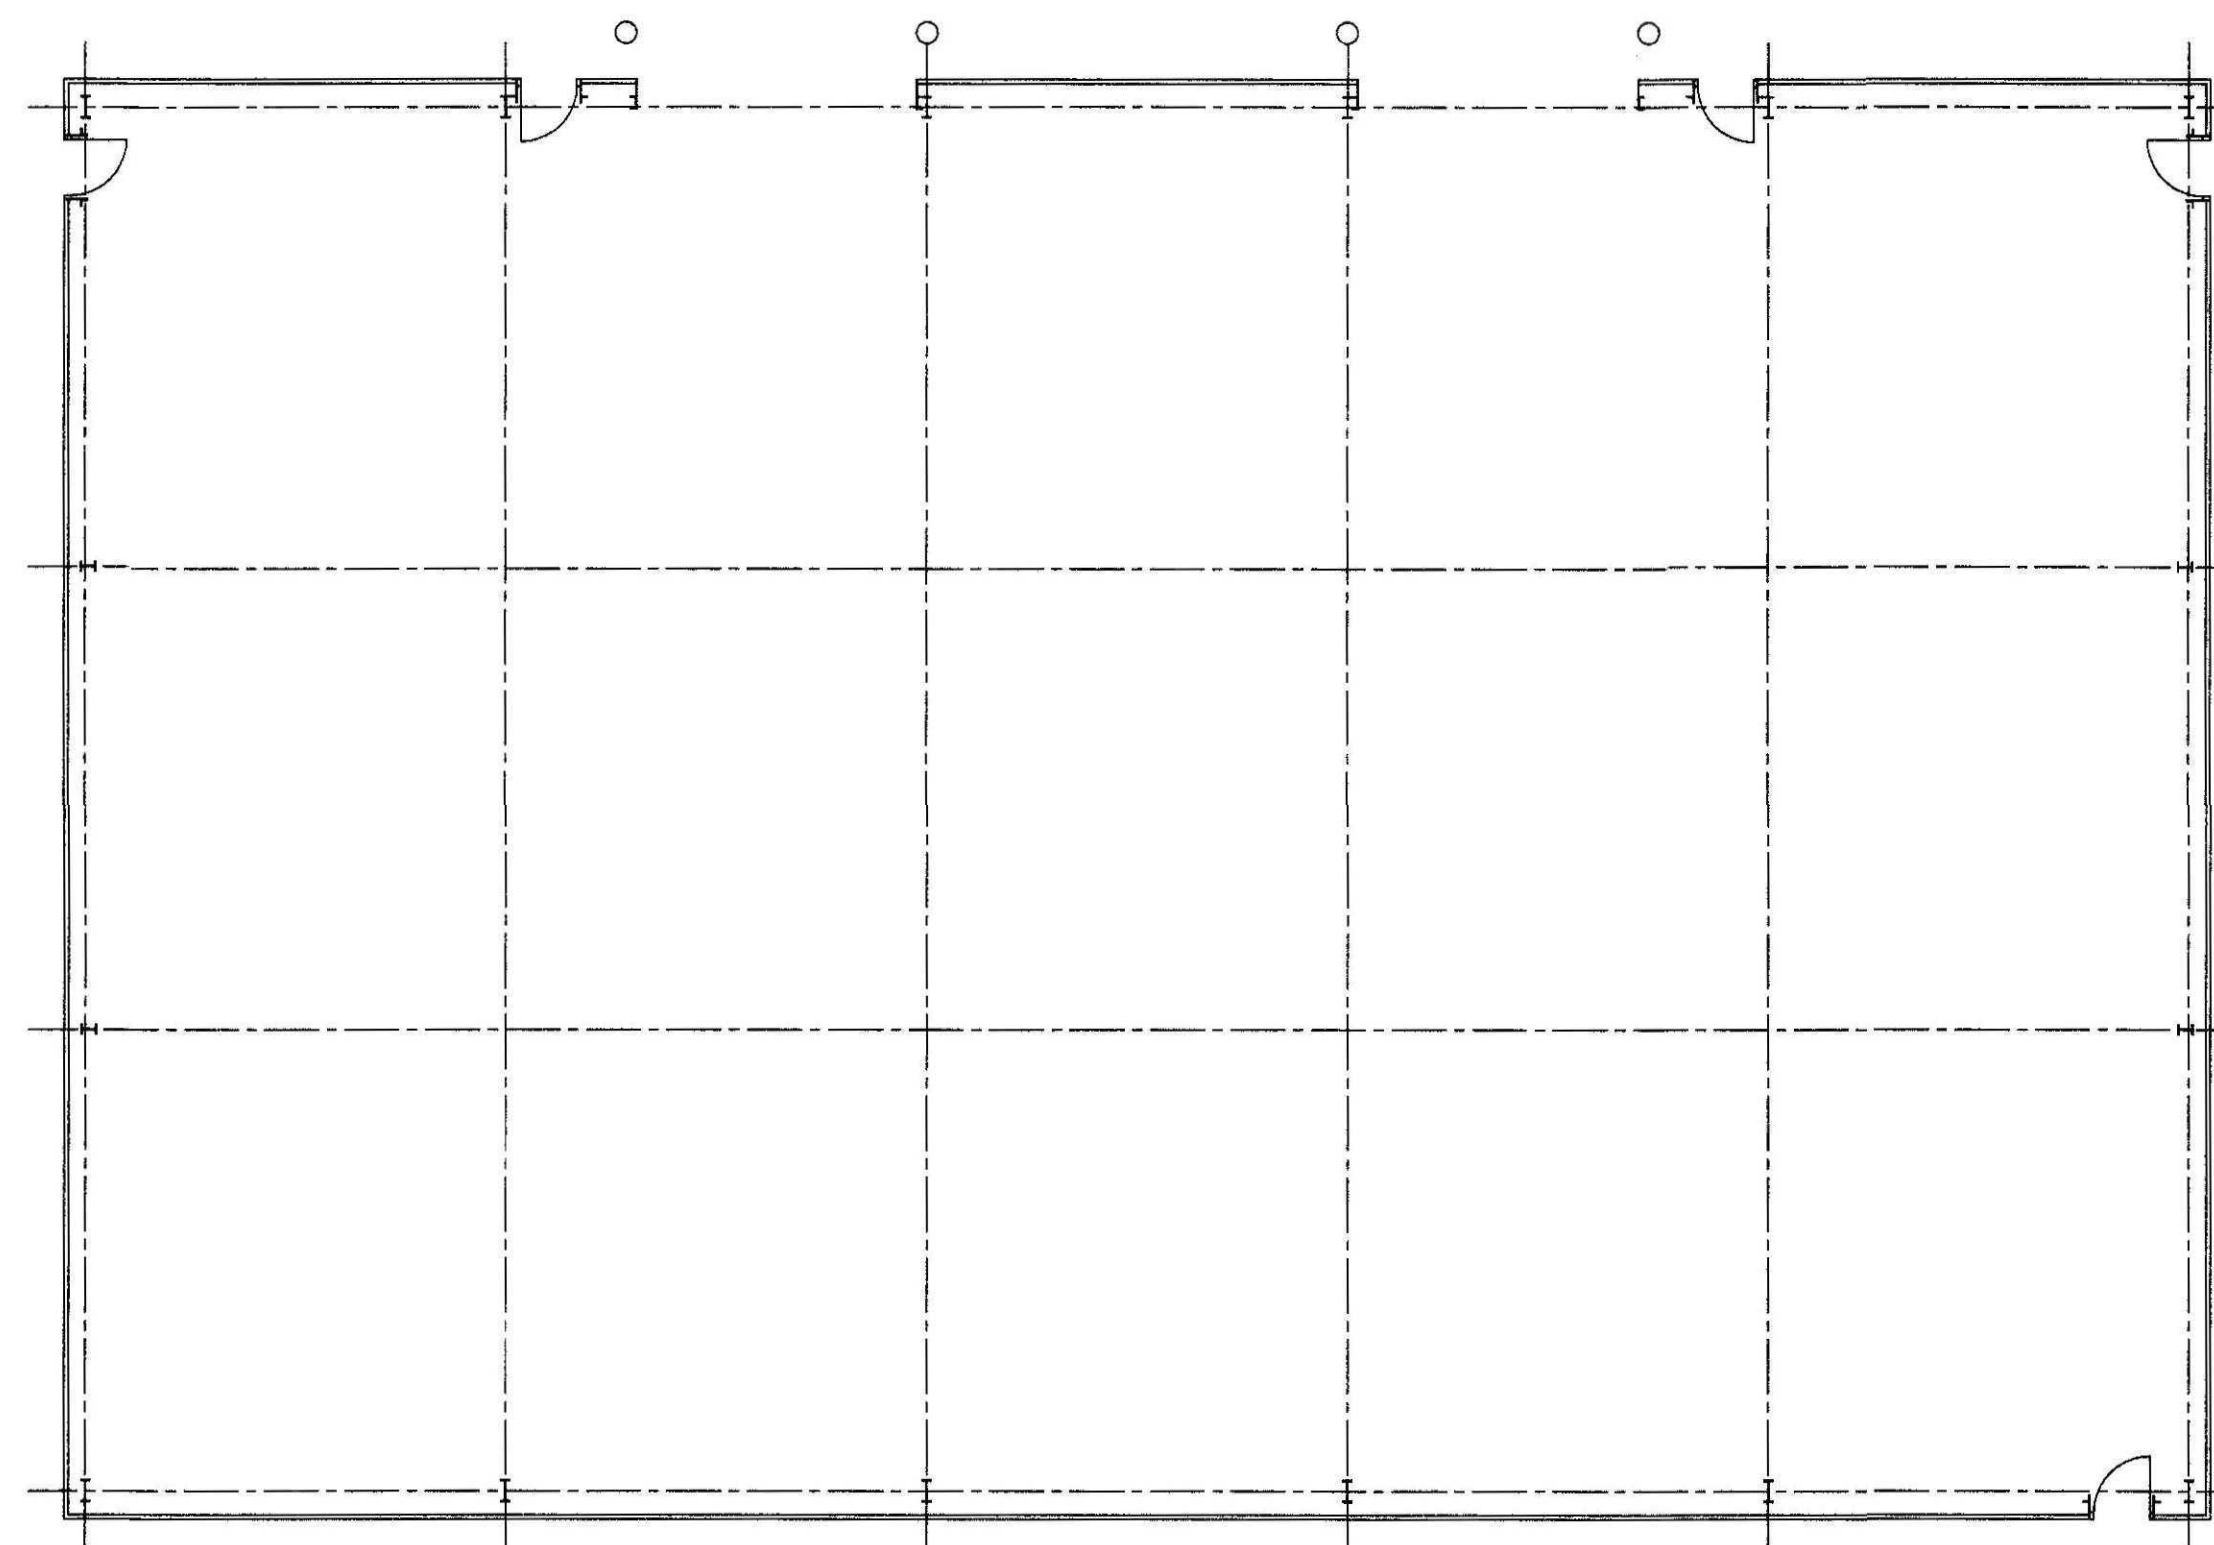


Internal Layout
(Scale 1:100)
Area On Plan = 600m²

SHDC
Planning & Development
10 JUN 2010
Ref: C492-10


REV	DATE	REMARKS
B	06/04/10	Drawing Generally Updated, Internal Layout Added
A	10/03/10	Drawing Generally Updated.
STATUS FOR INFORMATION		
SRC SIDEBOTTOM RICHARDSON CHENG LTD CONSULTING STRUCTURAL AND CIVIL ENGINEERS		
PROJECT South Lincs Energy & Recycling Park, Decoy Farm, Crowland, Lincs. For Organic Recycling Ltd.		
TITLE Proposed Plan And Elevations To the Store		
DATE	Jan '10	SCALE As Shown @ A1
DRAWN	BJ	CHECKED
DESIGN		FILENAME 37009-21
DRG No. 37009/21		REV B

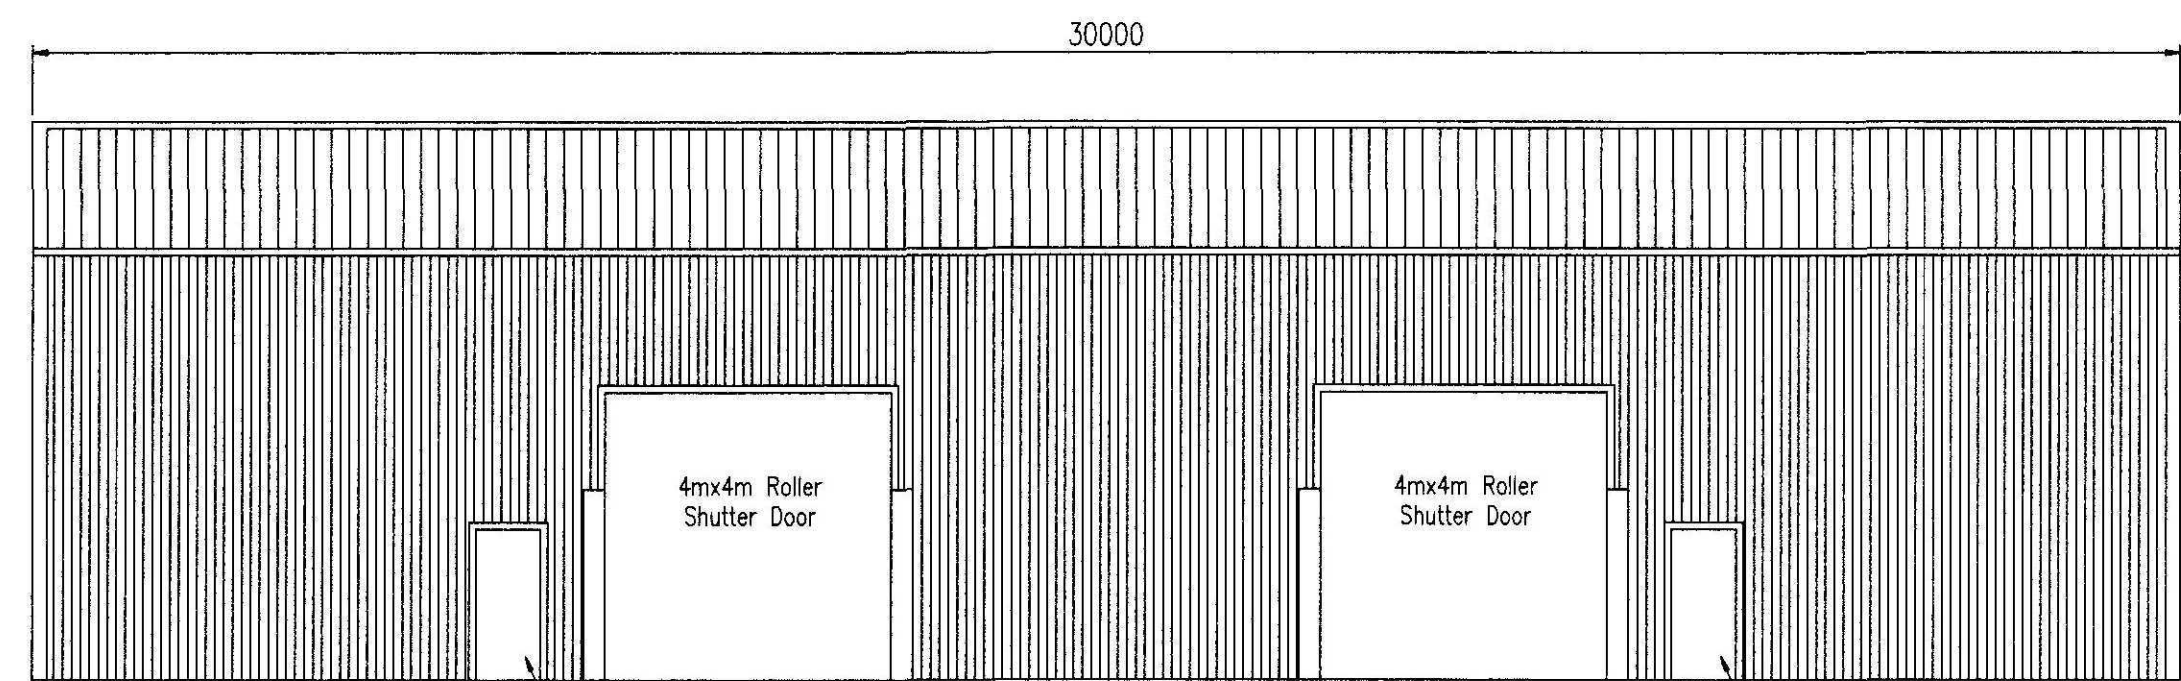


Proposed Northern Elevation
(Scale 1:100)

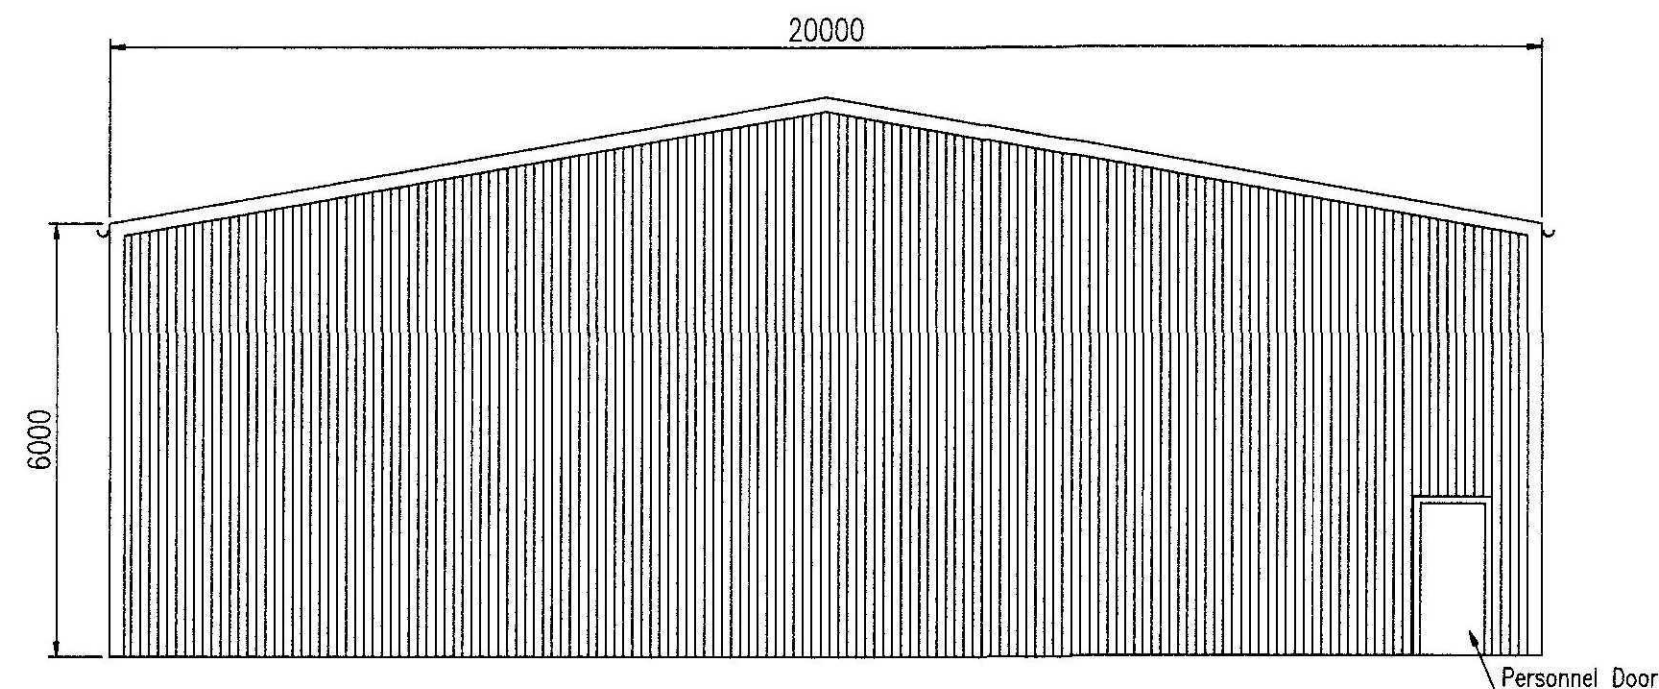


Proposed Eastern Elevation
(Scale 1:100)

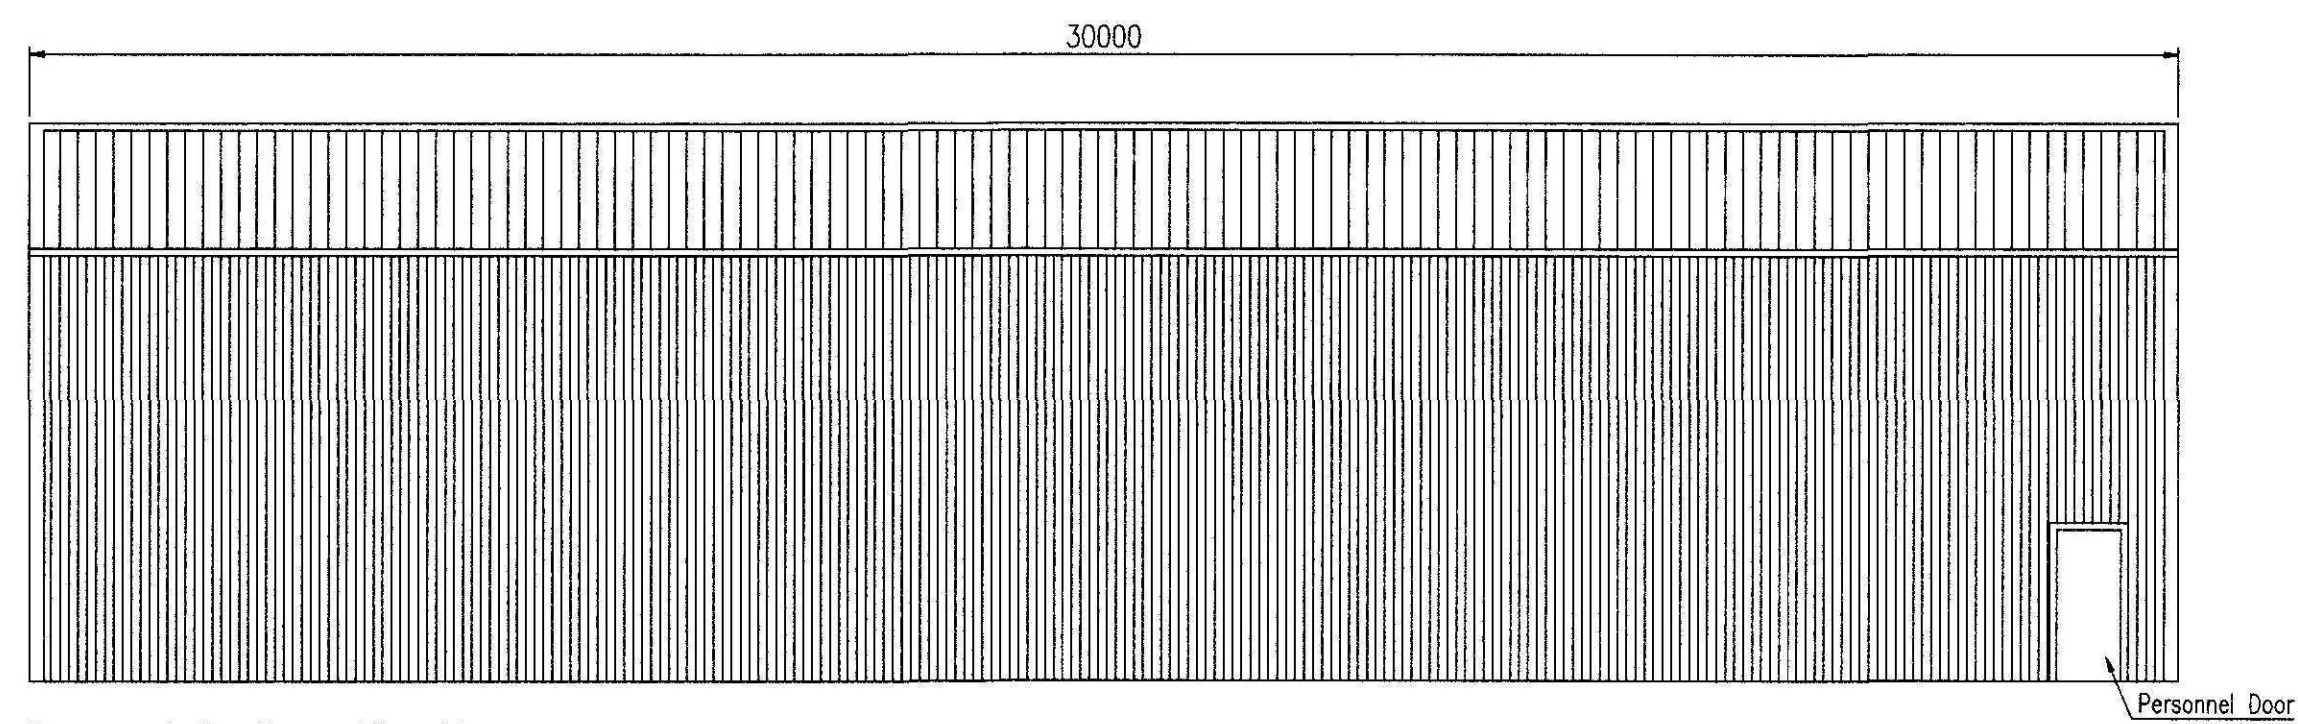

Proposed Southern Elevation
(Scale 1:100)

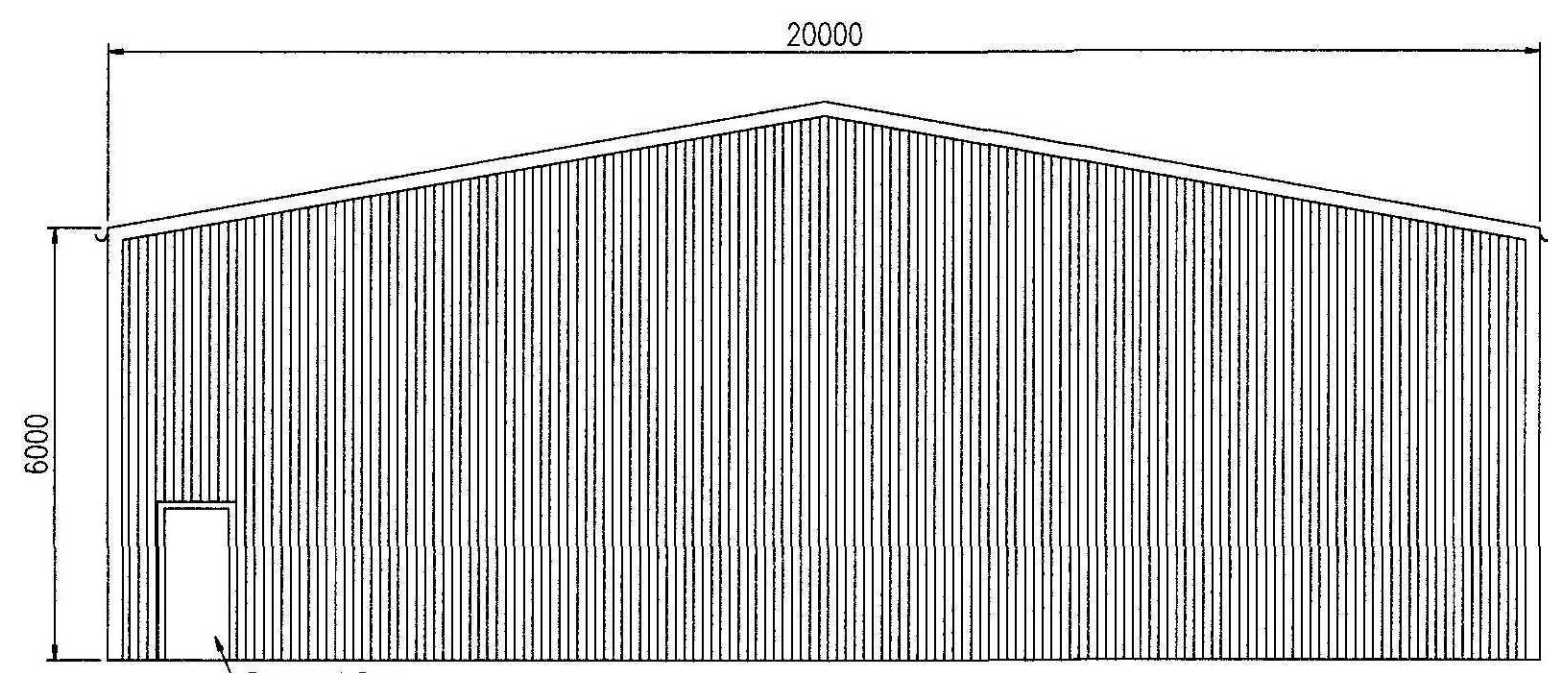


Proposed Western Elevation
(Scale 1:100)

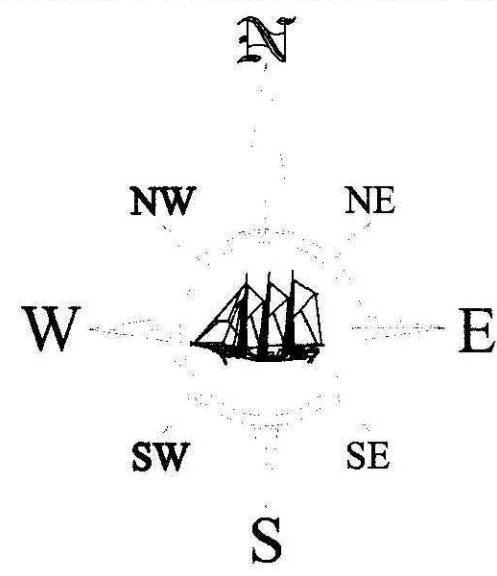

Location Of Bagging,
Blending & Mixing Store

External Cladding	Colour
Insulated Plastic Coated Steel	- Goosewing Grey
Gutters And Flashing	- Merlin Grey
Doors	- Goosewing Grey

Reference Plan
(Scale 1:1250)

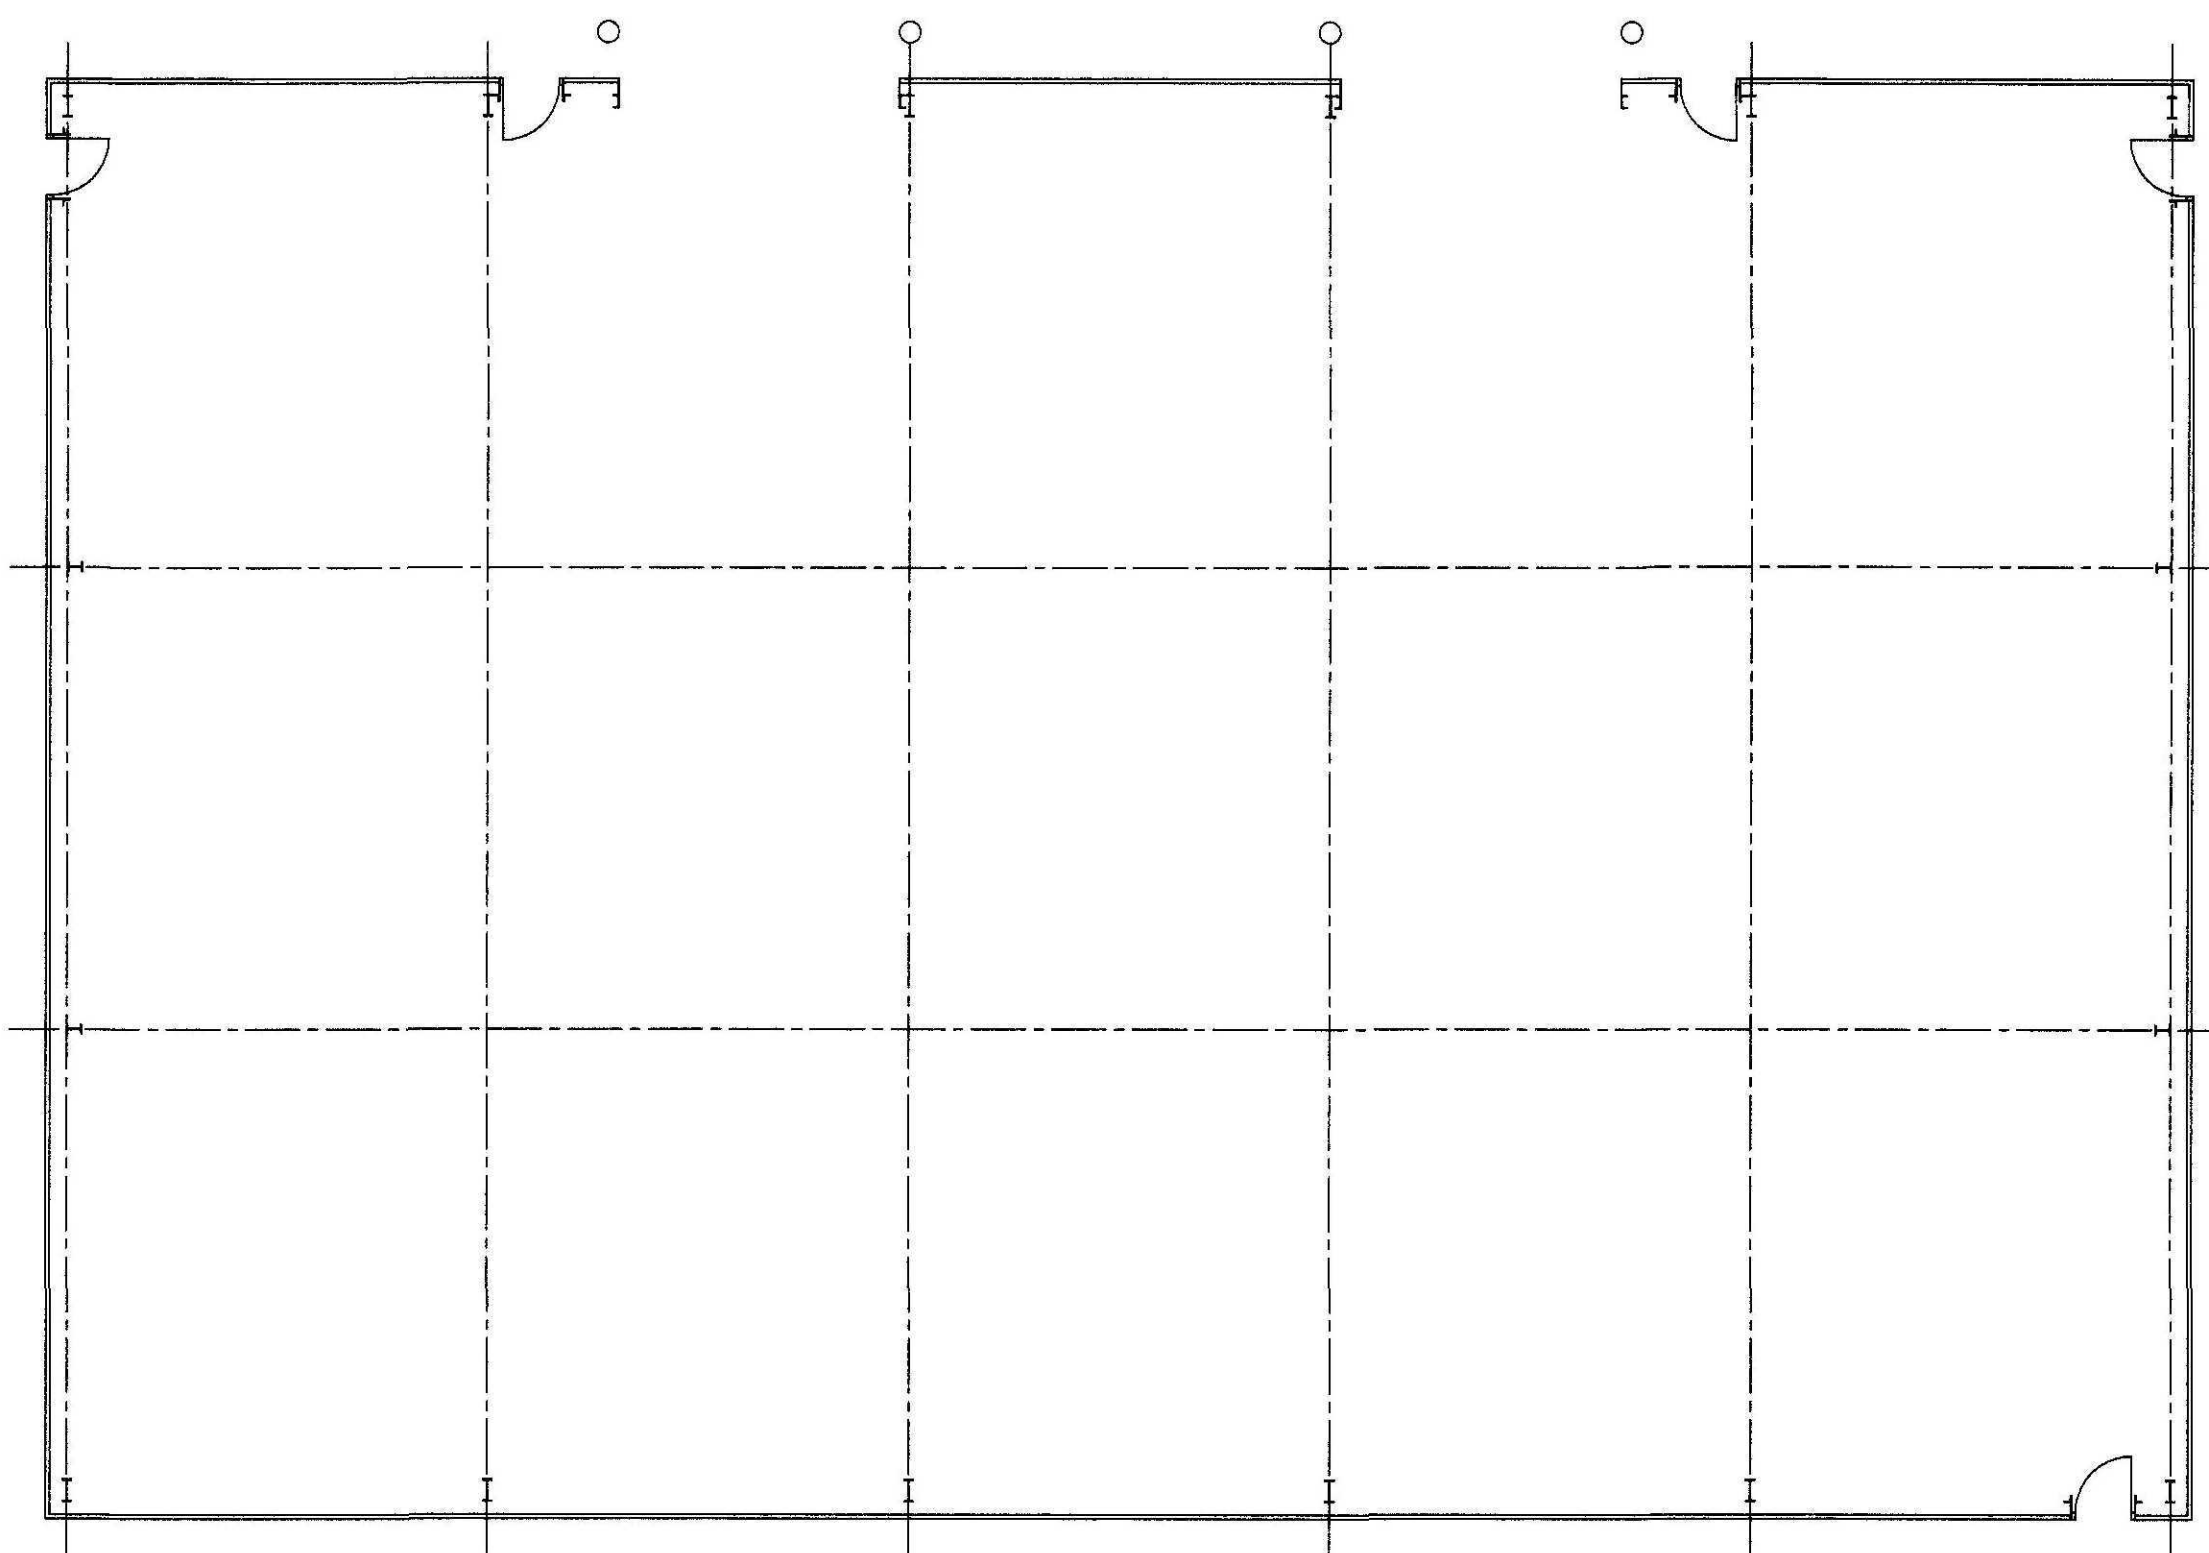

Internal Layout
(Scale 1:100)
Area On Plan = 600m2

SHDC
Planning & Development
10 JUN 2010
Ref: C492-10

B	06/04/10	Drawing Generally Updated, Internal Layout Added
A	10/03/10	Drawing Generally Updated
REV	DATE	REMARKS
STATUS FOR INFORMATION		


SRC SIDEBOTTOM
RICHARDSON
CHENG LTD.
CONSULTING STRUCTURAL AND CIVIL ENGINEERS

PROJECT
South Lincs Energy & Recycling Park,
Decoy Farm,
Crowland, Lincs.
For Organic Recycling Ltd.


TITLE
Proposed Plan & Elevations
To Bagging, Blending & Mixing Building

DATE	Jan '10	SCALE	As Shown @ A1
DRAWN	BJ	CHECKED	
DESIGN		FILENAME	37009-22


DRG No. 37009/22
REV B

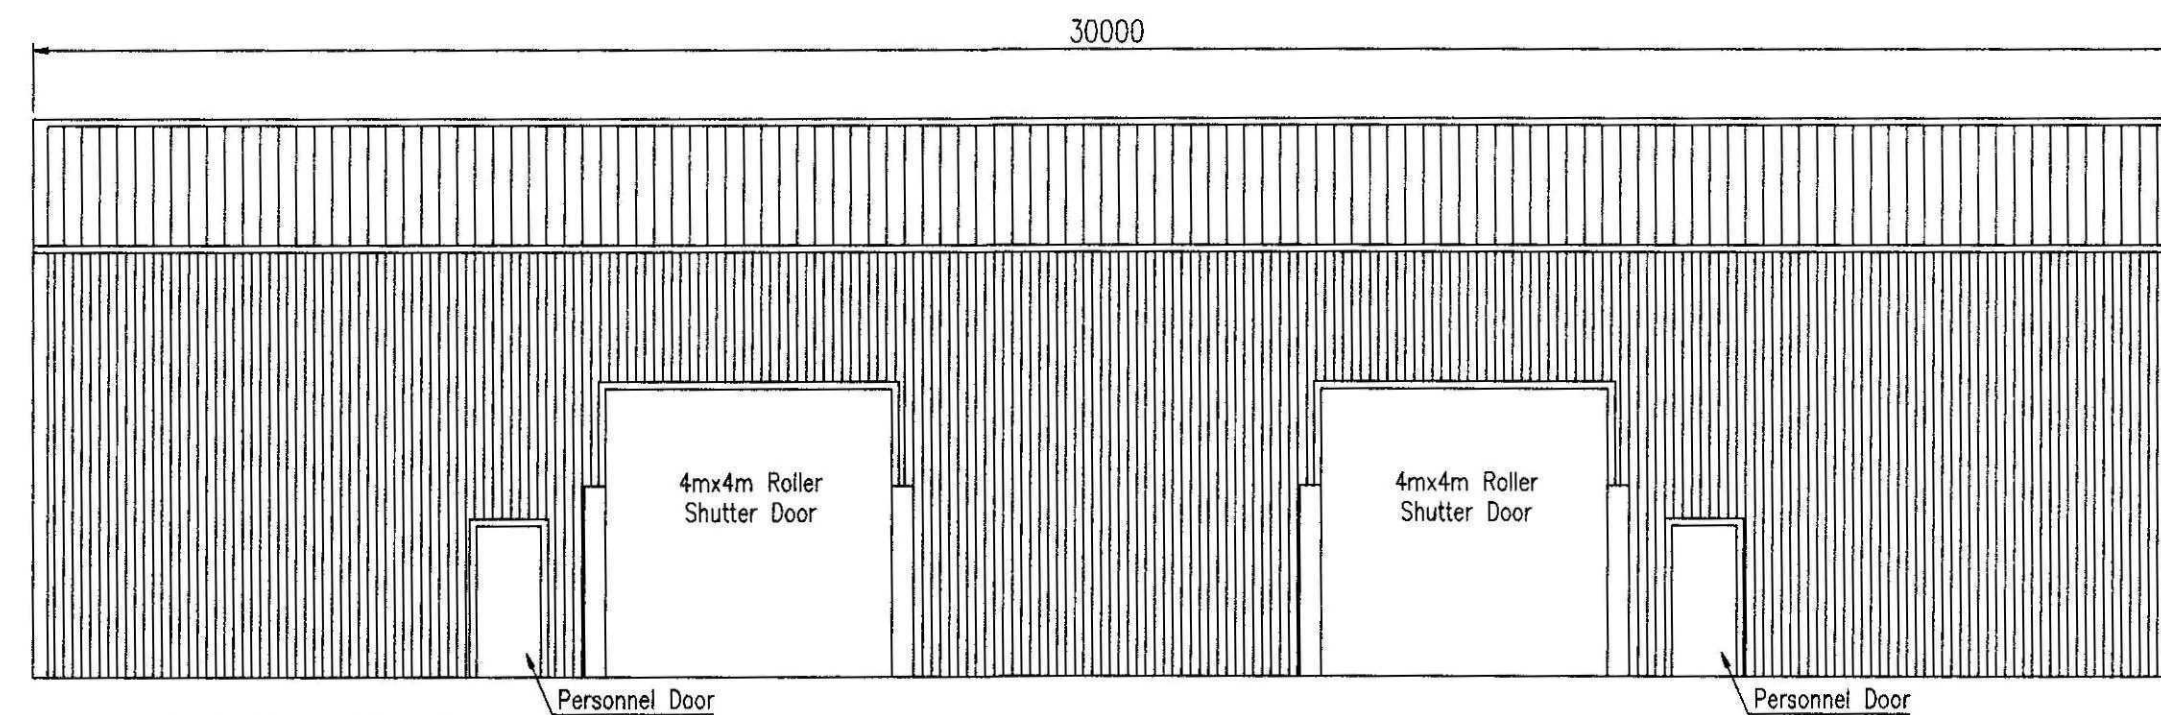


Proposed Northern Elevation
(Scale 1:100)

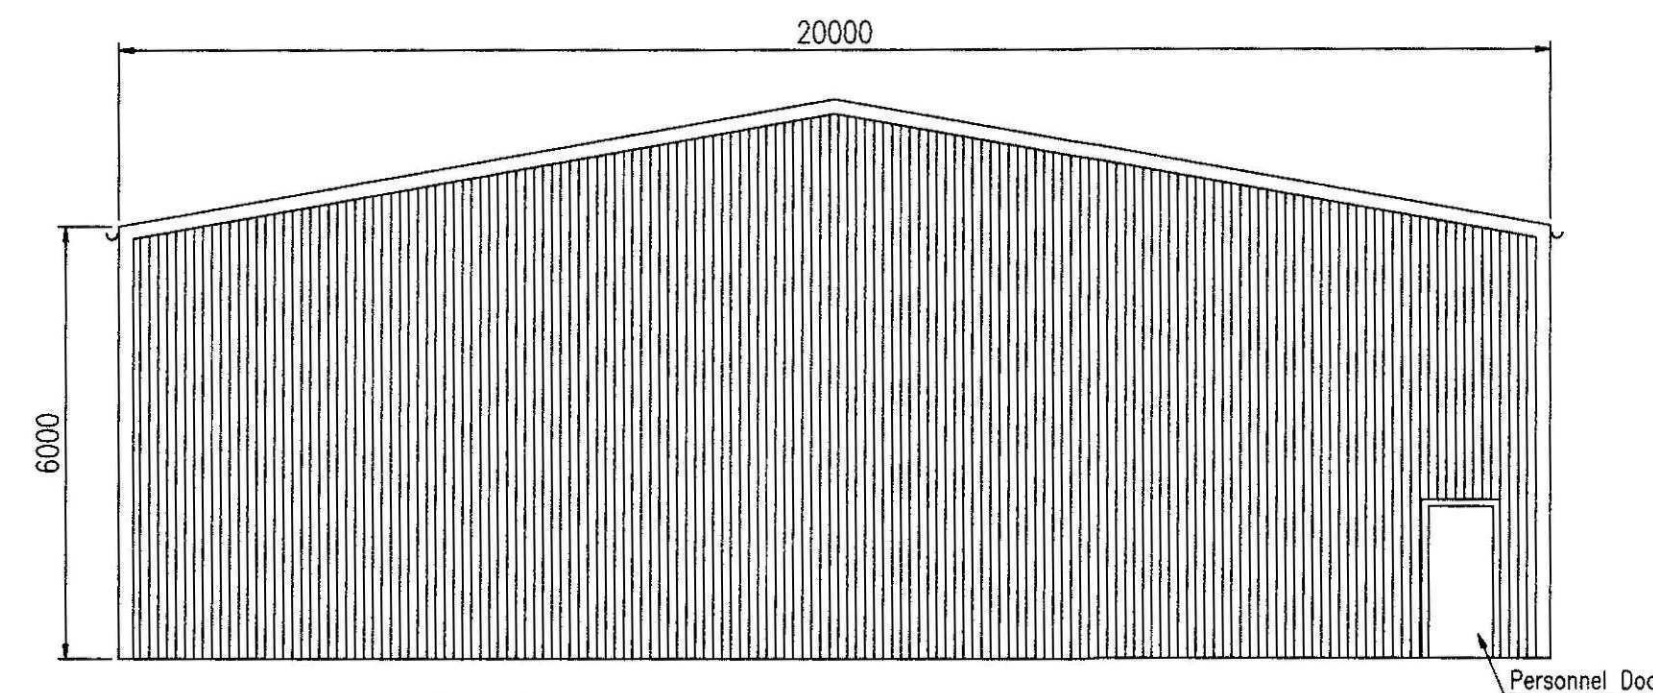



Proposed Eastern Elevation
(Scale 1:100)

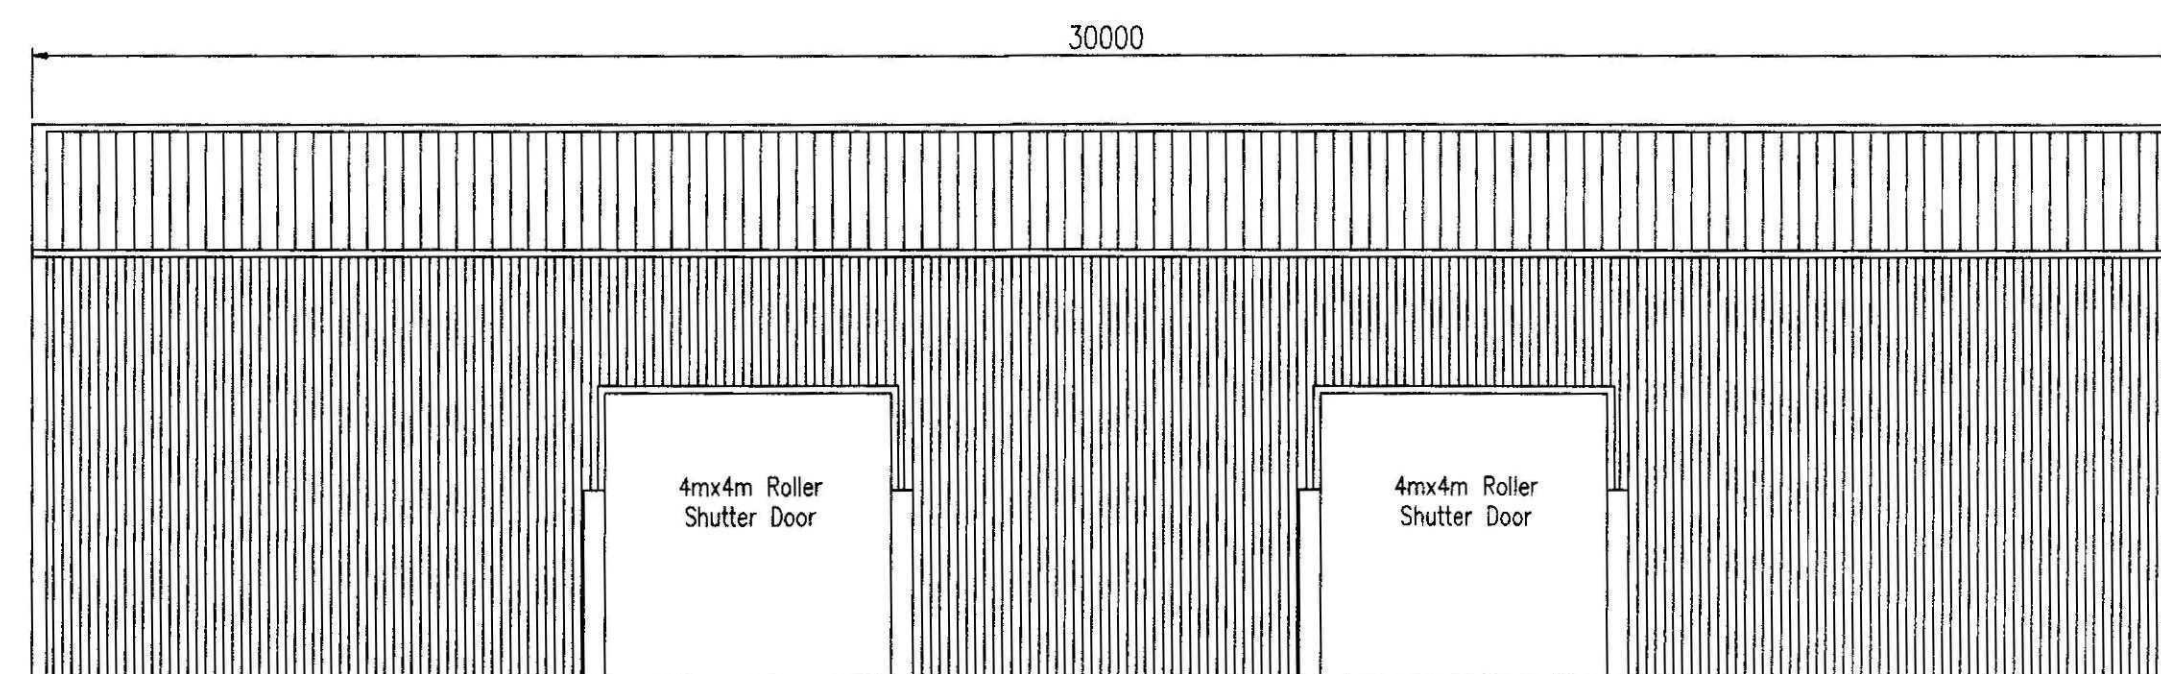

Proposed Southern Elevation
(Scale 1:100)

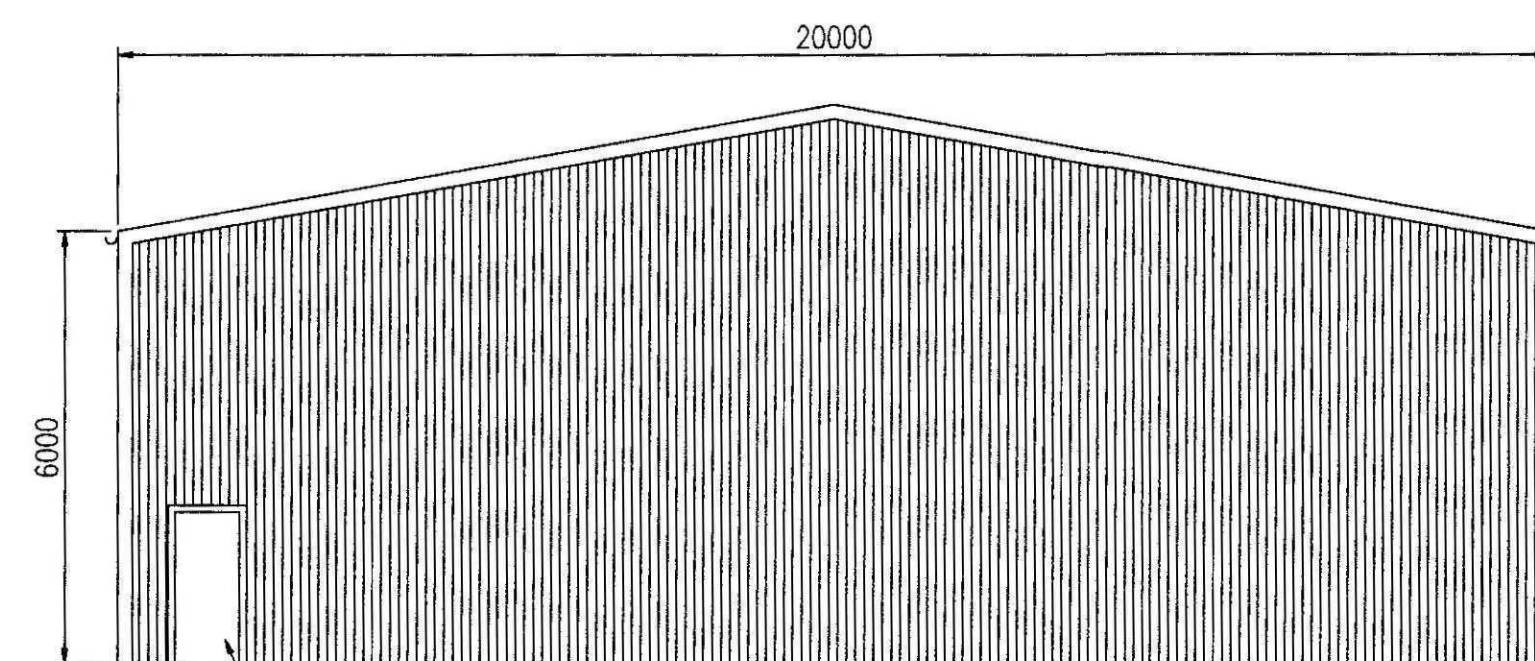


Proposed Western Elevation
(Scale 1:100)

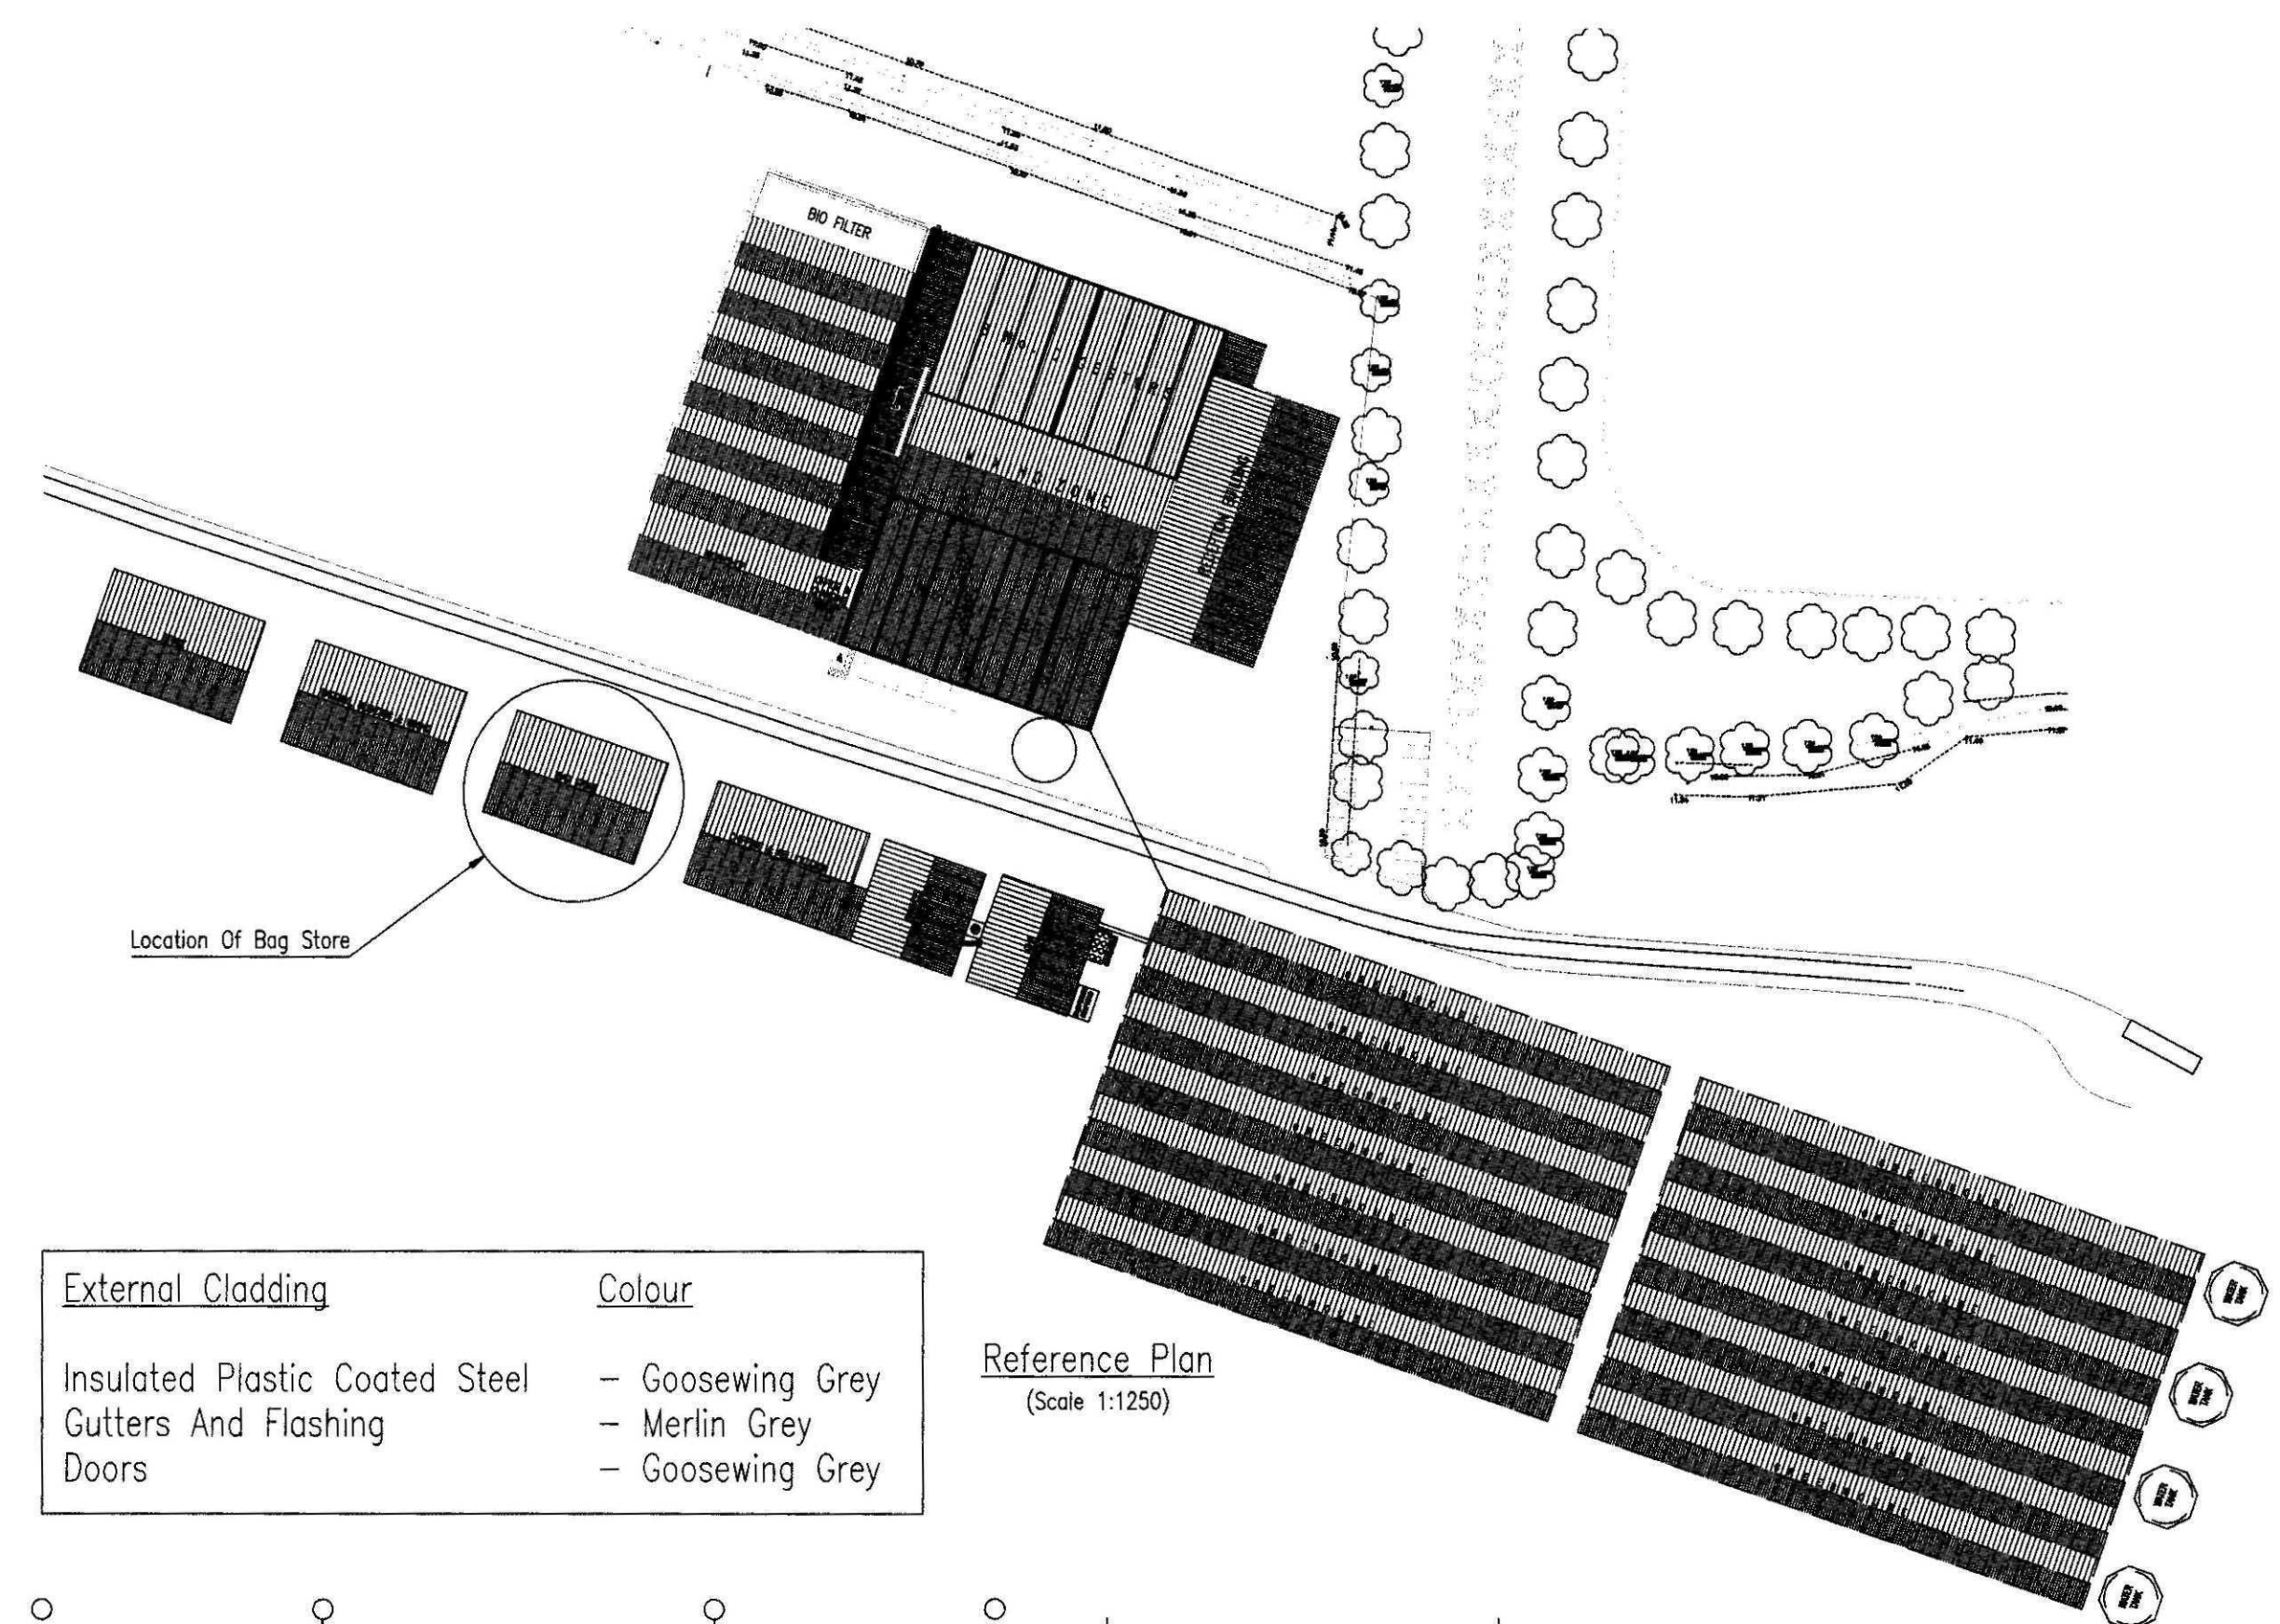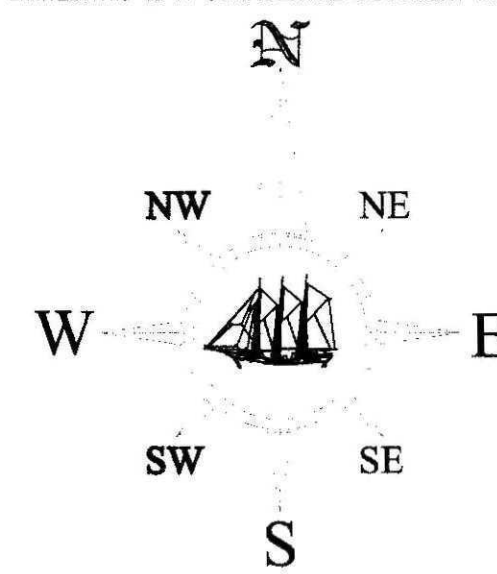

External Cladding	Colour
Insulated Plastic Coated Steel	- Goosewing Grey
Gutters And Flashing	- Merlin Grey
Doors	- Goosewing Grey

Reference Plan
(Scale 1:1250)

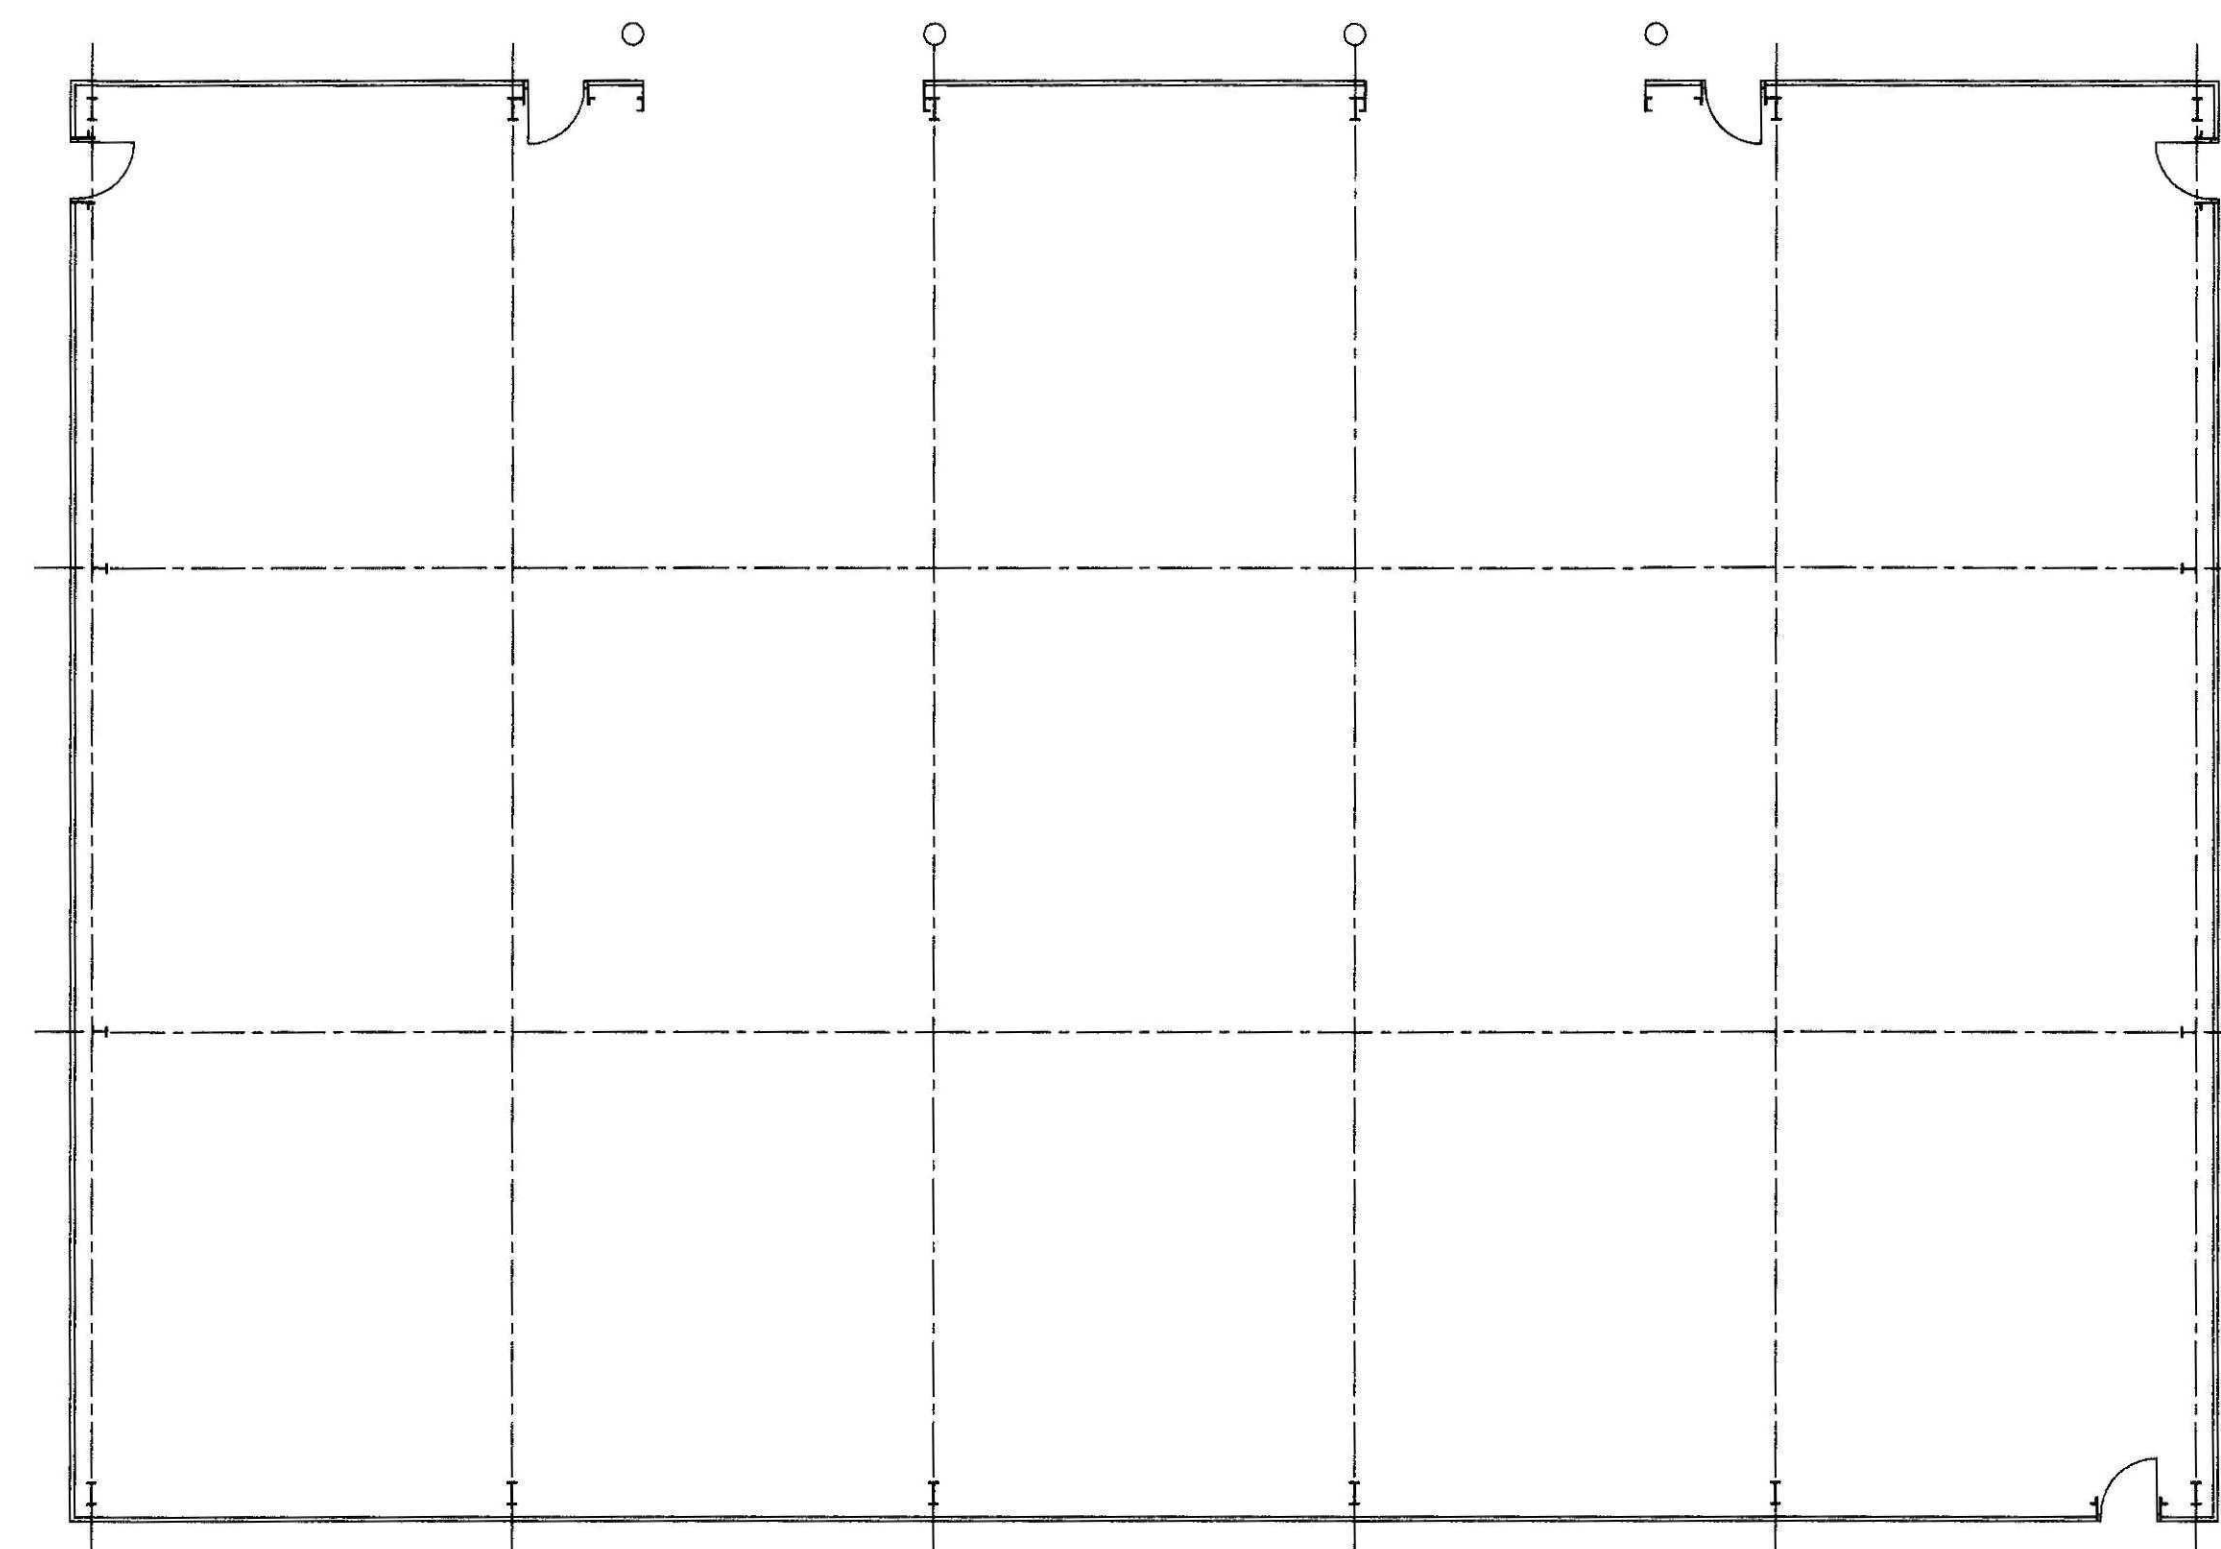

Internal Layout
(Scale 1:100)
Area On Plan = 600m²

SHDC
Planning & Development
10 JUN 2010
Ref: C492-10

REV	DATE	REMARKS
B	06/04/10	Drawing Generally Updated. Internal Layout Added
A	10/03/10	Drawing Generally Updated.

STATUS FOR INFORMATION

SRC SIDEBOTTOM RICHARDSON CHENG LTD
CONSULTING STRUCTURAL AND CIVIL ENGINEERS

PROJECT
South Lincs Energy & Recycling Park,
Decoy Farm,
Crowland, Lincs.
For Organic Recycling Ltd.

TITLE
Proposed Plan & Elevations
To Bag Store

DATE	Jan '10	SCALE	As Shown @ A1
DRAWN	BJ	CHECKED	
DESIGN		FILENAME	37009-23
DRG No.	37009/23	REV	B



DETAILS ON THIS DRAWING ARE COPYRIGHT OF SIDEBOTTOM RICHARDSON CHENG LIMITED. THIS IS A CONFIDENTIAL DOCUMENT AND MUST NOT BE COPIED, USED OR DIVULGED IN ANY WAY WITHOUT PRIOR WRITTEN CONSENT.

REV	DATE	REMARKS
STATUS FOR INFORMATION		
SRC SIDEBOTTOM RICHARDSON CHENG LTD CONSULTING STRUCTURAL AND CIVIL ENGINEERS		
PROJECT South Lincs Energy & Recycling Decoy Farm, Crowland, Lincs. For Organic Recycling Ltd.		
TITLE Existing Site Survey		
DATE	Mar' 10	SCALE
DRAWN	B.J.	CHECKED
DESIGN		FILENAME
DRG No. 37009/0		