

This drawing is © place : architecture. Do not scale from this drawing. All dimensions are to be checked on site prior to construction. Immediately report any discrepancies on this drawing to the Architect.

Rev:	Description:	Date:
-	-	-

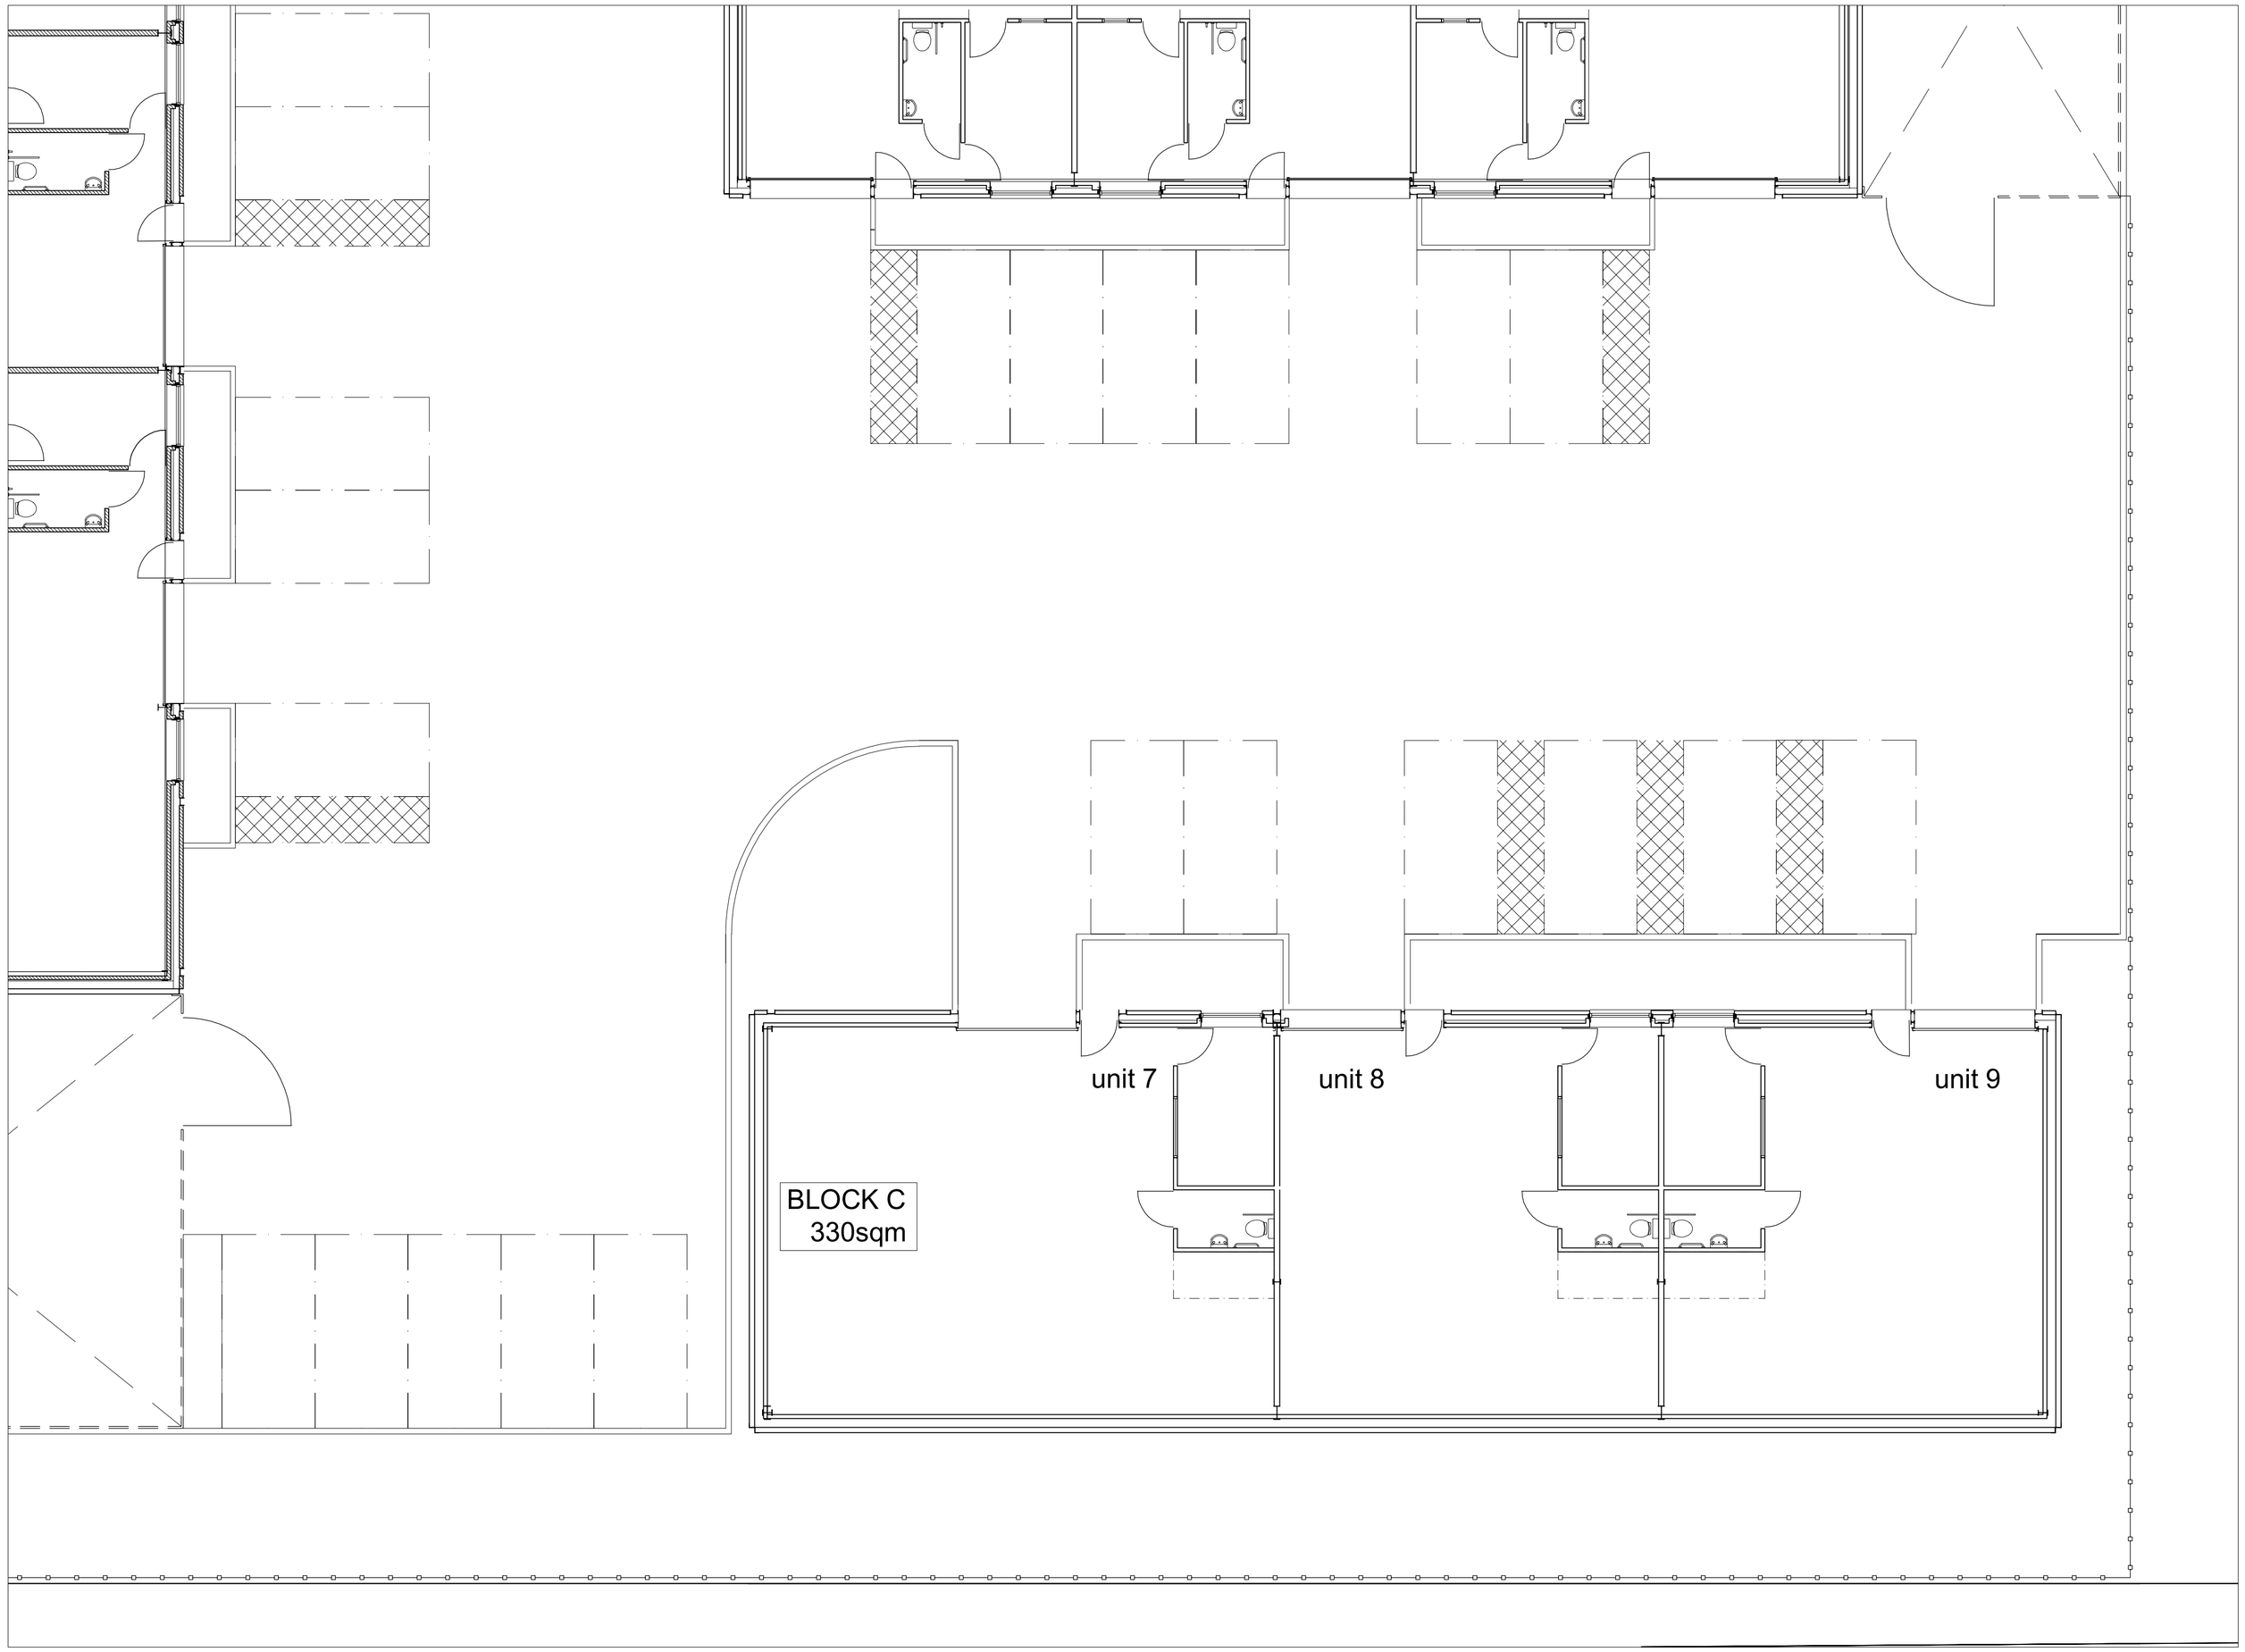

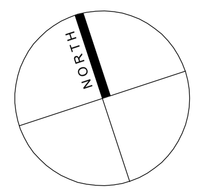

Client: South Holland District Council

Project: Phoenix Lane, Crowland

Drawing: BLOCK PLAN
Phase 2

Project No: P555 | Status: Preliminary

Scale: 1 :100 @ A1 | Date: 26.09.2017

Drawn: SP | Checked: .

Dwg no: P011 | Rev: -

Place Architecture

Finch House, Little Snoring
Fakenham NR21 0HU
T: 01522 581860

www.place-architecture.co.uk