
This drawing is © place : architecture. Do not scale from this drawing. All dimensions are to be checked on site prior to construction. Immediately report any discrepancies on this drawing to the Architect.

| Rev: | Description: | Date: |
|---|---|---|
| - | - | - |

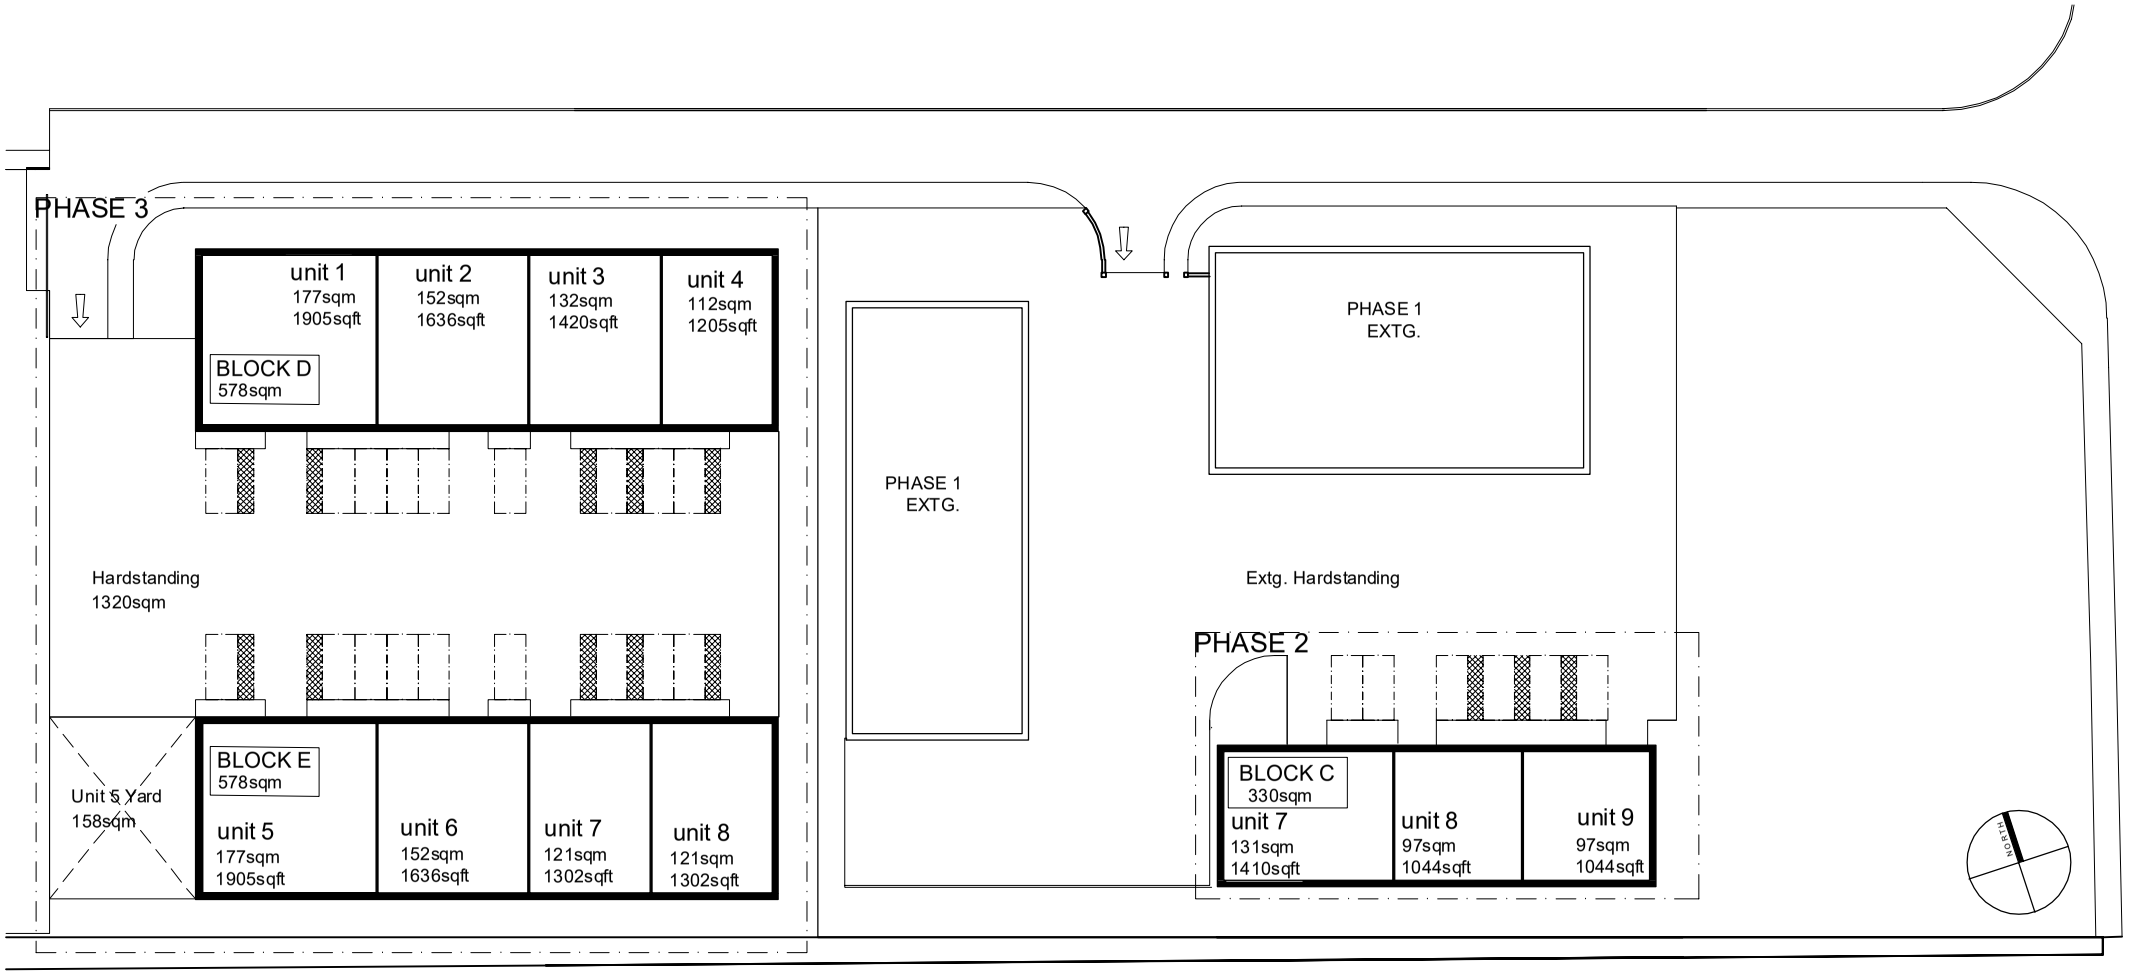


# KEY PLAN
# Phases 2 & 3

| | |
|---|---|
| Client: | South Holland District Council |
| Project: | Phoenix Lane, Crowland |
| Drawing: | KEY PLAN<br>Phases 2 & 3 |
| Project No: | P555 |
| Status: | Preliminary |
| Scale: | 1 : 200 @ A1 |
| Date: | 26.09.2017 |
| Drawn: | SP |
| Checked: | - |
| Dwg no: | P015 |
| Rev: | - |

Place Architecture

Finch House, Little Snoring
Fakenham NR21 0HU
T: 01522 581860

www.place-architecture.co.uk