
Copyright JKDS Ltd. Do not scale drawings, request dimensions if required.

Rev.	Date	Details

0 1 2 3 4 5m

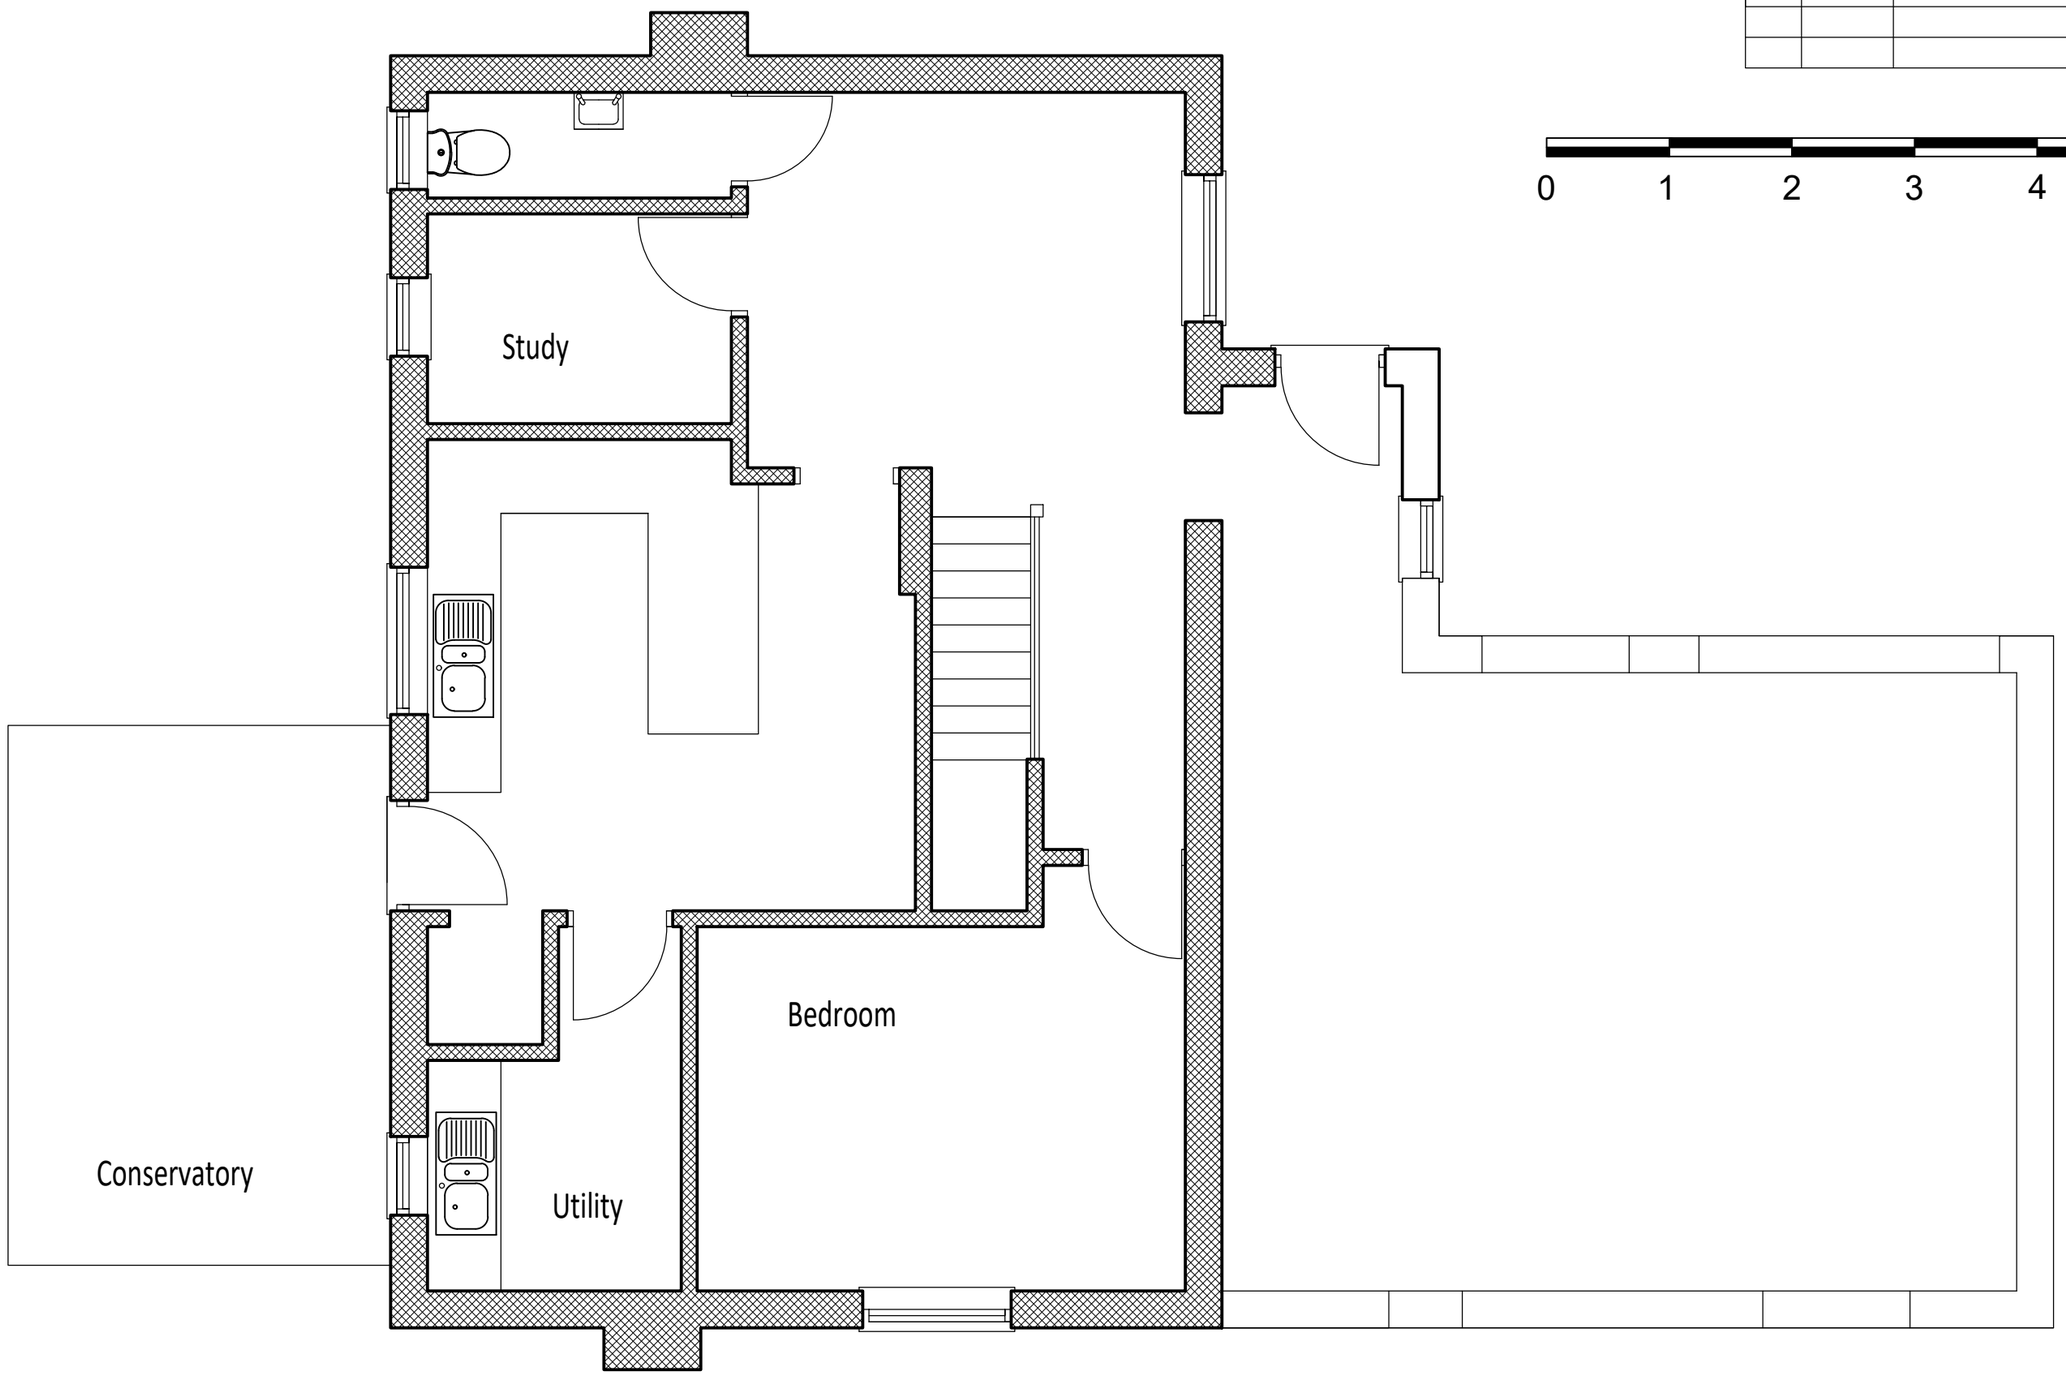

Client:	Proposal:	Scale @ A3	Title
MR. & MRS. T. SHOWLER	SINGLE STOREY REAR EXTENSION AT 28 WEST BANK, CROWLAND	1 : 50	EXISTING GROUND FLOOR
		Dwg No. 20. 3211. 01	

JANICE KENDRICK DESIGN SERVICES e-mail- jkds@talk21.com tel : 07711 007209