
Copyright JKDS Ltd. Do not scale drawings, request dimensions if required.

Rev.	Date	Details
A	06.06.20	Sliding doors enlarged

0 1 2 3 4 5m

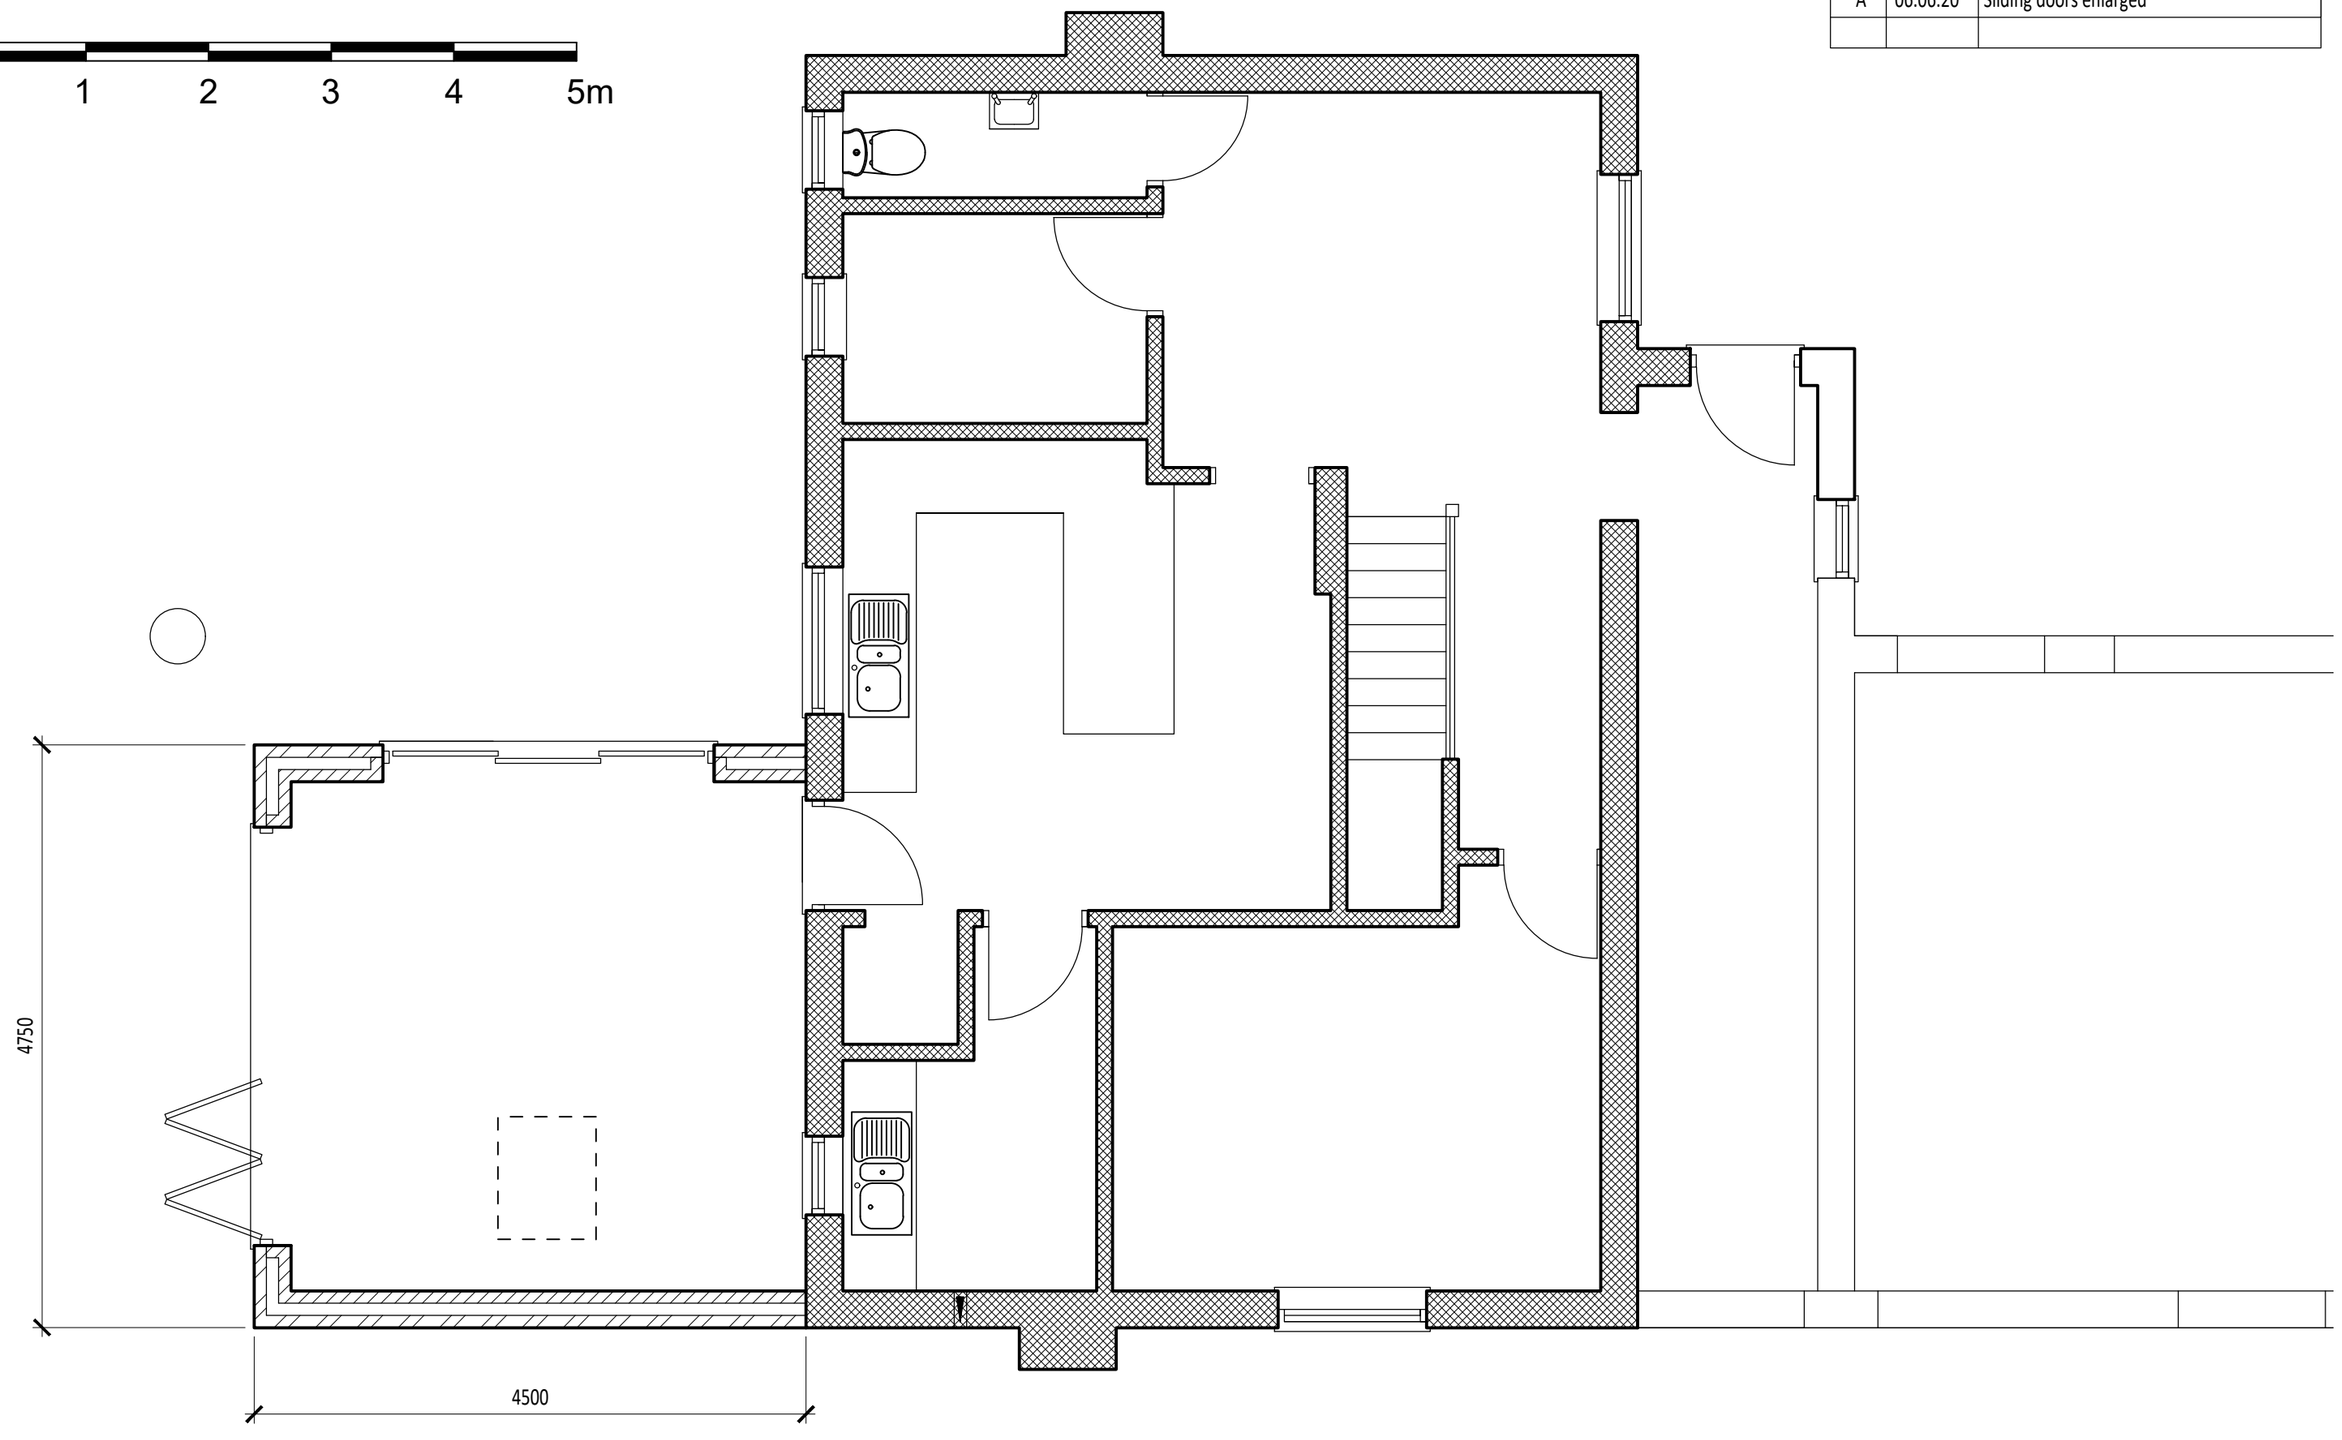

Client: MR. & MRS. T. SHOWLER	Proposal: SINGLE STOREY REAR EXTENSION AT 28 WEST BANK, CROWLAND	Scale @ A3 1 : 50	Title PROPOSED GROUND FLOOR
		Dwg No. 20. 3211. 02	
JANICE KENDRICK DESIGN SERVICES e-mail- jkds@talk21.com tel : 07711 007209			