

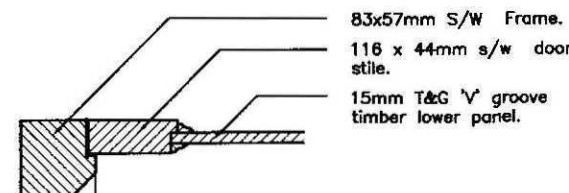
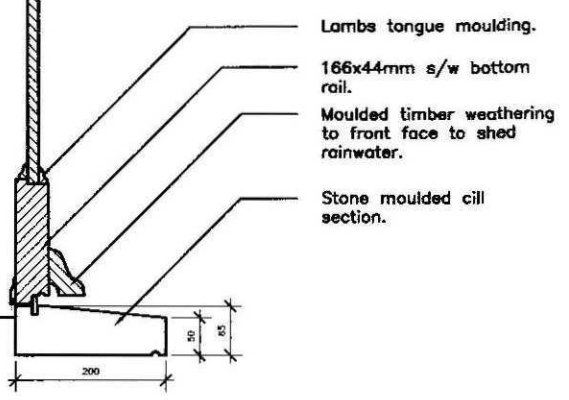



SECTION B – B 1:5
(Inward opening)

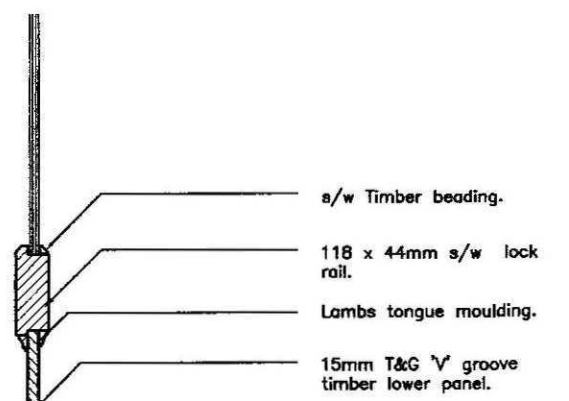


SECTION C – C 1:5
(Inward opening)

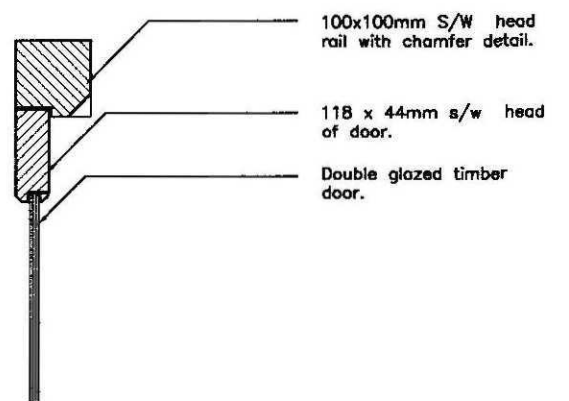


SECTION A – A 1:5
(Inward opening)

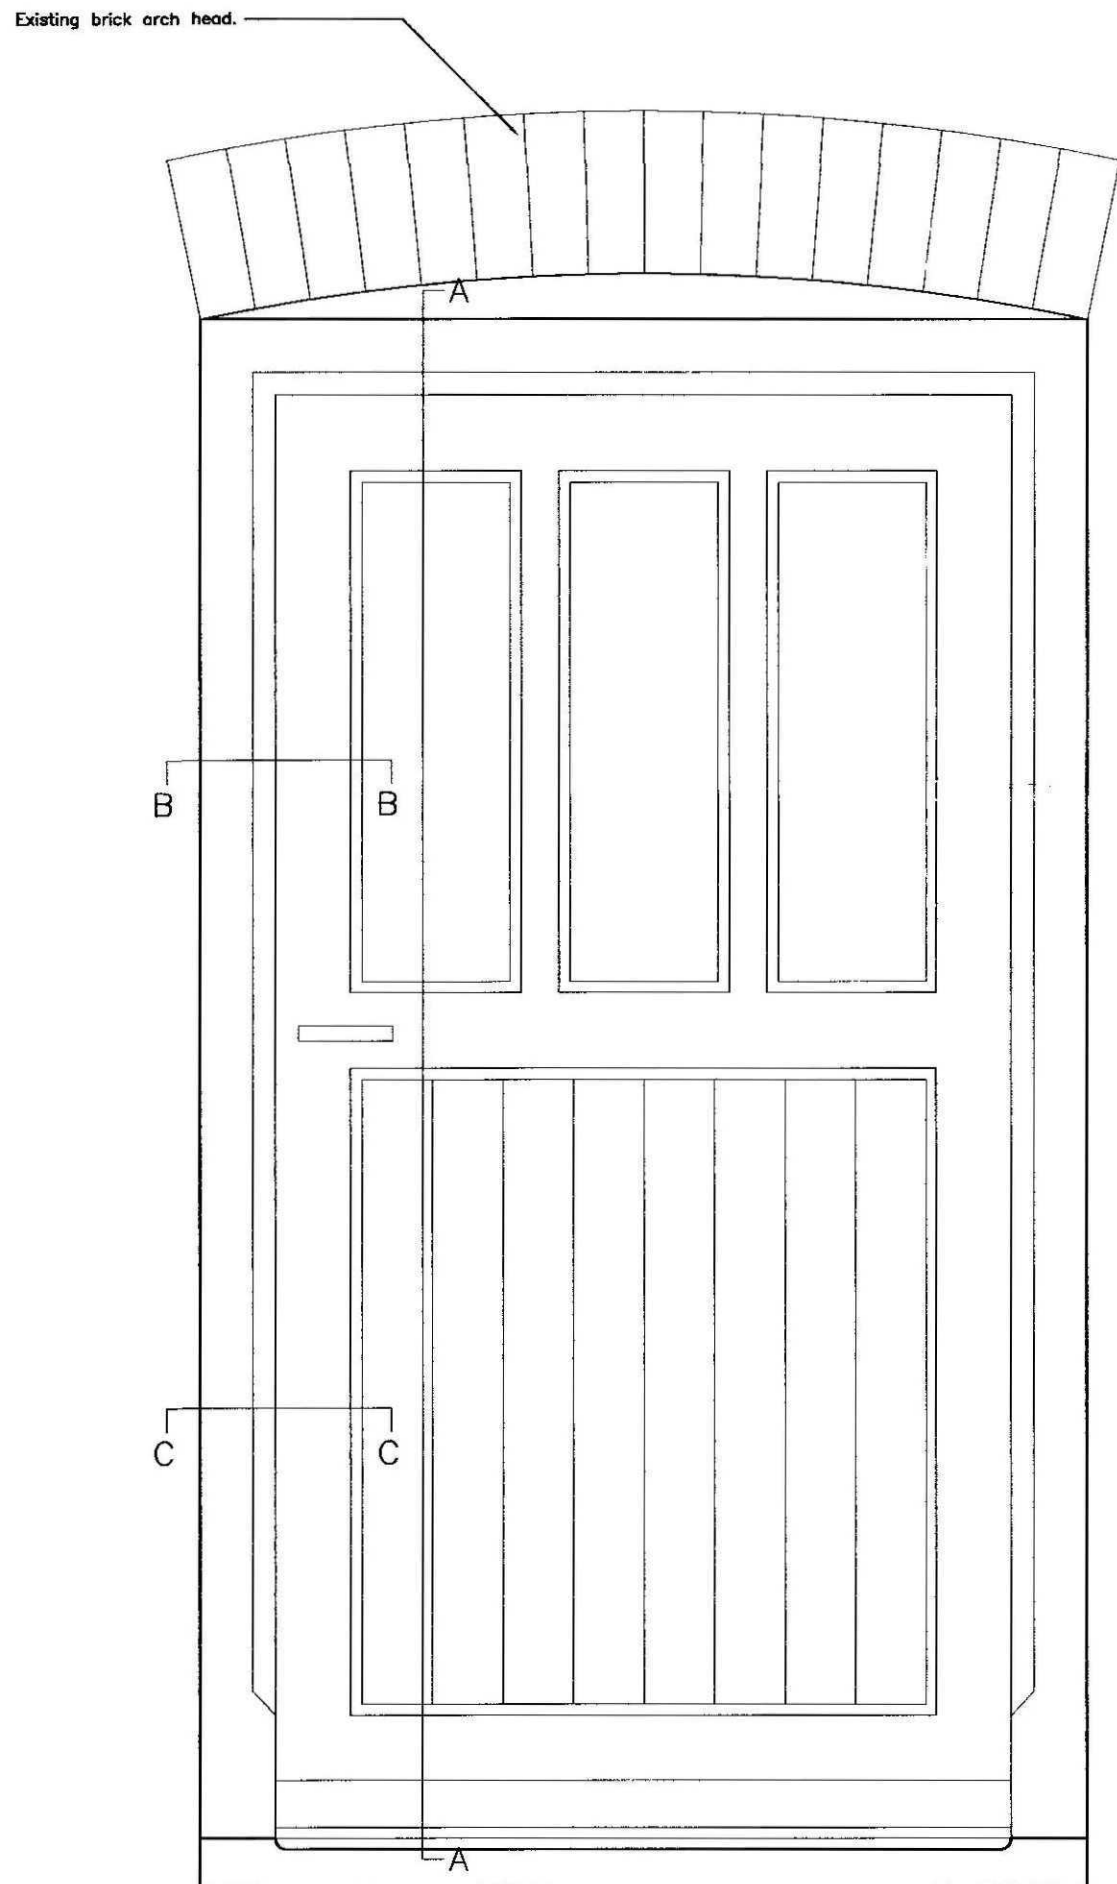




TYPICAL DOOR DETAIL 1:10
ELEVATION

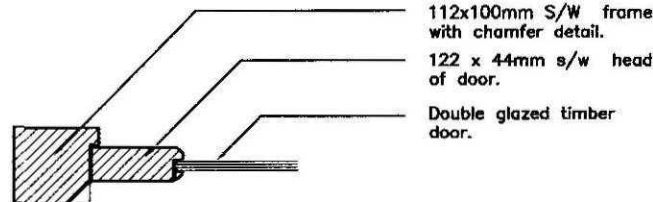


SECTION B – B 1:5
(Inward opening)

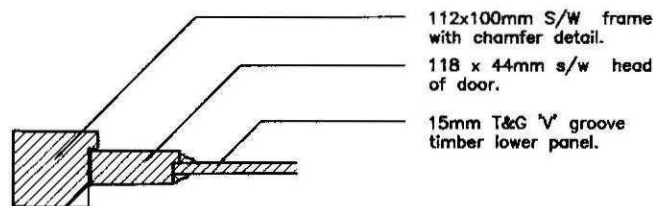

SECTION C – C 1:5
(Inward opening)

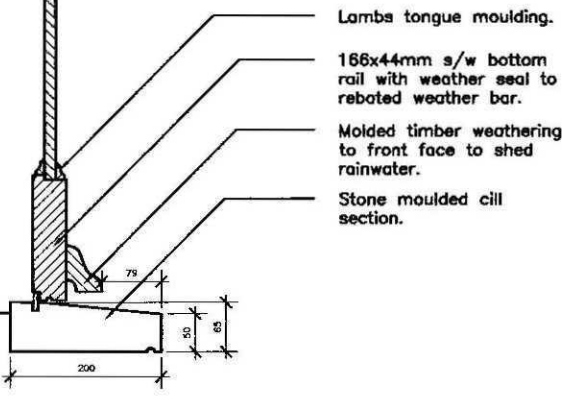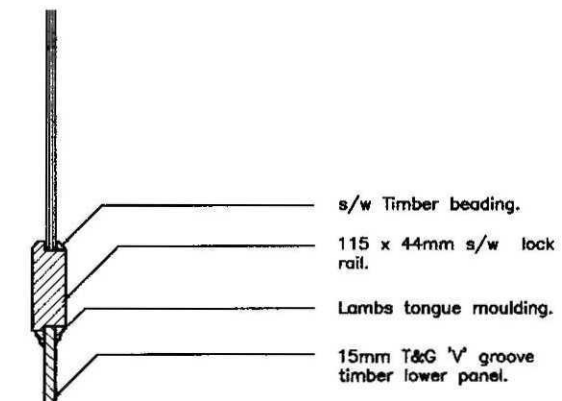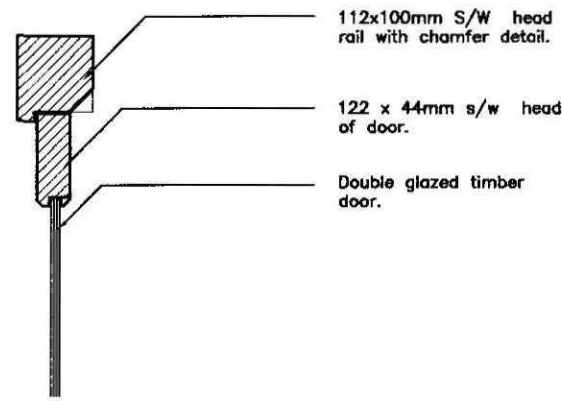

SECTION A – A 1:5
(Outward opening)

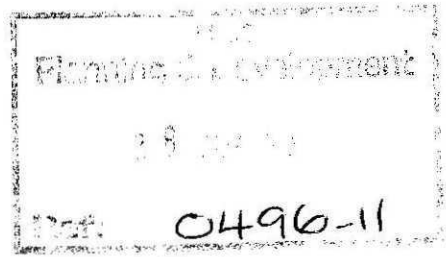

Rev	Date	Details	Drwn
A	23.05.11	Note added regarding existing head of door.	AJC



RT
Ross Thain & Co. Ltd.
Chartered Surveyors - Architecture - Interior Design
20 Belton Street, Stamford, PE9 2EF
Tel: 01780 482483 Fax: 01780 752281
www.rossthain.co.uk

Job Title	
Martin's Farm	
Postland	
Crowland	
Peterborough	
Scale: 1:10	Date: 17.01.11
Drawn: AJC	
Drawing Title:	
External Door details	
Drawing No.	Revision
300-07-09	A

DRAWING TO BE SCALED FOR PLANNING PURPOSES ONLY.
ALL DIMENSIONS TO BE VERIFIED ON SITE.
ALL DRAWINGS ARE THE COPYRIGHT OF ROSS THAIN & CO. LTD.