
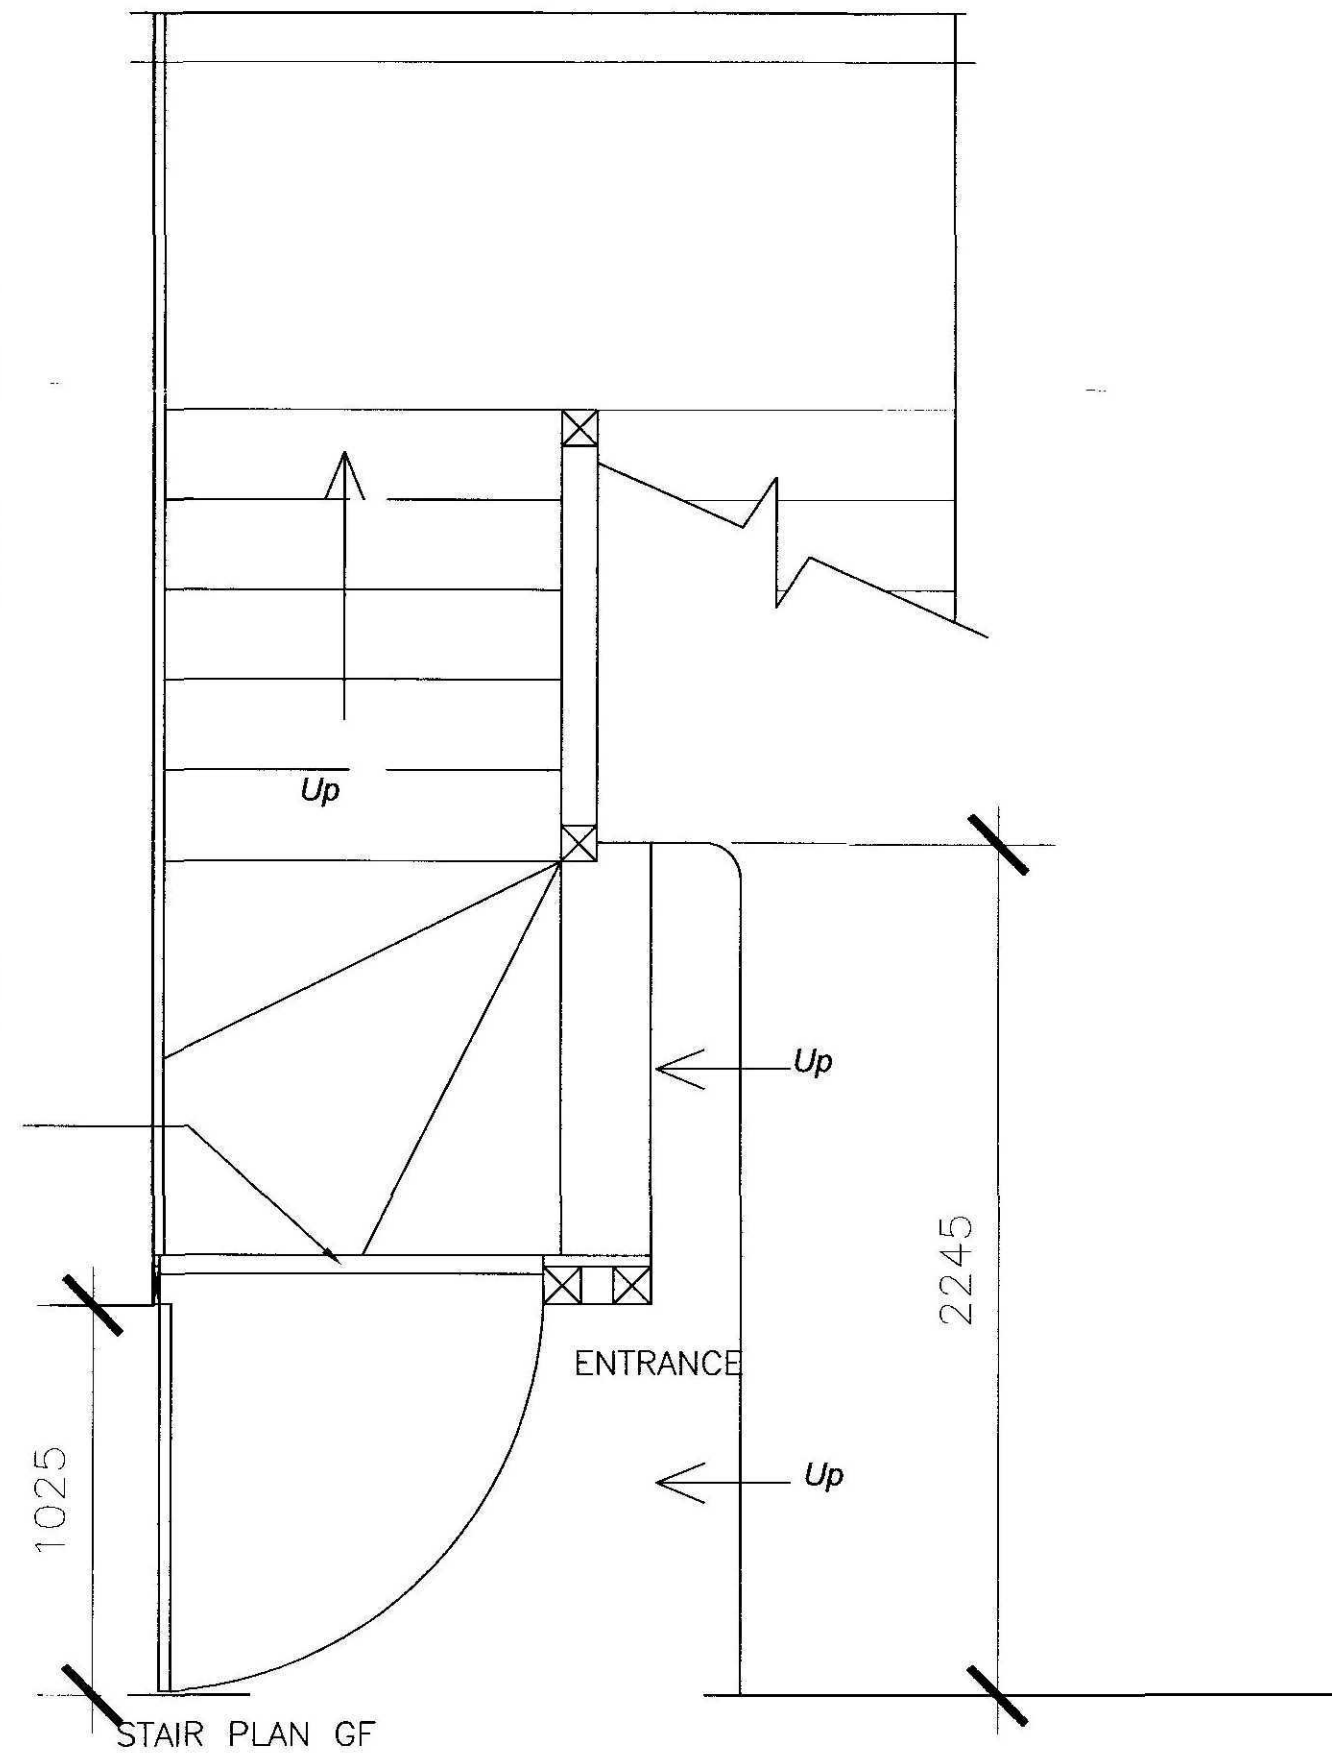
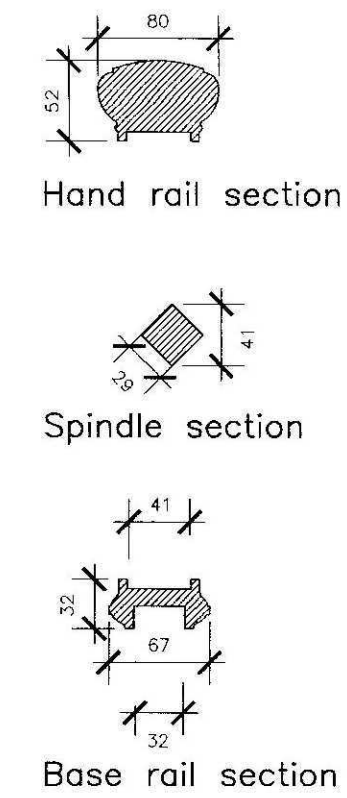
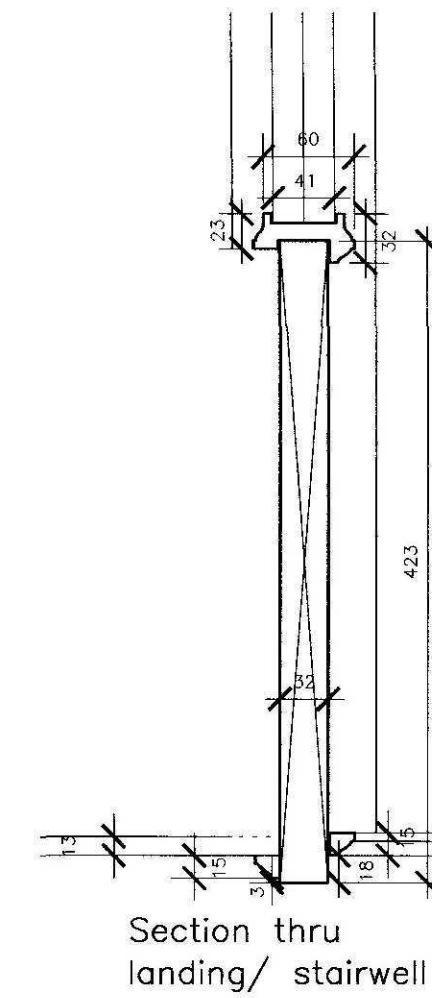
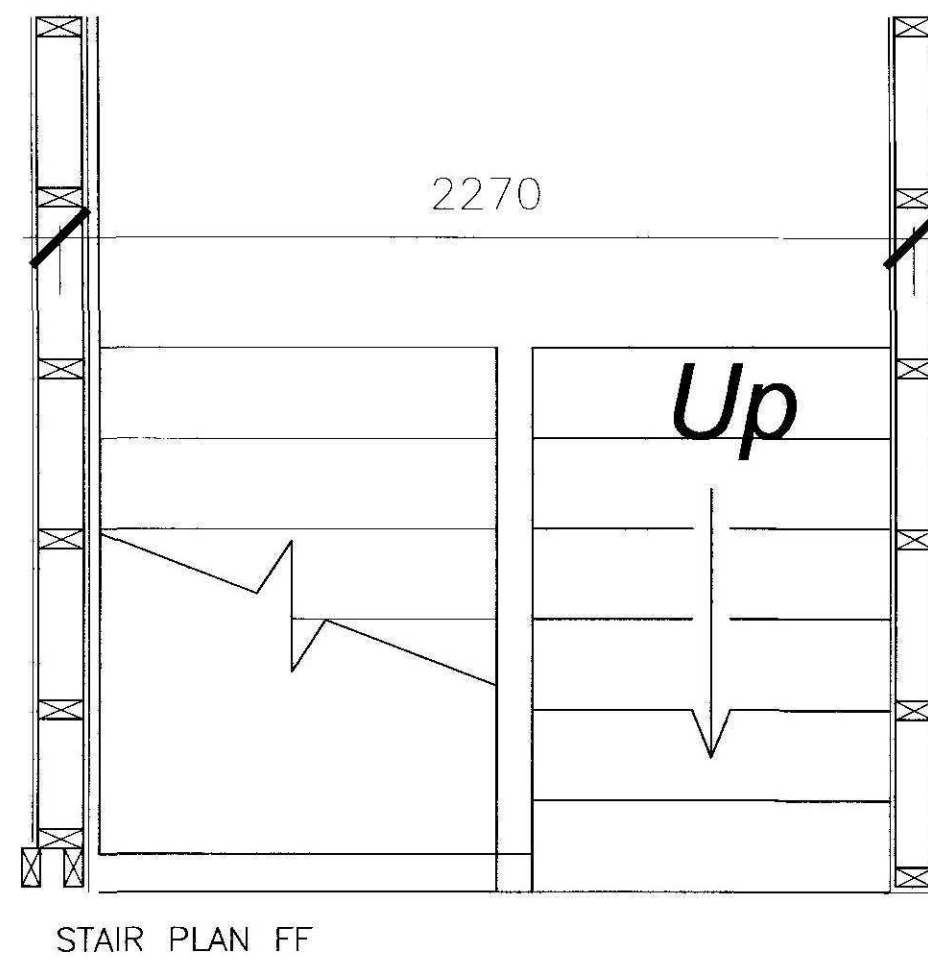


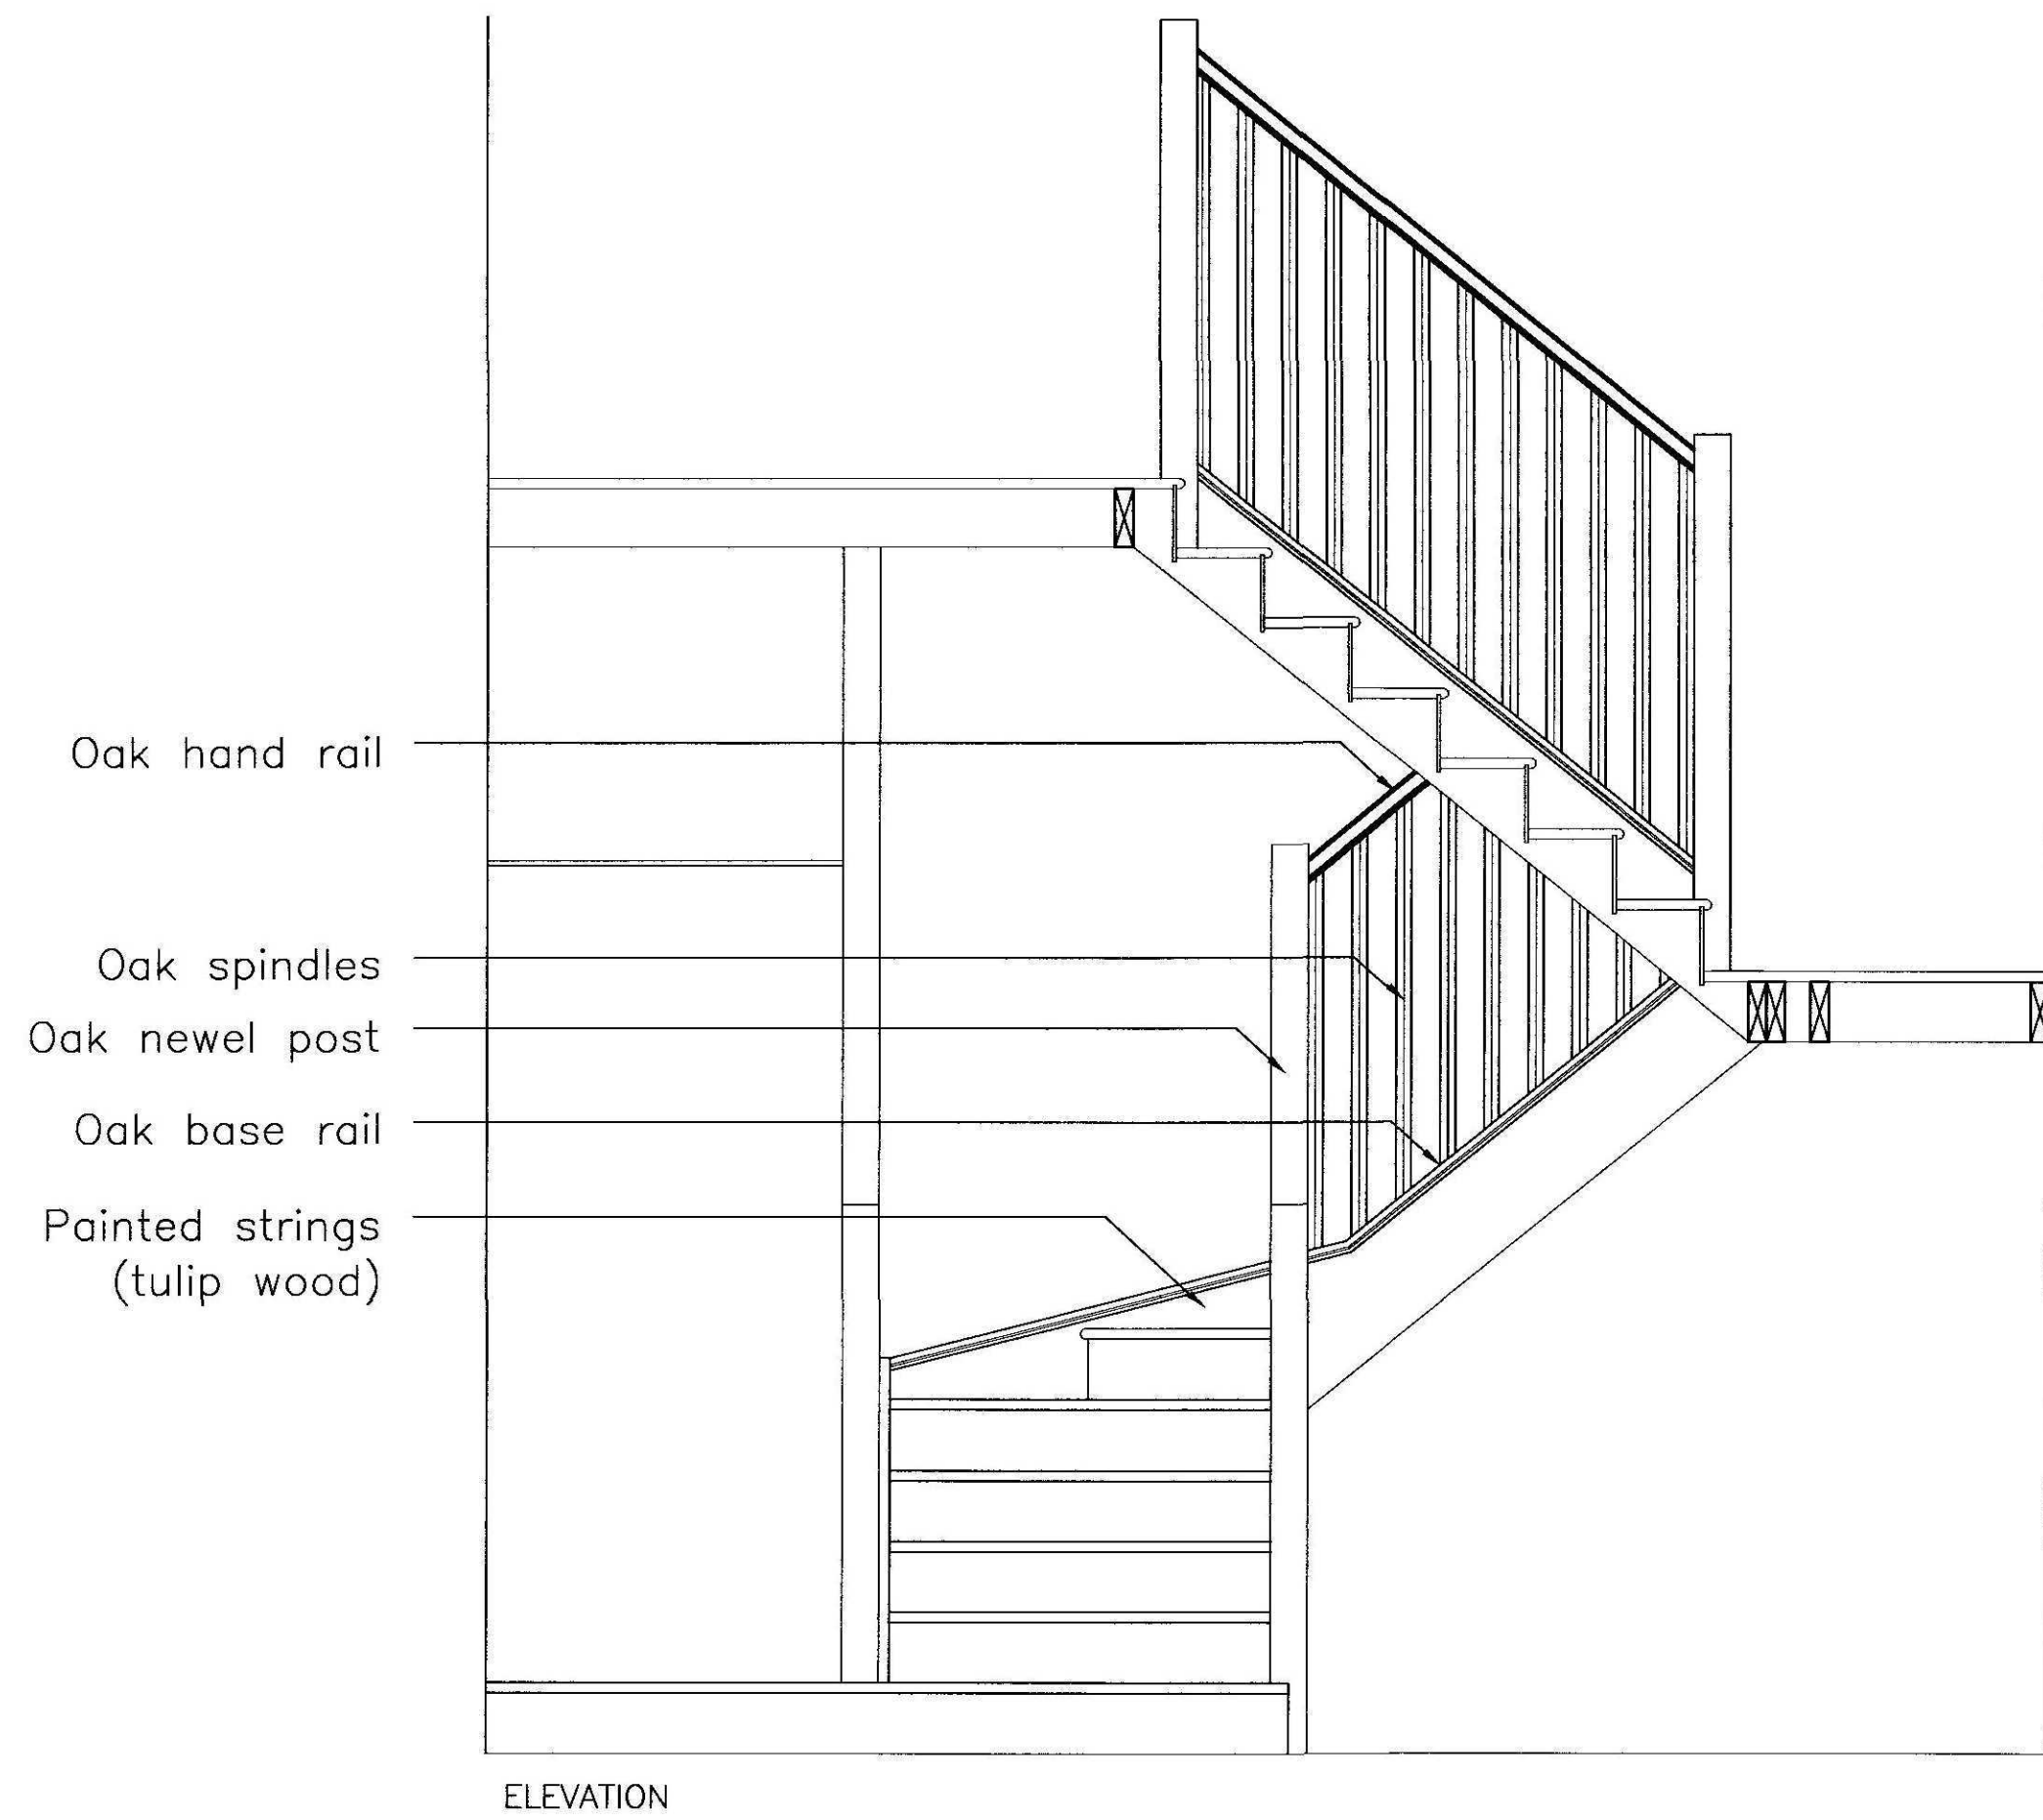

Planning Control stamp			
0496-11			
Rev.	Date	Details	Drwn
A	23.05.11	Existing door retained within partition	AJC
Job Title Martin's Farm Postland Crowland Peterbrough			
Scale: 1:20 Date: 17.01.11			
Drawn: AJC			
Drawing Title: Stair details			
Drawing No. 300-07-10 Revision A			
DRAWING TO BE SCALED FOR PLANNING PURPOSES ONLY. ALL DIMENSIONS TO BE VERIFIED ON SITE. ALL DRAWINGS ARE THE COPYRIGHT OF ROSS THAIN & CO. LTD.			