




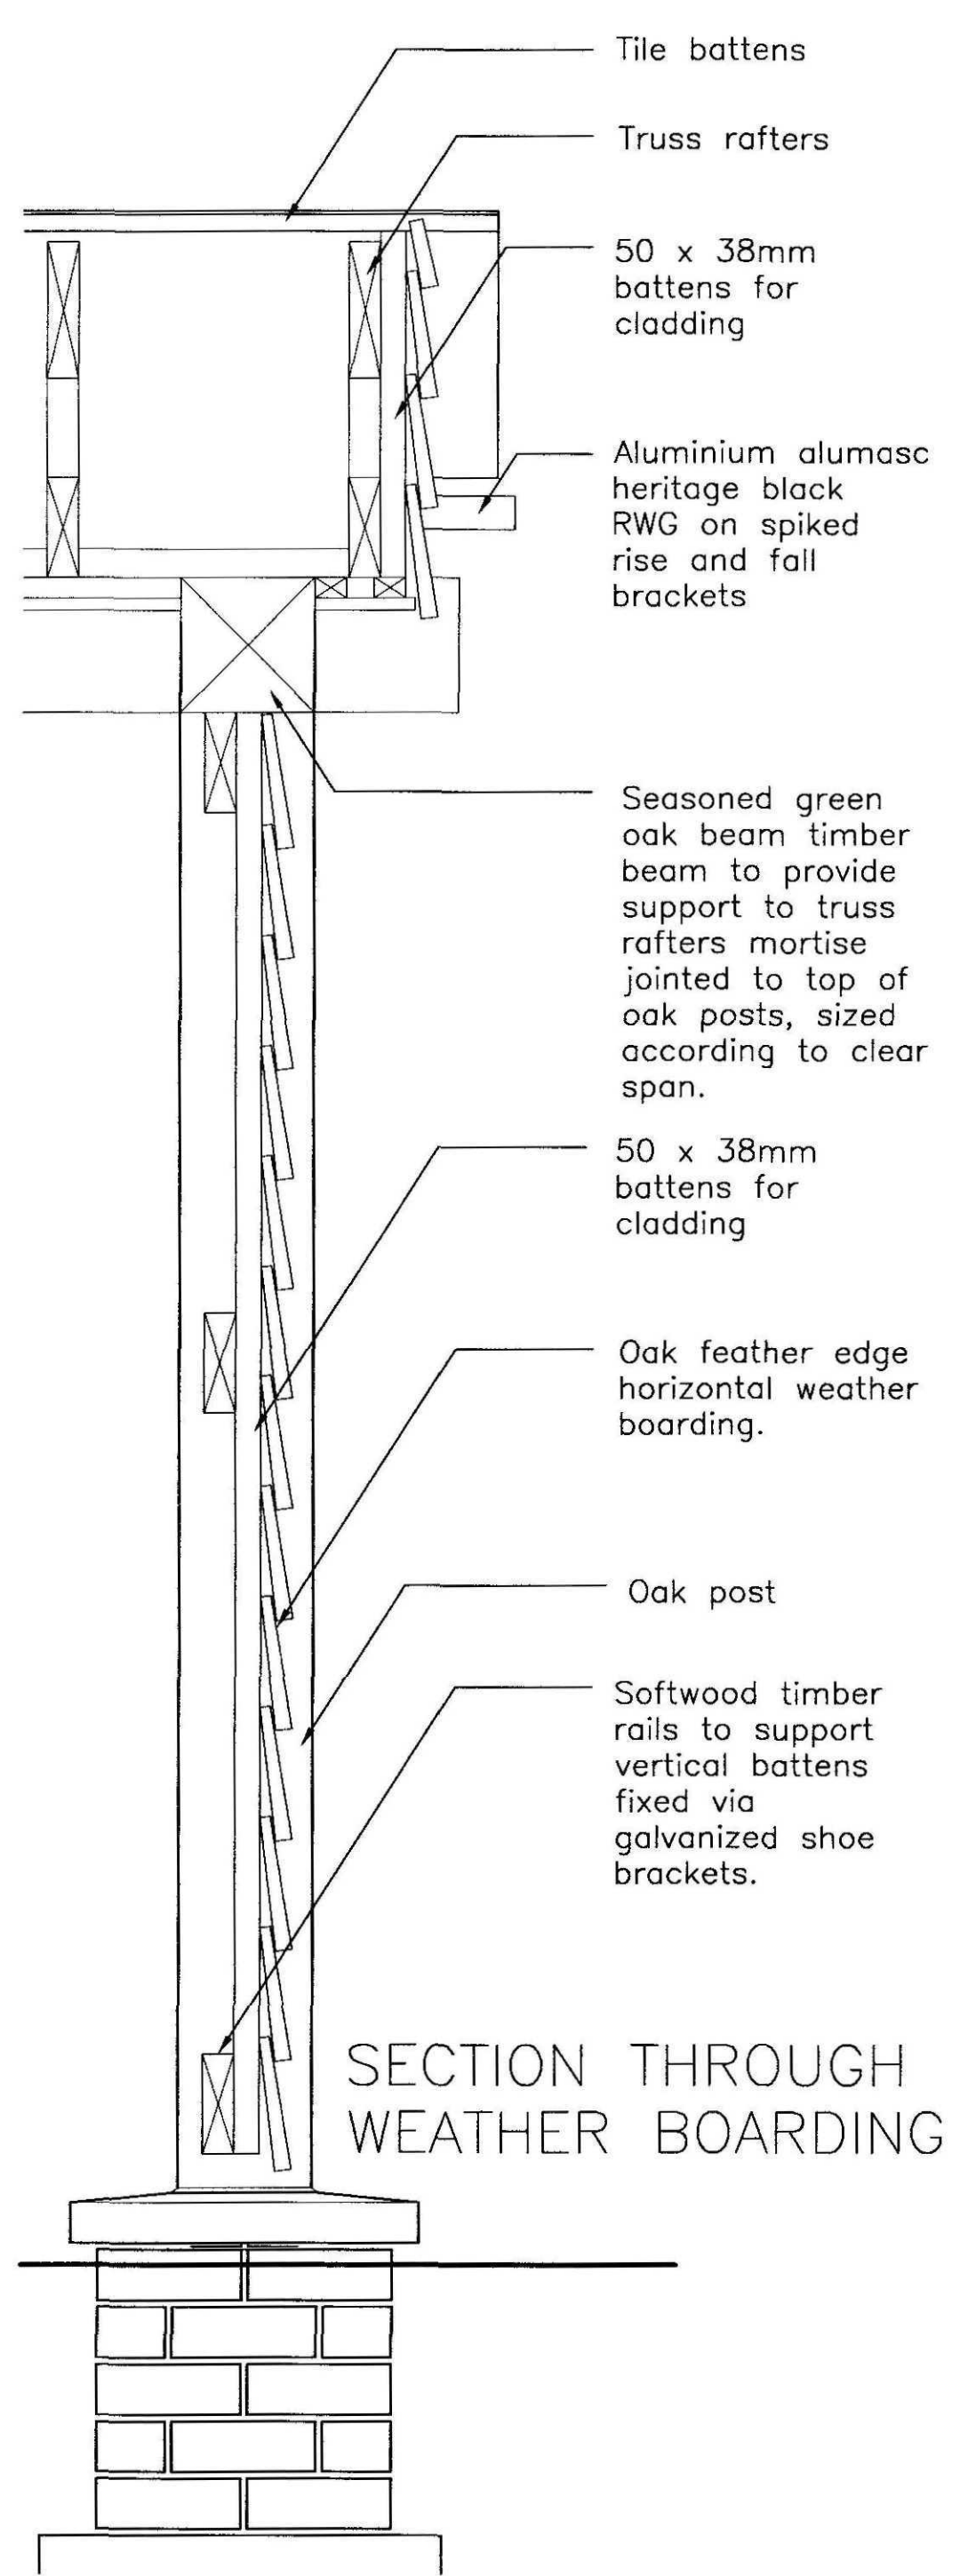


SECTION THROUGH WEATHER BOARDING

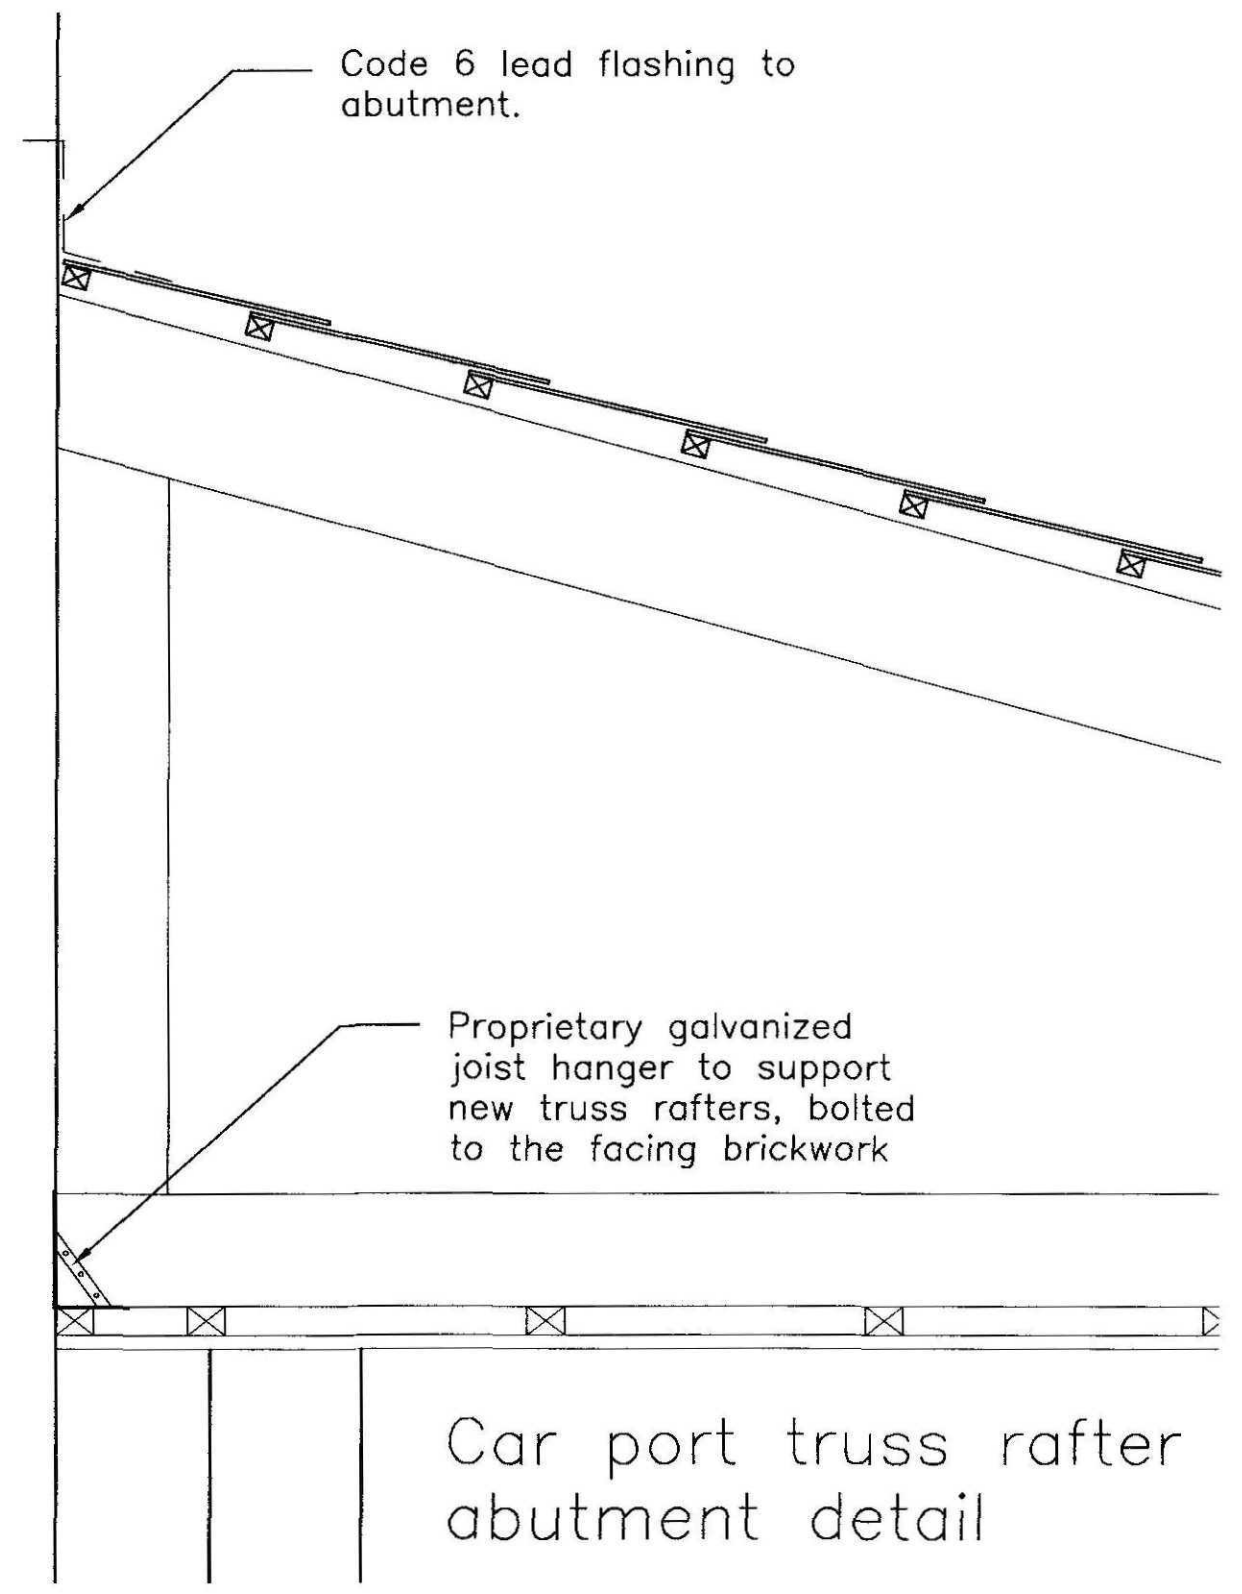


Car port truss rafter abutment detail

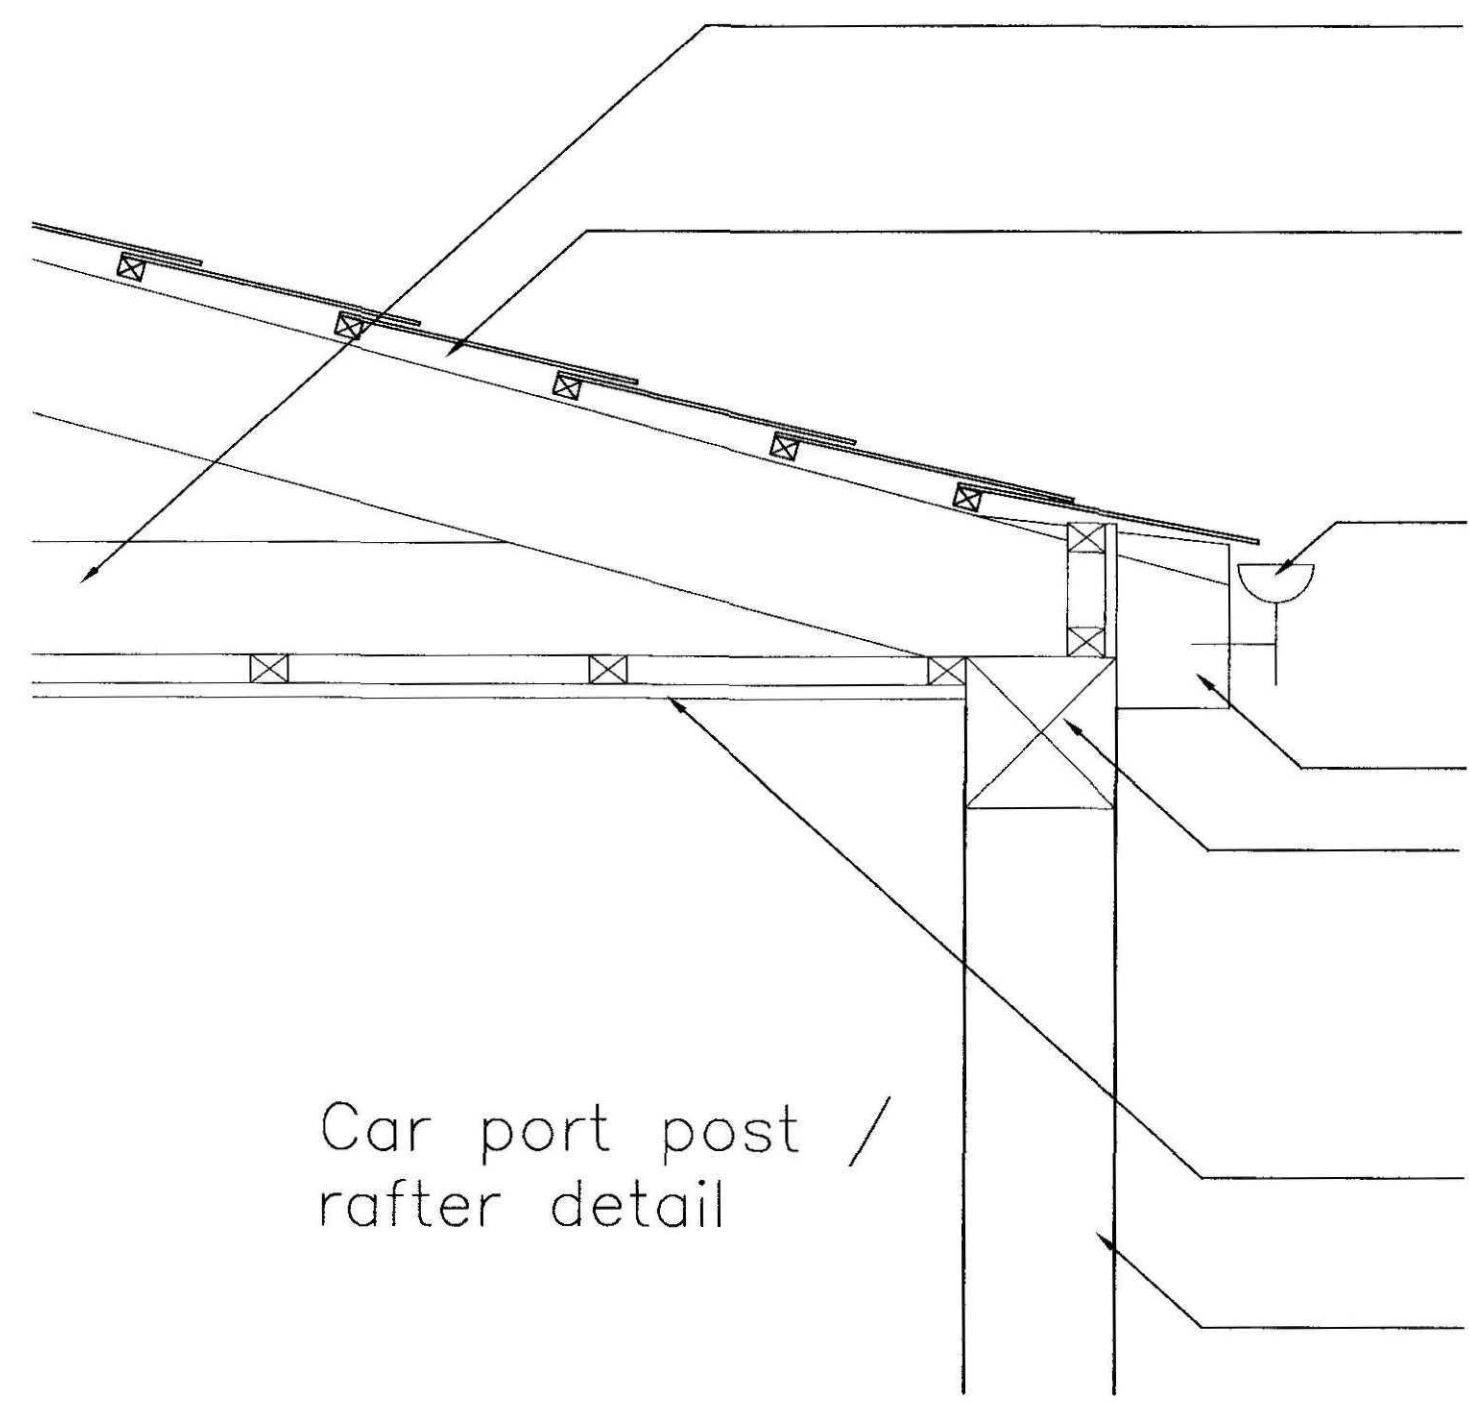

Car port post / rafter detail

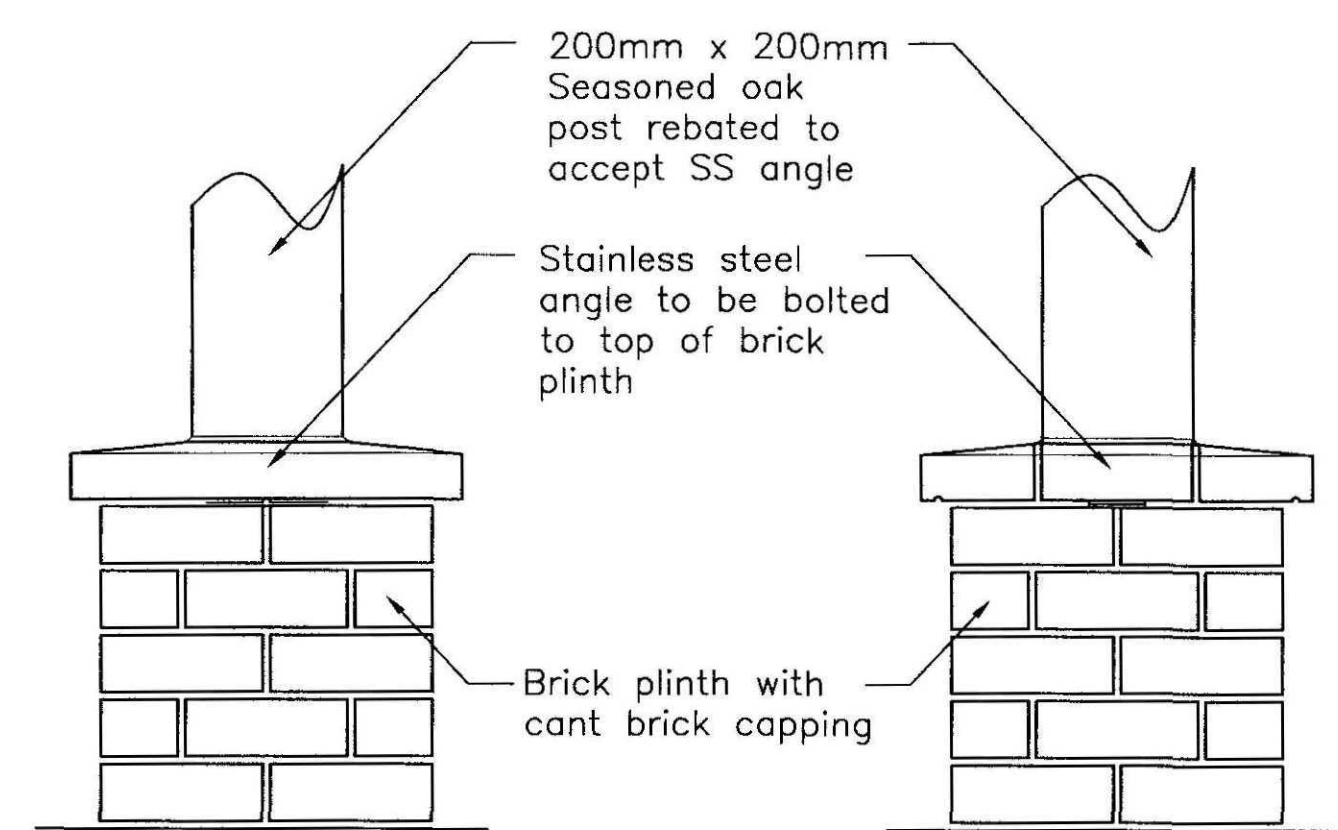

ELEVATIONS OF PLINTH & POST CONNECTION

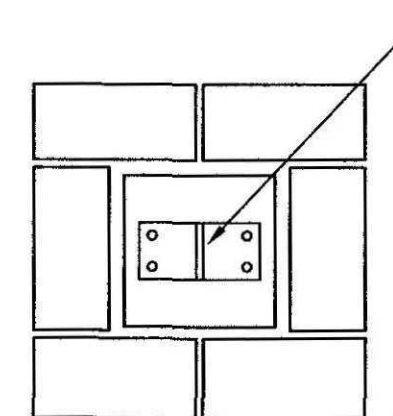

PLAN

THE
 Planning & Development
 28 JUN 2011
 Ref: 0496-11

Rev	Date	Details	Drwn


RT
 Ross Thain & Co. Ltd.
 Chartered Surveyors - Architecture - Interior Design
 20 Belton Street, Stamford, PE9 2EP
 Tel: 01780 482483 Fax: 01780 752281
 www.rossthain.co.uk

Job Title	
Martin's Farm Postland Crowland Peterborough	
Scale: 1:10	Date: 17.01.11
Drawn: AJC	
Drawing Title	
Car Port Details	
Drawing No.	Revision
300-07-15	-

DRAWING TO BE SCALED FOR PLANNING PURPOSES ONLY.
 ALL DIMENSIONS TO BE VERIFIED ON SITE.
 ALL DRAWINGS ARE THE COPYRIGHT OF ROSS THAIN & CO. LTD.